



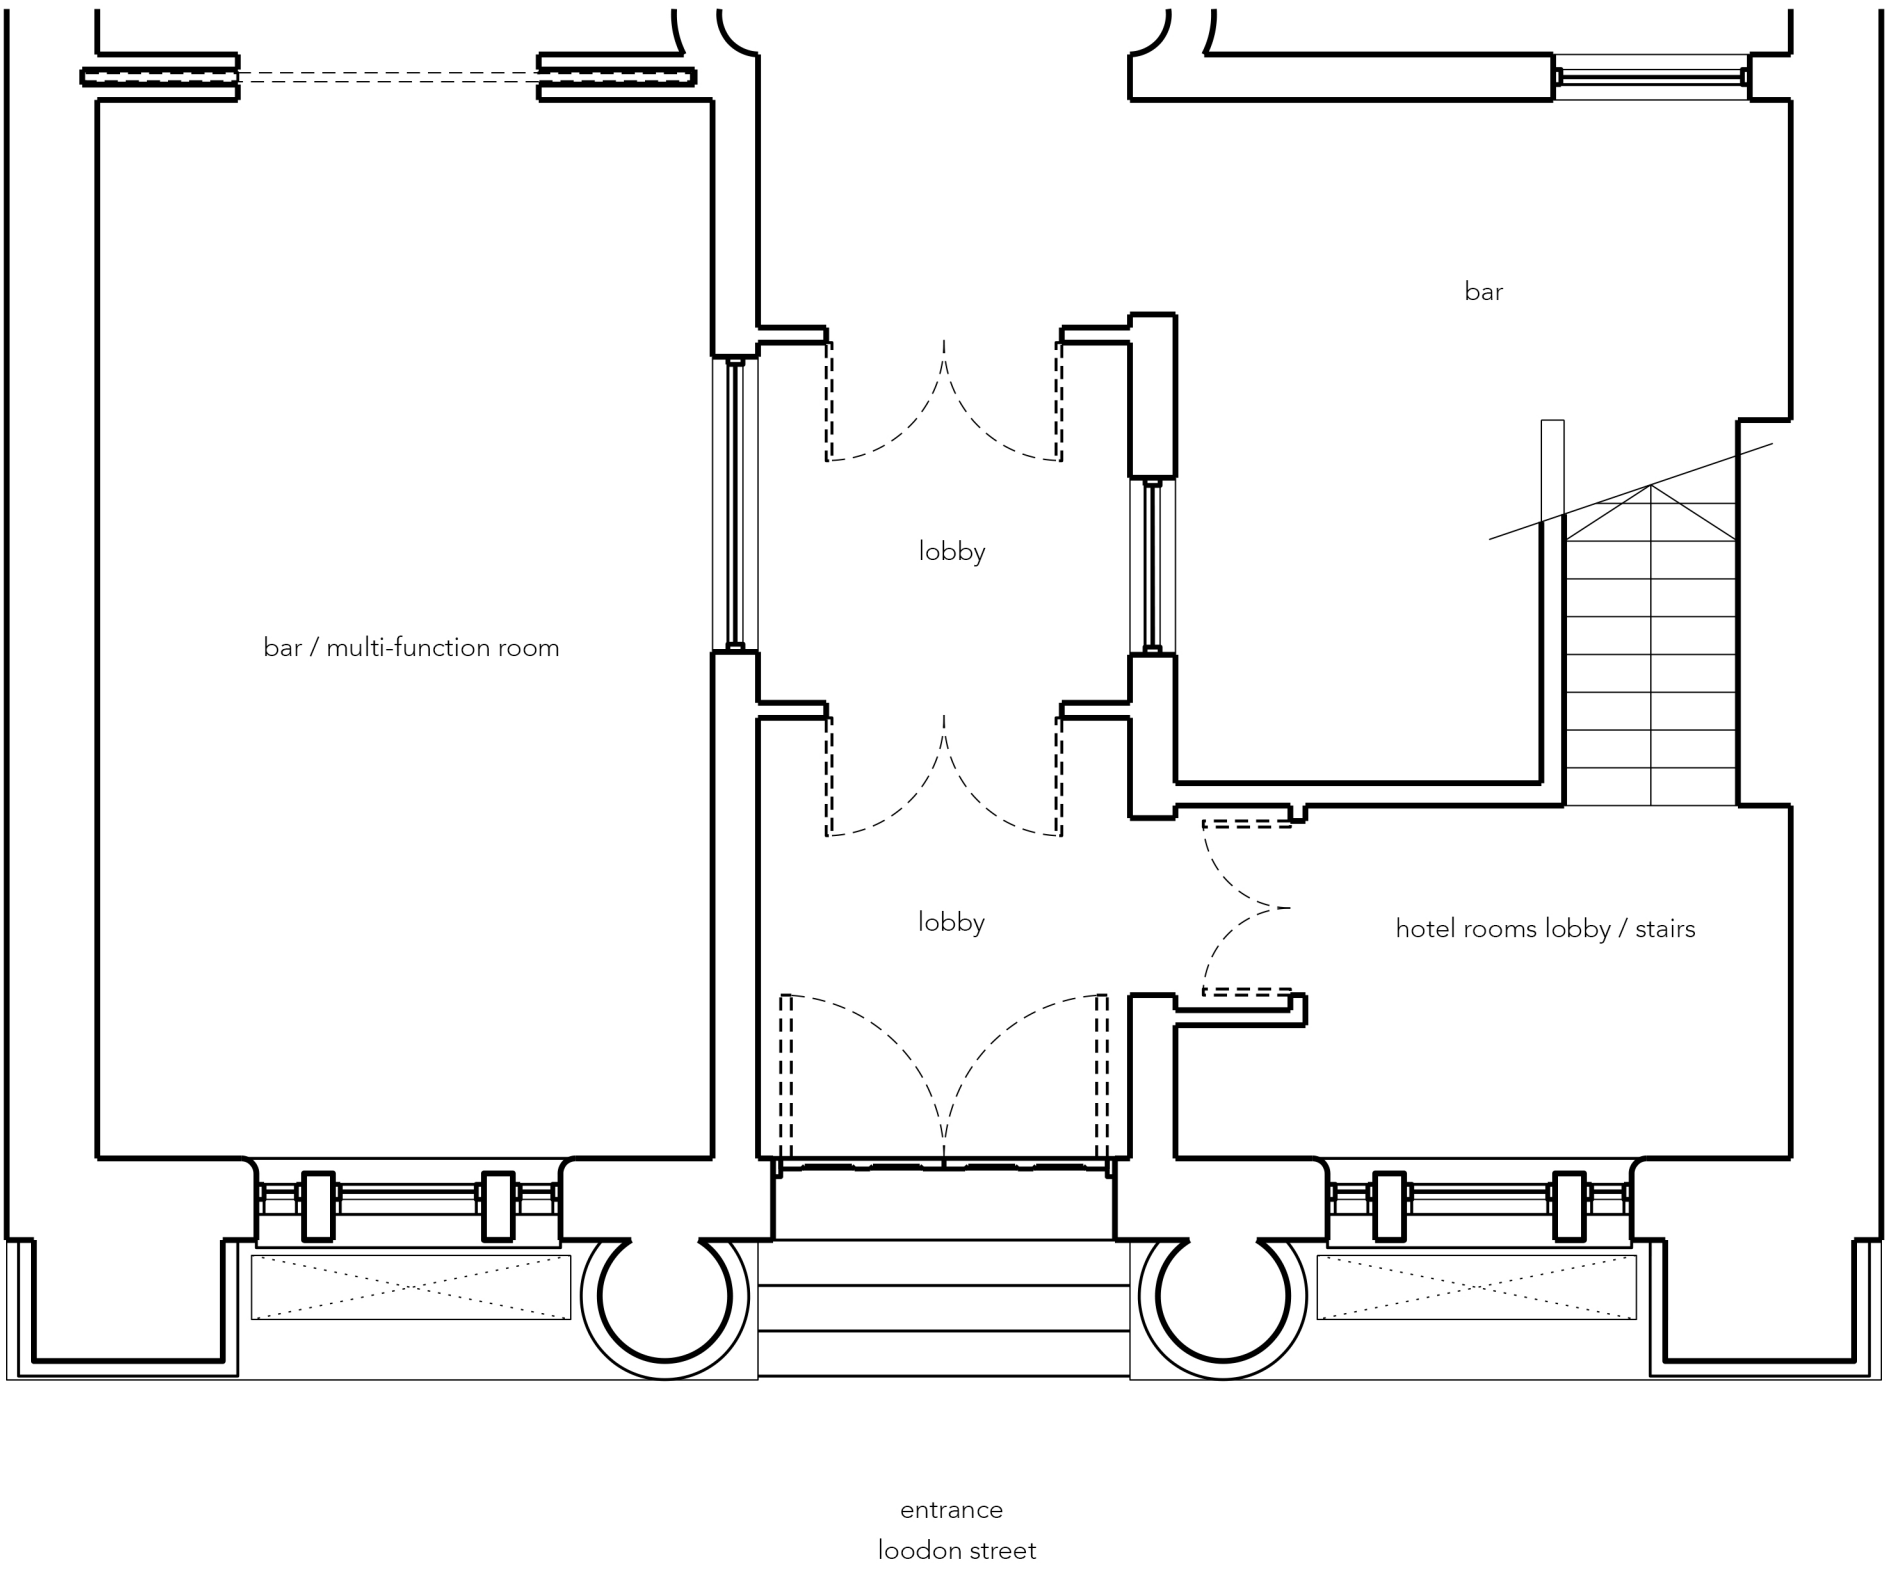

notes:
all rights reserved. this work is copyright
and cannot be reproduced or copied or modified
in any form or by any means, graphic electronic
or mechanical, including photocopying without
the written permission of bungard architecture +
design studio ltd.

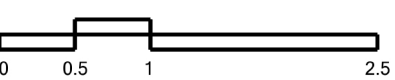

bad
Studio
bad-studio
one braemar road
worchester park
kt4 8sn
www.bad-studio.uk

Planning Submission	12.07.22	/
Revision description	date	Rev
Project		
The Great Expectations - Reading		
RG1 4PS		
Drawing		
Existing - Ground Floor (Partial) Plan		
Scale	Date	
1:50 @ A3	07.07.22	
Job number	Drawing number	Revision
2209	P_00_G200_002	/