



Existing Roofs with Retained Vaulted Ceilings

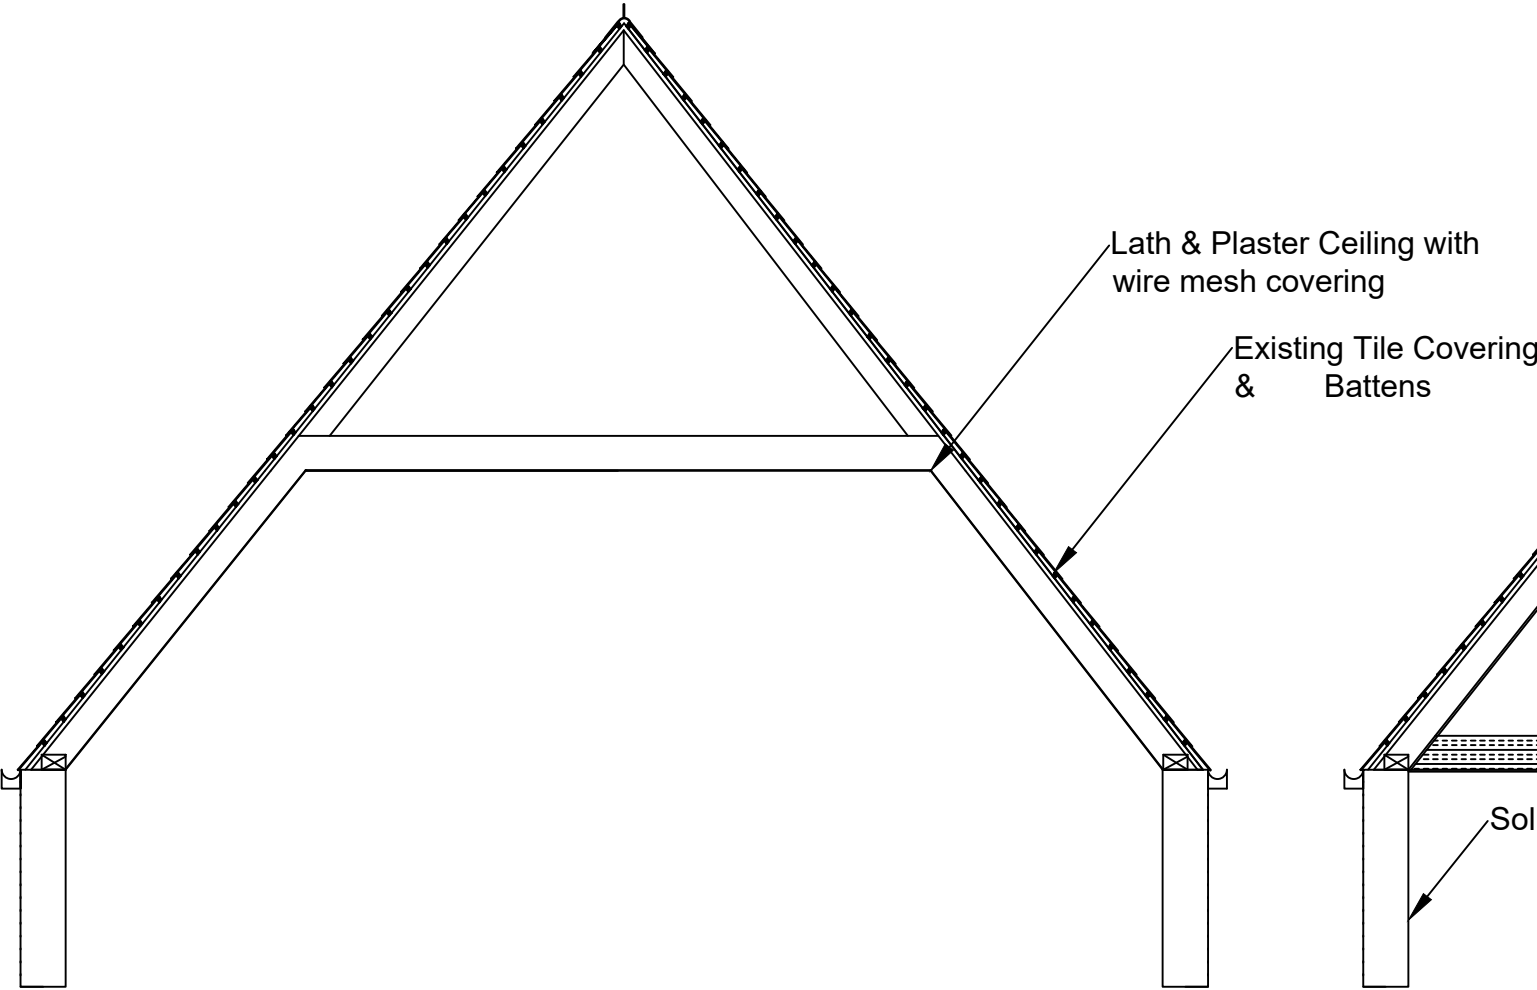

Existing Roofs with Suspended Ceilings

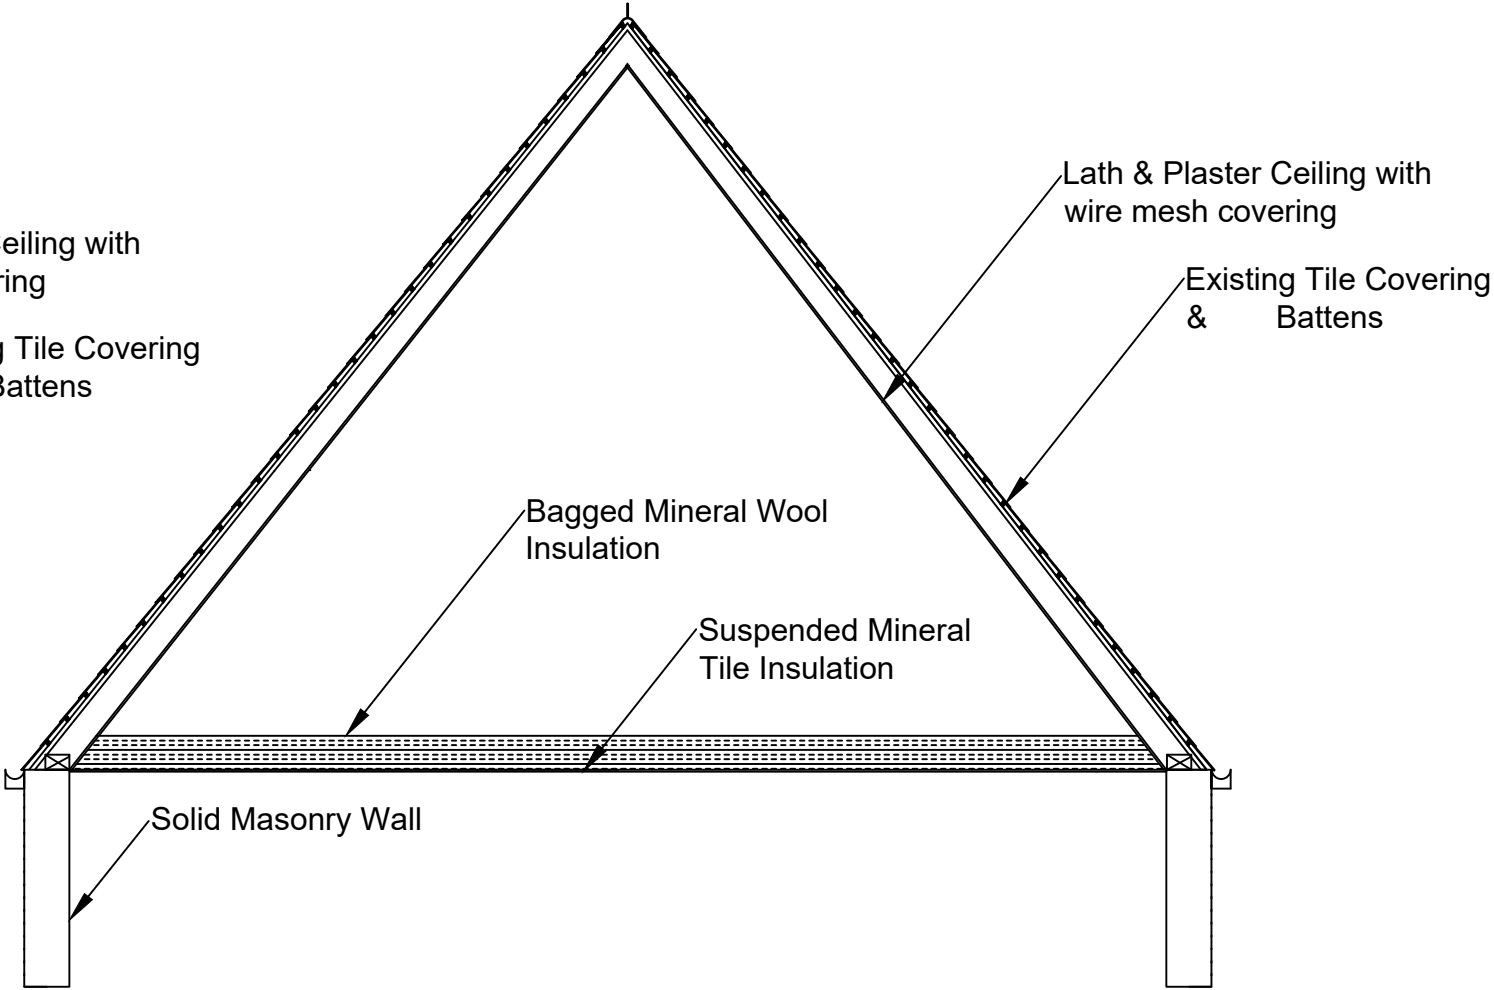

Name	D/E	SAP No.

PLANNING



HCC Property Services,
Three Minsters House,
76 High Street, Winchester SO23 8UL.
Tel: (01962) 847801

NOTES	
1 This drawing is © copyright Hampshire County Council 2011. No unauthorised reproduction permitted. All rights reserved.	3 This map is reproduced from Ordnance Survey material with the permission of Ordnance Survey on behalf of the controller of Her Majesty's Stationery Office © Crown Copyright. Unauthorised reproduction infringes Crown Copyright and may lead to prosecution or civil proceedings. (100019180), (2011)
2 No dimensions are to be scaled from this drawing	

REV	DESCRIPTION	DATE	BY
A	Initial Supply	19/02/15	CC

PROJECT				SHEET CONTENTS			
Oxford Road Community School Oxford Road, RG1 7PJ E04948				Roof Construction Existing Roof Make Up Page 3 of 4			
SCALE	DATE	DRAWN.	CHKD.	DRAWING No.	REVISION		
NTS	10/01/22	KB	PF	E04948-O-003	A		
				FILE REF. E04948-O-003			