




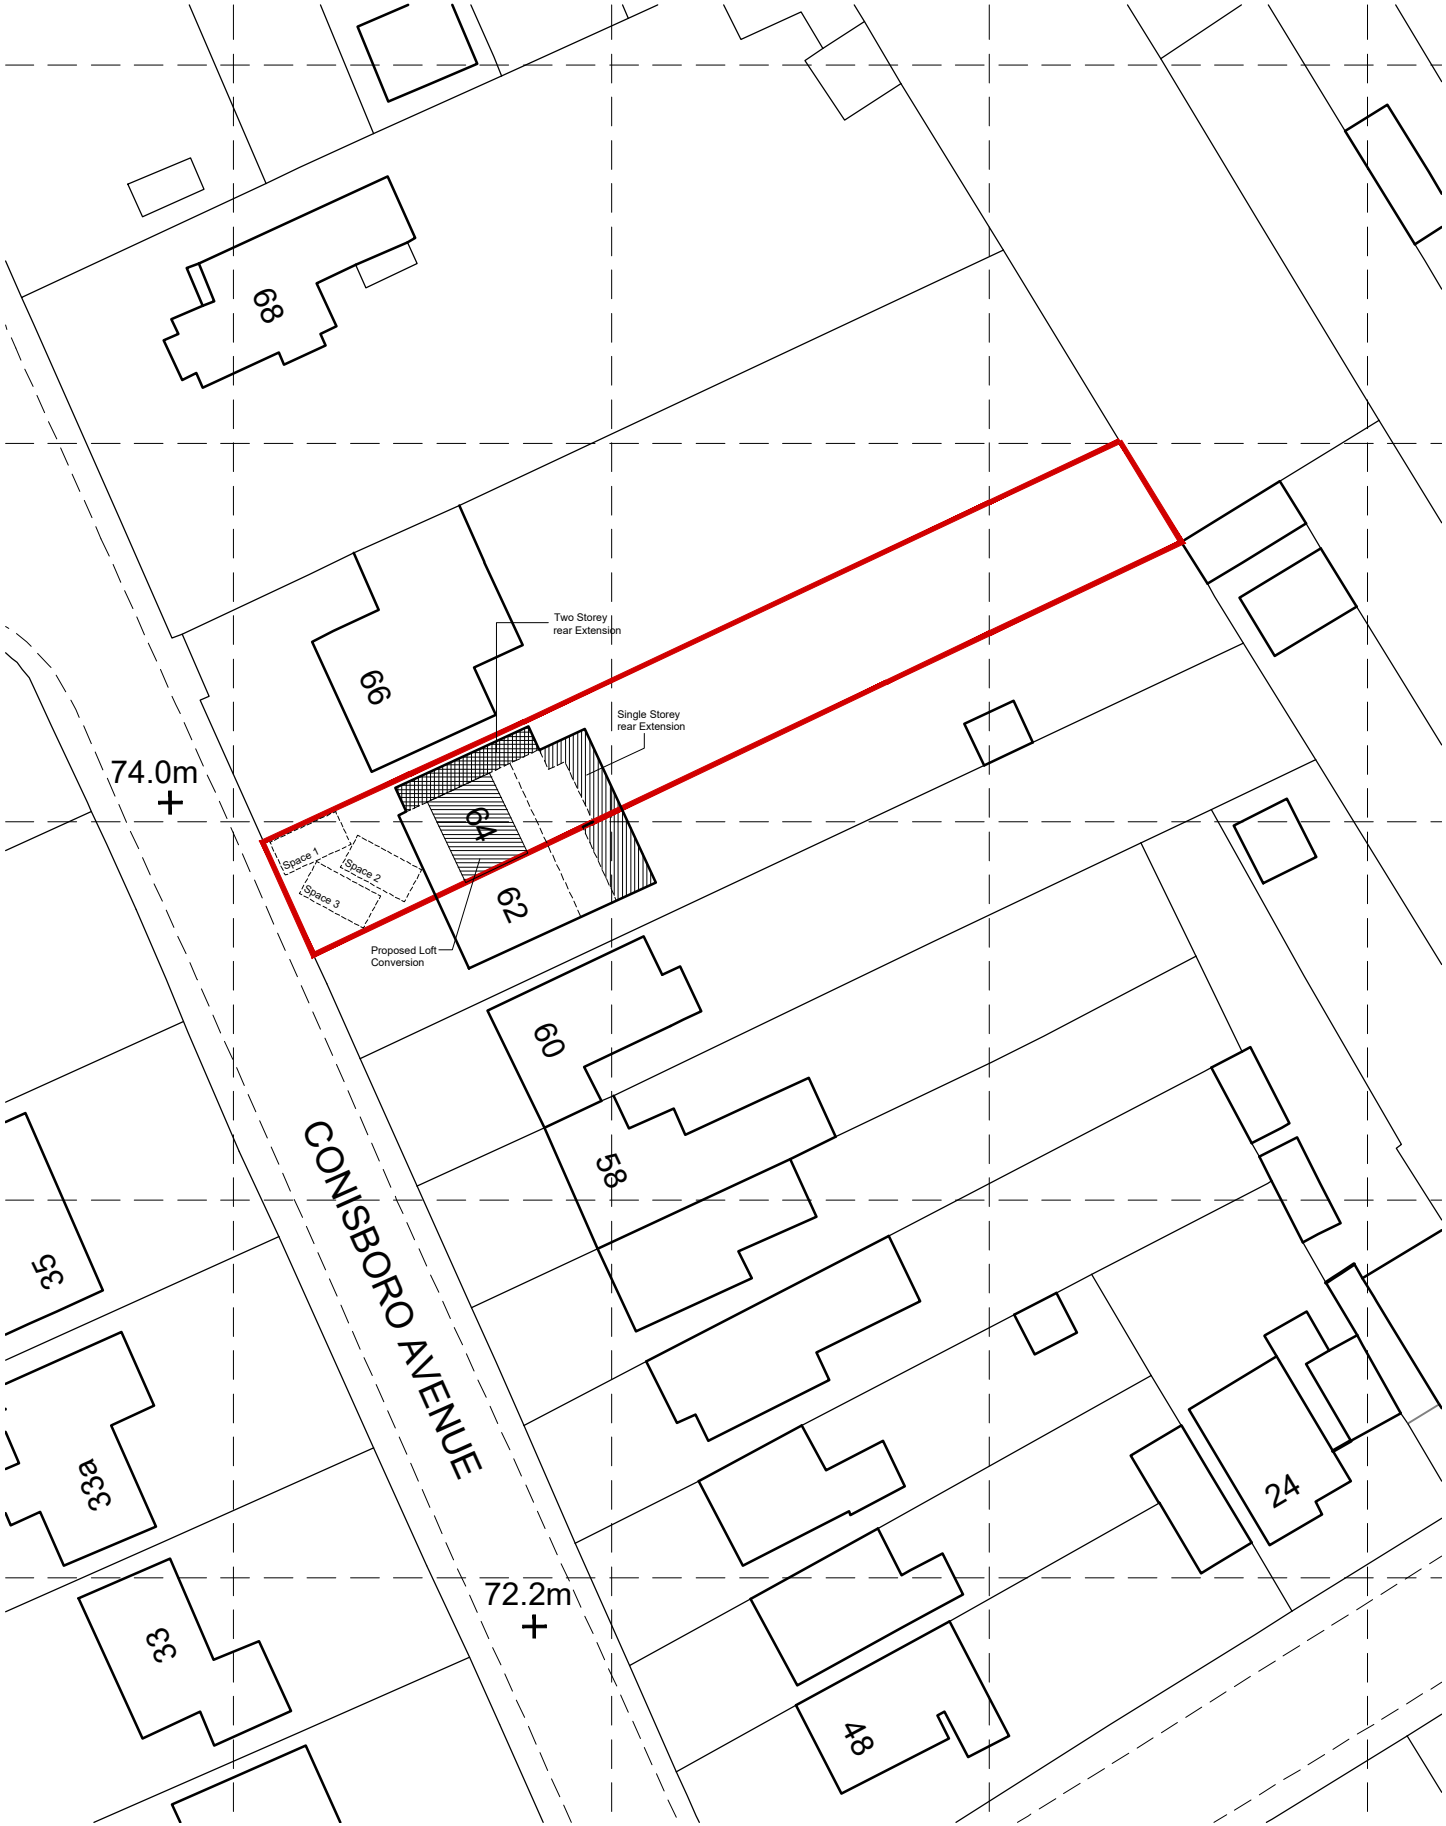

Site Plan 1:500 Scale

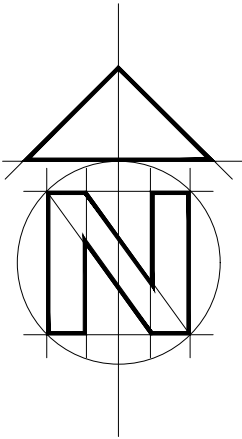

Location Plan 1:1250 Scale

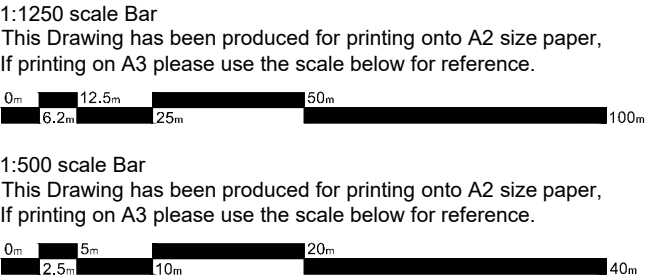

Bonney Architecture
PLANNING & TECHNICAL SERVICES

CLIENT Mr & Mrs N Wicks 14 Hornbeam Close
Barkham
Wokingham
RG41 4UR
JOB 64 Conisboro Avenue, Caversham,
Reading, Berkshire, RG4 7JE
DRG SITE & LOCATIONS PLANS 07515 355 770
bonneyarchitecture@gmail.com