




ELEVATIONS - GARAGE NO.28

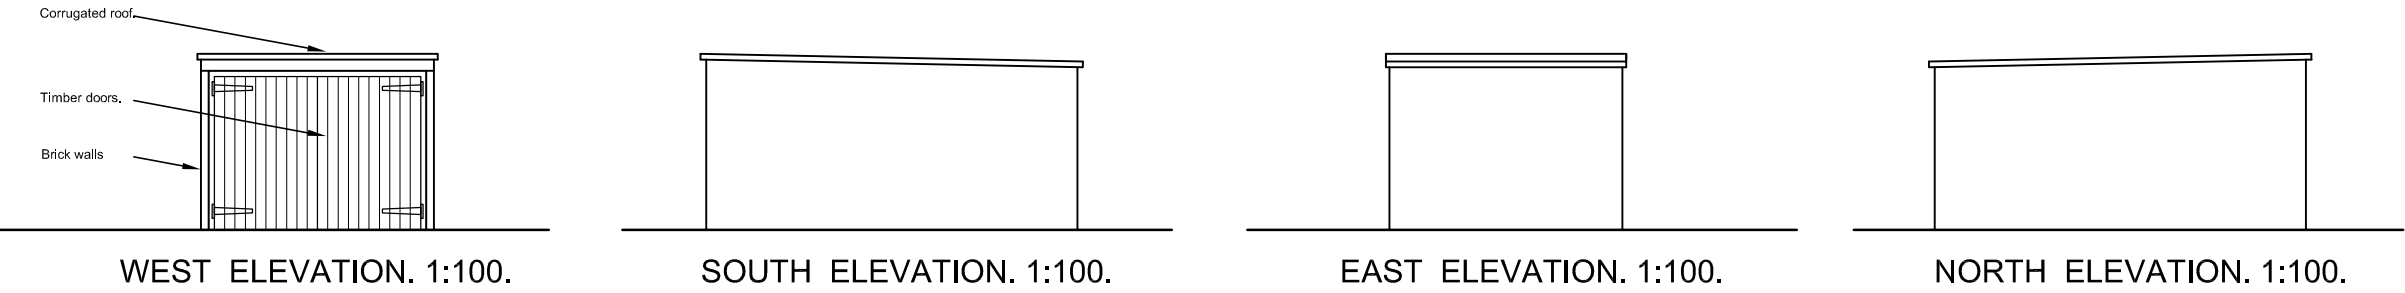

ELEVATIONS - GARAGE NO.26

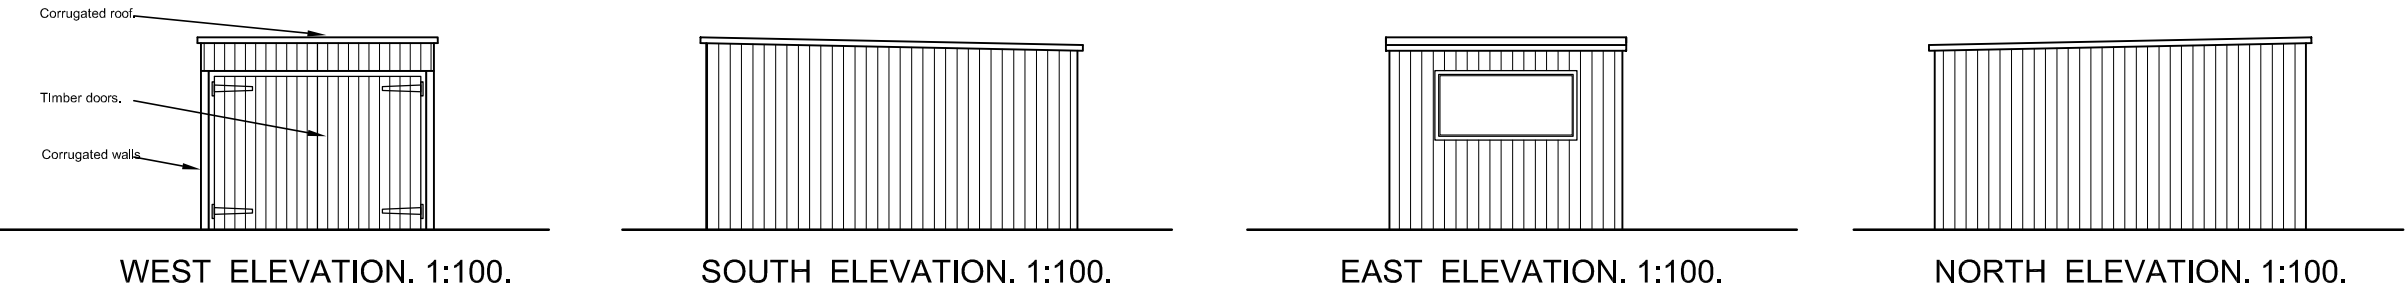

GOLDSMID ROAD

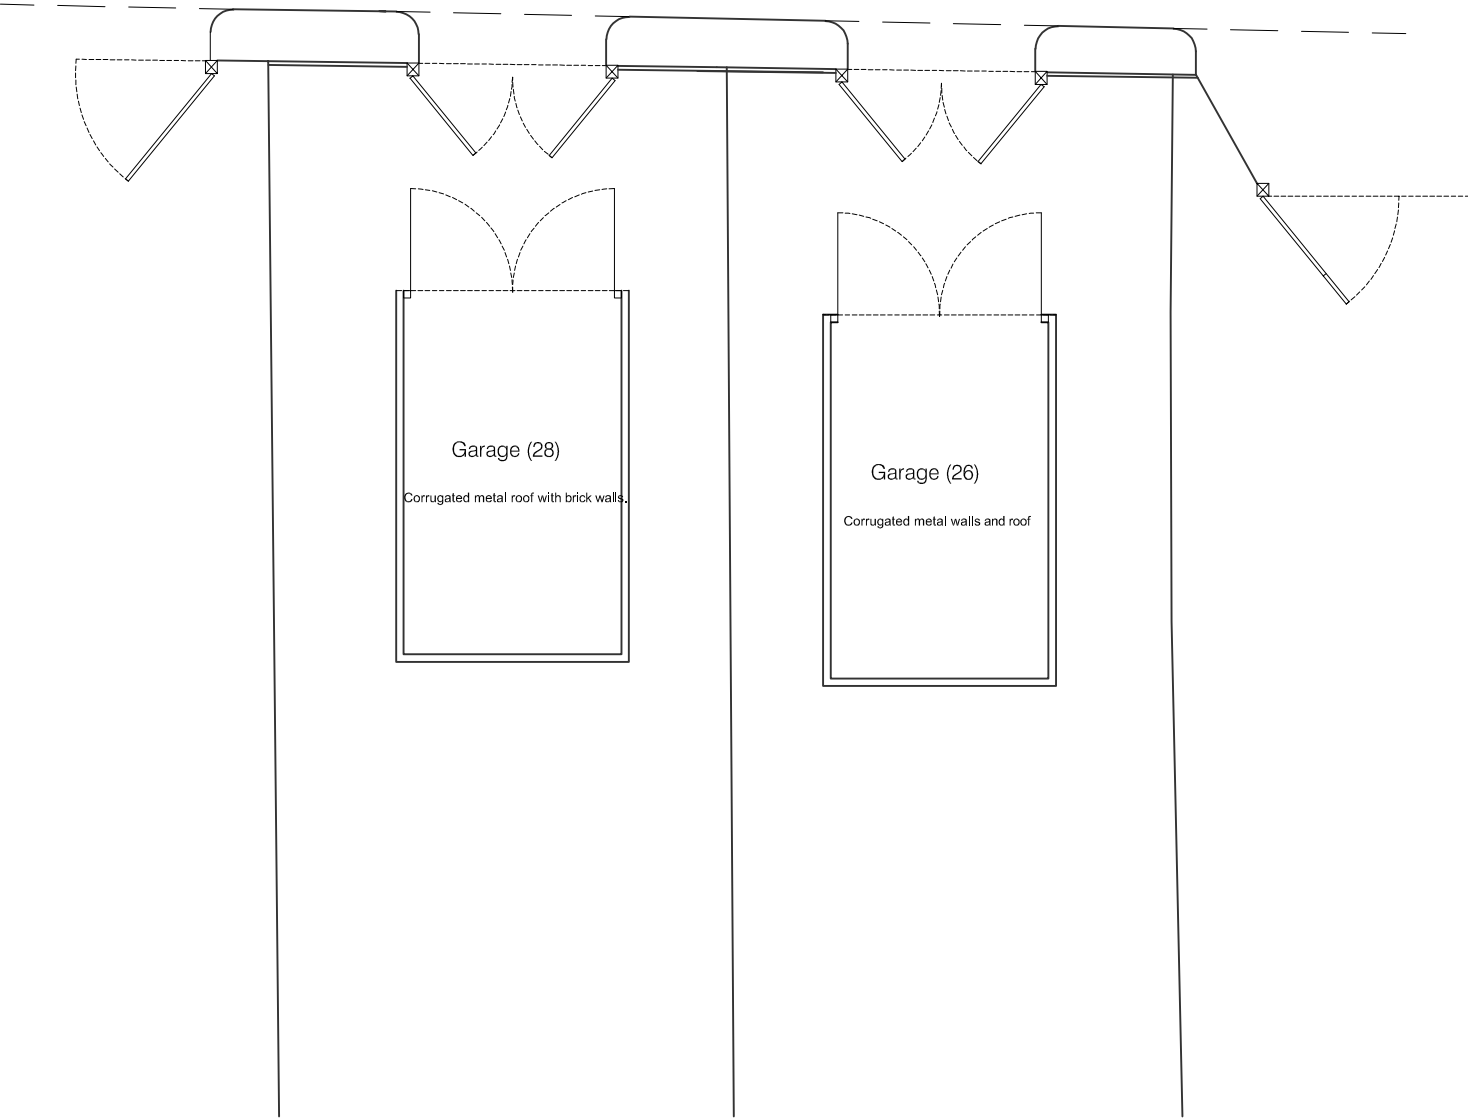

PLANNING
Do not scale from this drawing unless for Planning purposes.
Written dimensions only shall be taken from this drawing.
CONSTRUCTION
All dimensions must be checked on site by the Contractor prior to the commencement of any fabrication or building works on site and where applicable, all dimensions and details are to be read in conjunction with any specialist consultants' drawings; any disparity between drawings is to be brought to the attention of the client prior to the commencement of any fabrication or building works.

This drawing is the property of Richard Davey and may not be reproduced without permission.

Revision	Date	Description

Project Title
**Alterations and extensions to
26 & 28 Clifton Street
Reading
RG1 7YE**

Drawing Title
PLANNING:

SURVEY:
Existing rear garden and garages.

Date May 22	Scale 1:100@A3
Drawn RAD	Checked

Drawing No
3007-P04

Scale Bar 0 1m 2m 5m 1:100 @ A3

RICHARD DAVEY
29 Beverley Close, Thatcham, RG18 3AE
tel: 0777 336 2822
email: richard.davey.design@gmail.com