



14 Savernake CI location plan

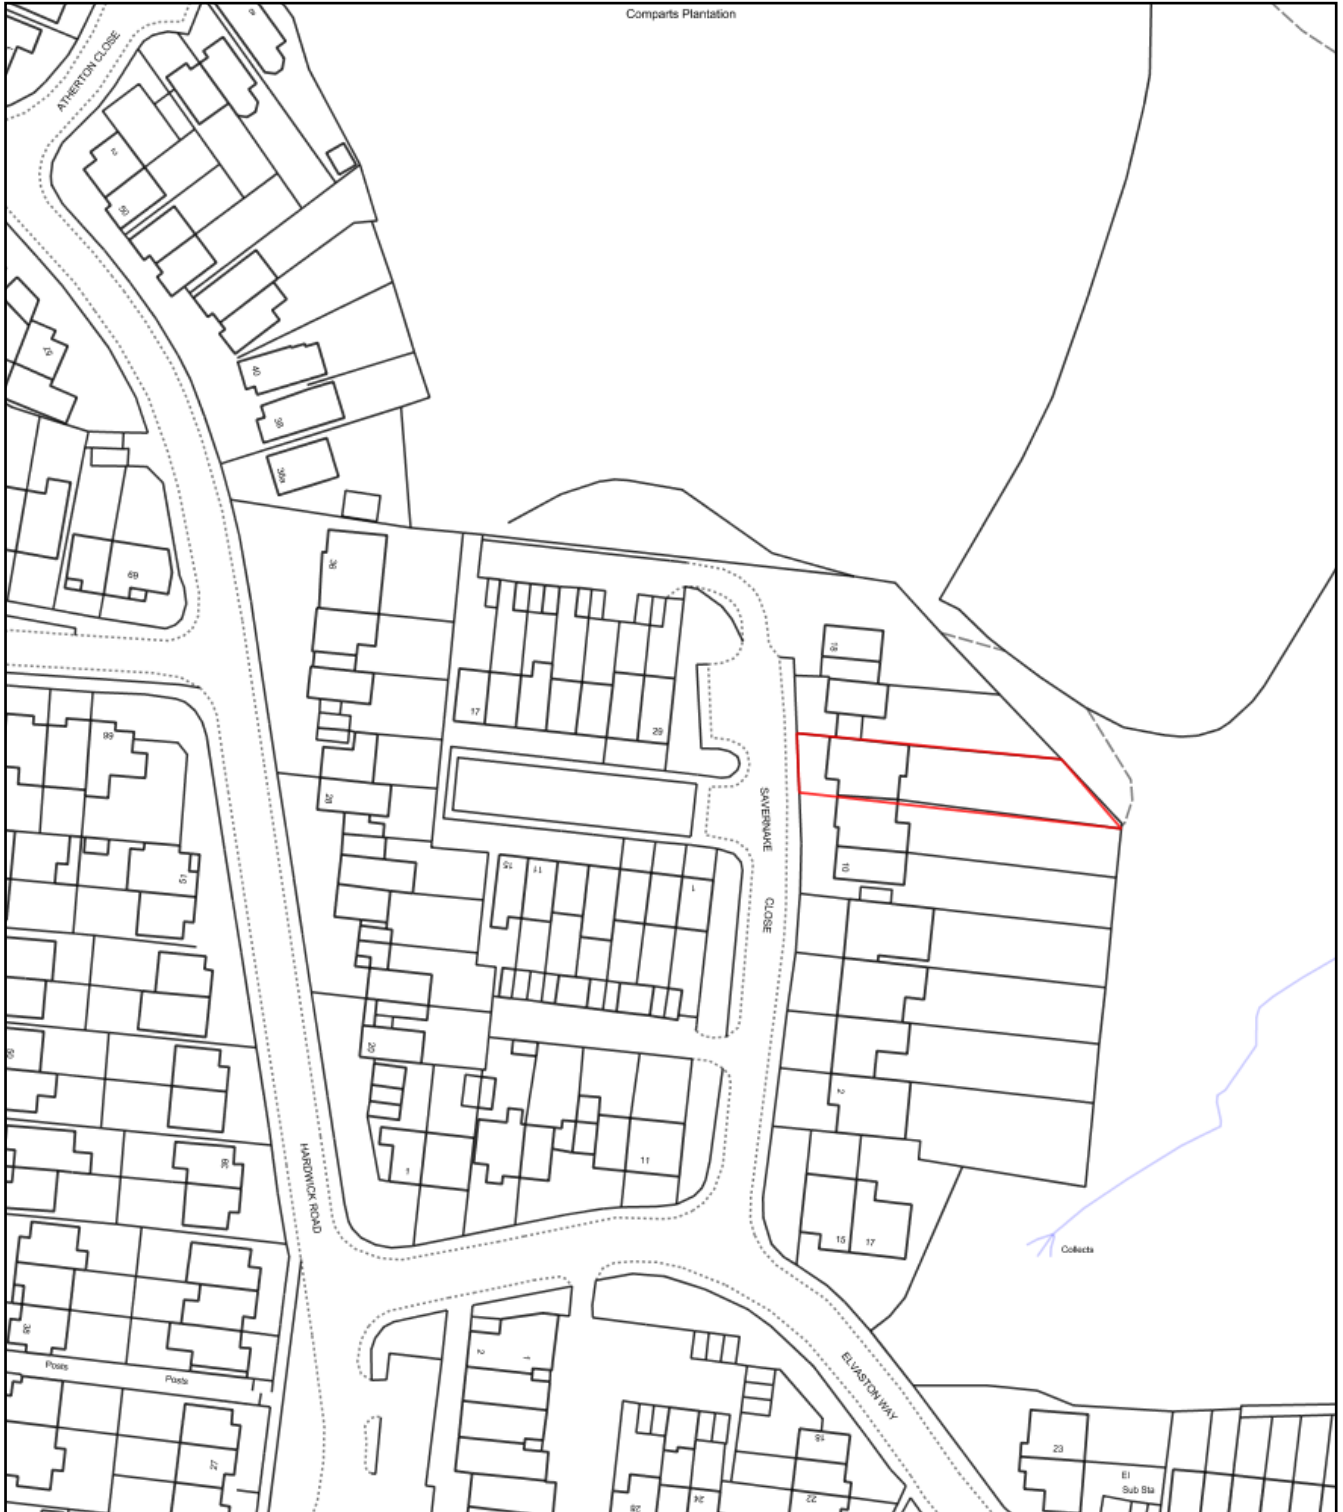

0 50
Metres

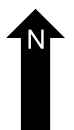

Plan Produced for: Adam Perryman
Date Produced: 15 Aug 2017
Plan Reference Number: TQRQM17227154954101
Scale: 1:1250 @ A4