




Bowl Central Reading

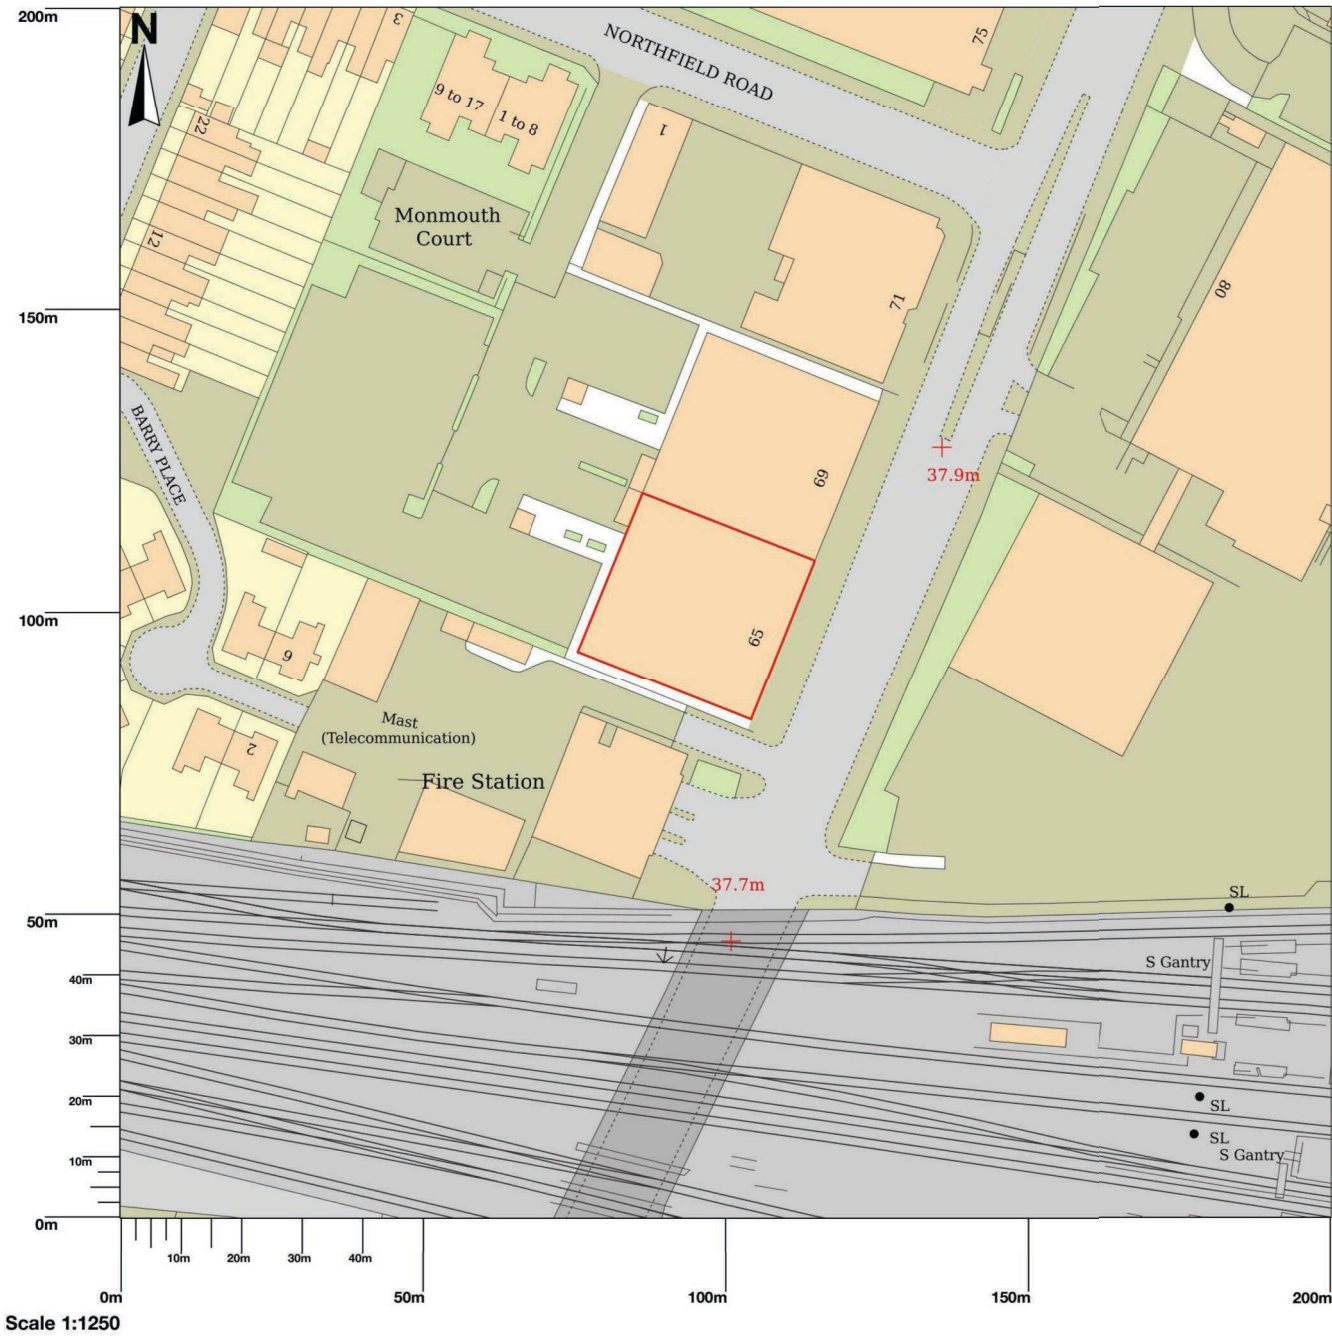

Map area bounded by: 471122,173884 471322,174084. Produced on 20 April 2022 from the OS National Geographic Database. Reproduction in whole or part is prohibited without the prior permission of Ordnance Survey. © Crown copyright 2022. Supplied by UKPlanningMaps.com a licensed OS partner (100054135). Unique plan reference: p4b/uk/785403/1062120

65 CAVERSHAM ROAD, RG1 8AD
READING - BERKSHIRE - UNITED KINGDOM

JULIAN
JULIAN TAYLOR DESIGN ASSOCIATES

Project: BOWL CENTRAL READING
Client: BOWL CENTRAL
Drawing Title: LOCATION PLAN
Drawing Number: 596/P/017
Scale: 1:1250 @ A1
Revisions:
Drawn by:

Revision	Date	Comments

The Barn Crown House 28 Winchester Road Reading RG1 8AA
Tel: 01794 518331 Tel/Fax: 01794 518602
e-mail: info@julian.co.uk Web: www.julian.co.uk

This drawing is the copyright of J. Taylor and cannot be copied used or reproduced without express written permission.
All dimensions to be checked on site, do not scale from this drawing