



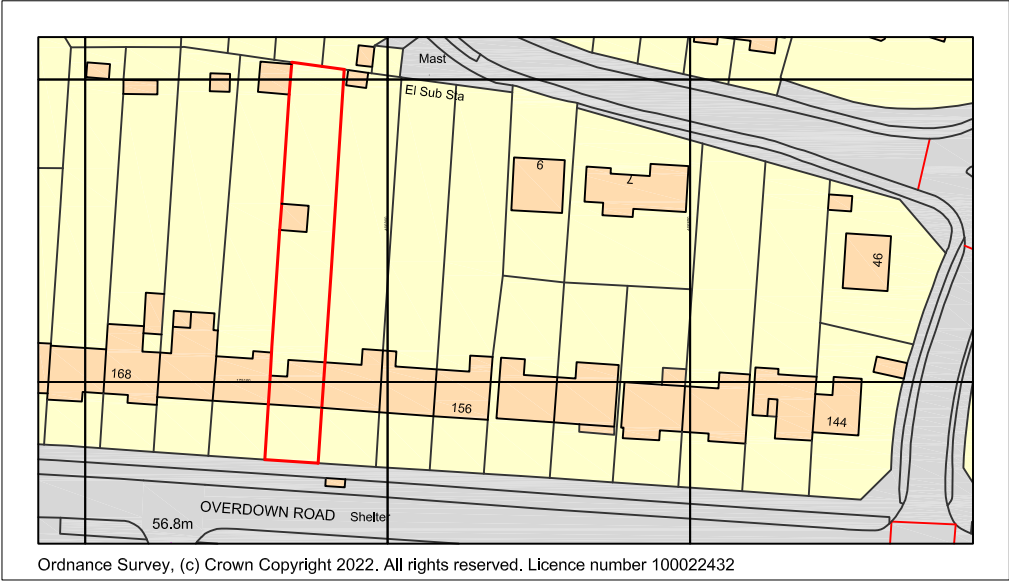

LOCATION PLAN SCALE 1:1250

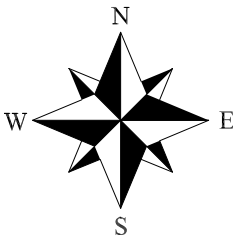

PHILIP WADGE ARCHITECTURE 		www.philipwadge.co.uk info@philipwadge.co.uk 01635 736440	
PROJECT Side and Rear extension		AT 162 Overdown Road Tilehurst Reading RG31 6NR	
CLIENT Mr and Mrs Doswell			
TITLE LOCATION PLAN		DATE 07/03/22	
SCALE 1:1250 @ A4	DRAWING NUMBER 21110/PL/01	Rev	
All Rights Reserved © Philip Wadge Associates Ltd 2022			