



Contractors and consultants are not to scale dimensions from this drawing

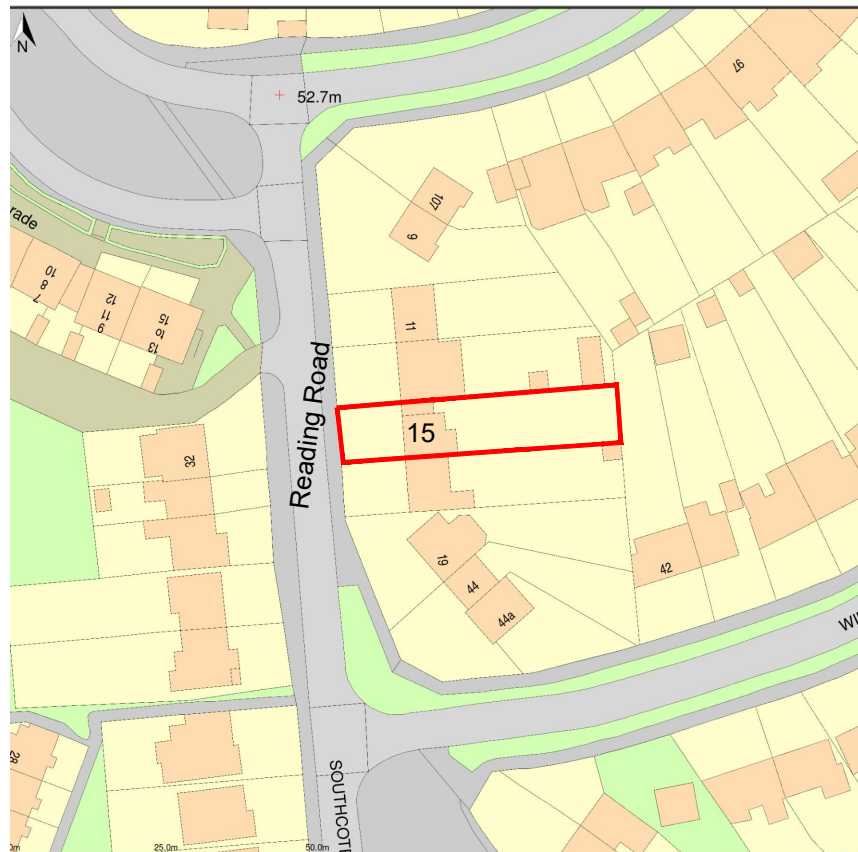

Location plan 1:1250@A3

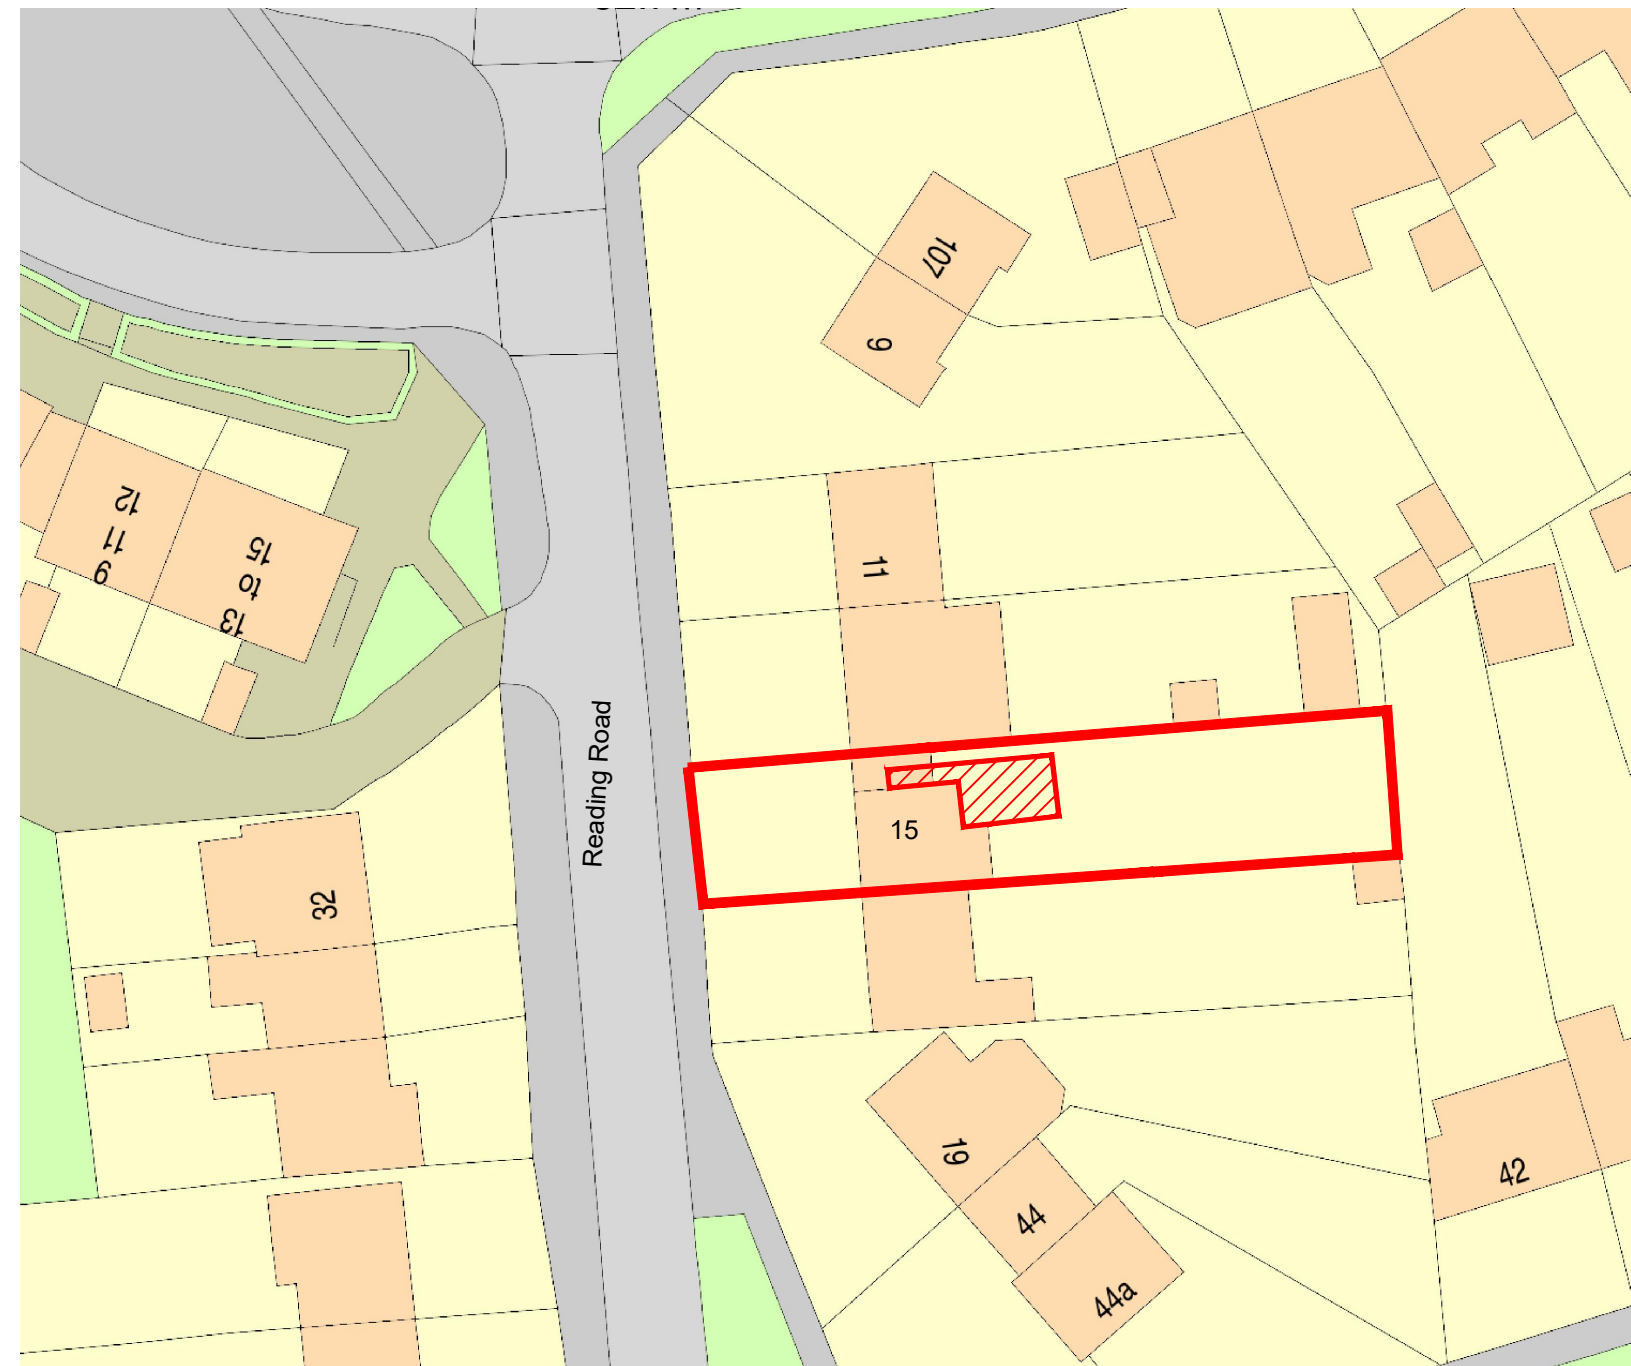

Block plan showing proposed development areas 1:500@A3

