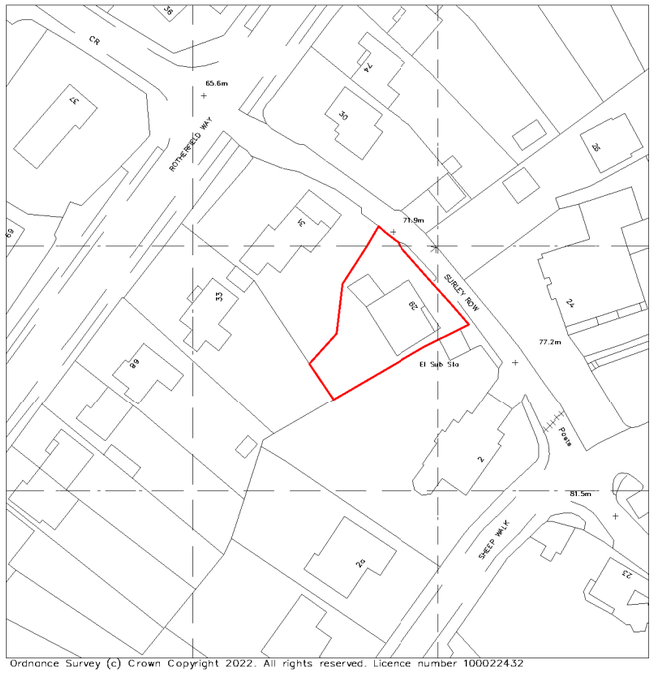

N

Existing Location Plan

Location | RF-RDG | Scale 1 : 1250

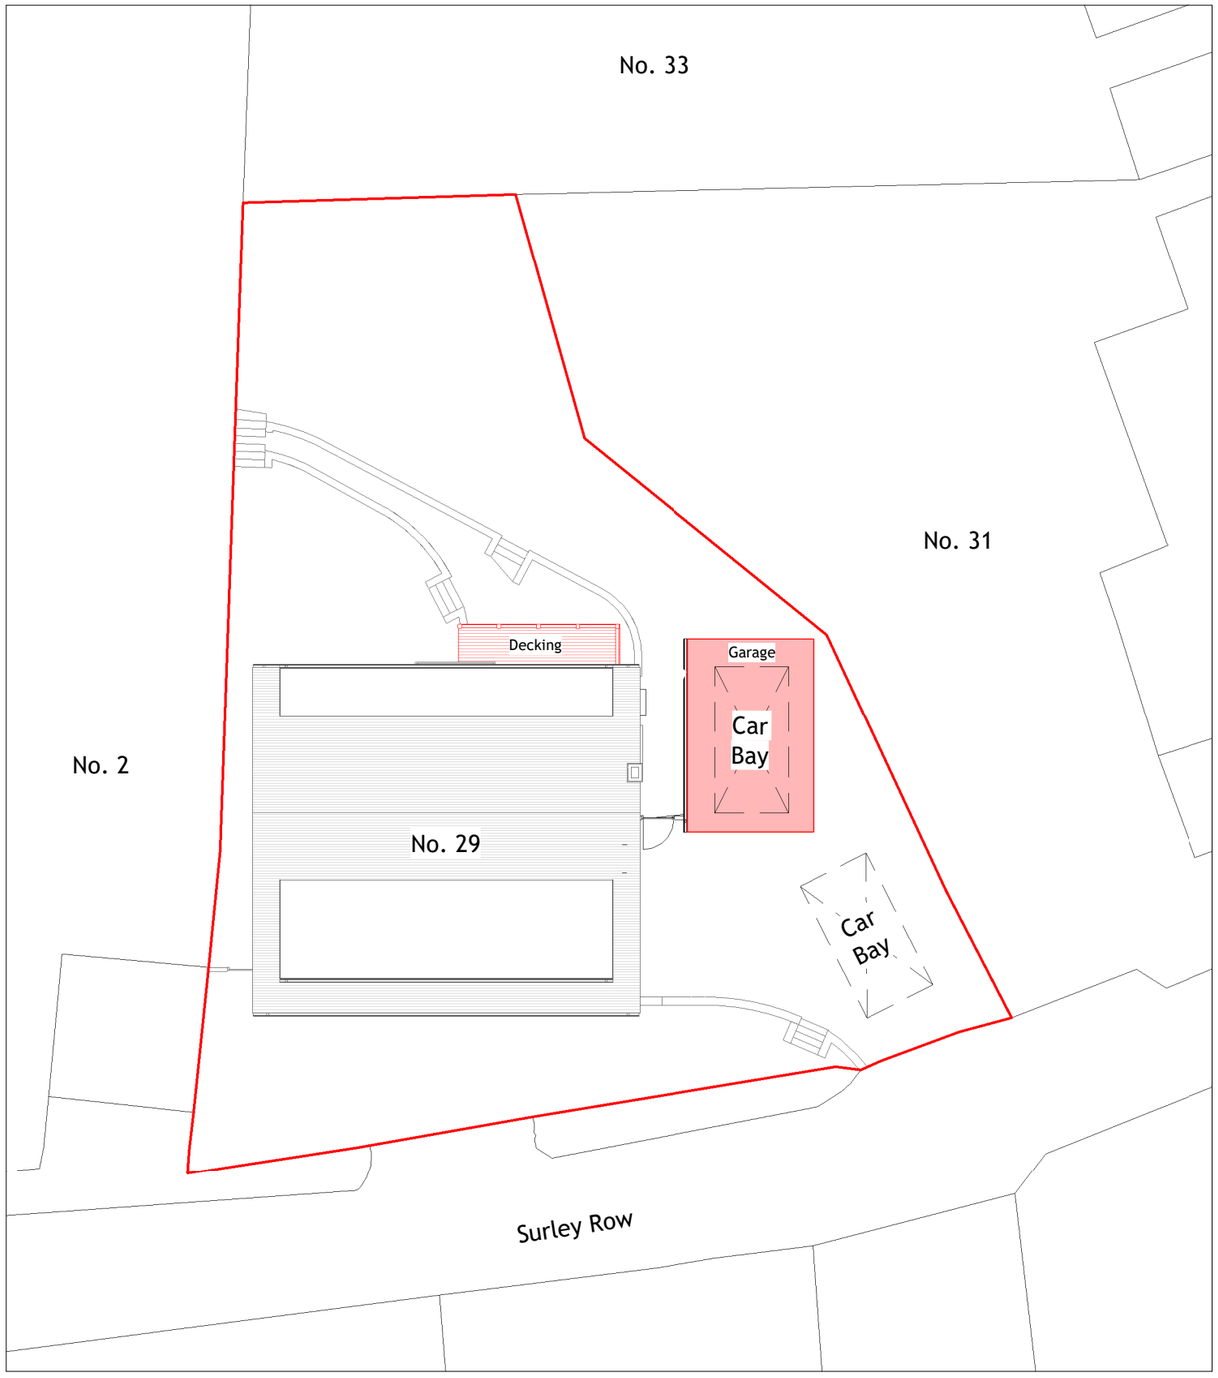

Proposed Site Level Plan

General Arrangement | RF-RDG | Scale 1 : 200

Scale 1 : 1250

0 12,500 37,500 62,500

0 10 30 50

Scale 1 : 200

0 2,000 4,000 6,000 10,000

0 10 20 30 50

Copyright © 2022 Michael Aubrey Partnership Ltd. (MAPL)

19/05/2022 08:20:04

Sheet Notes

a. the drawing is copyright protected and may not be used, reproduced or relied upon by any third party except as explicitly agreed by MAPL
b. all dimensions are in millimetres unless noted otherwise
c. all measurements must be obtained from stated dimensions only and not be scaled off except for Local Authority Planning application purposes
d. all drawings must be read in conjunction with all other project drawings and any discrepancies reported immediately for clarification
e. full schedules, specification notes and legends are located on drawings numbered '900' to '999' (900 series)

Rev	Date	By	Description
0	19.05.2022	FM	First issue

michael aubrey partnership
• 0118 962 9666 • www.mapl.co.uk

Client

Mr. & Mrs. Blazey

Project Address

29 Surley Row, Emmer Green, Reading. RG4 8ND

Project Description

Single Storey Front Extension, Internal Alterations, Detached Garage & Decking

Sheet Title

Plans - Location & Site

Sheet Ref.	MAP-C4325-001	Rev.	0
Project Ref.	C4325	Date	19.05.2022
Drawn by	FM	Checked by	JMR
Scale	As indicated	Sheet Size	A3