


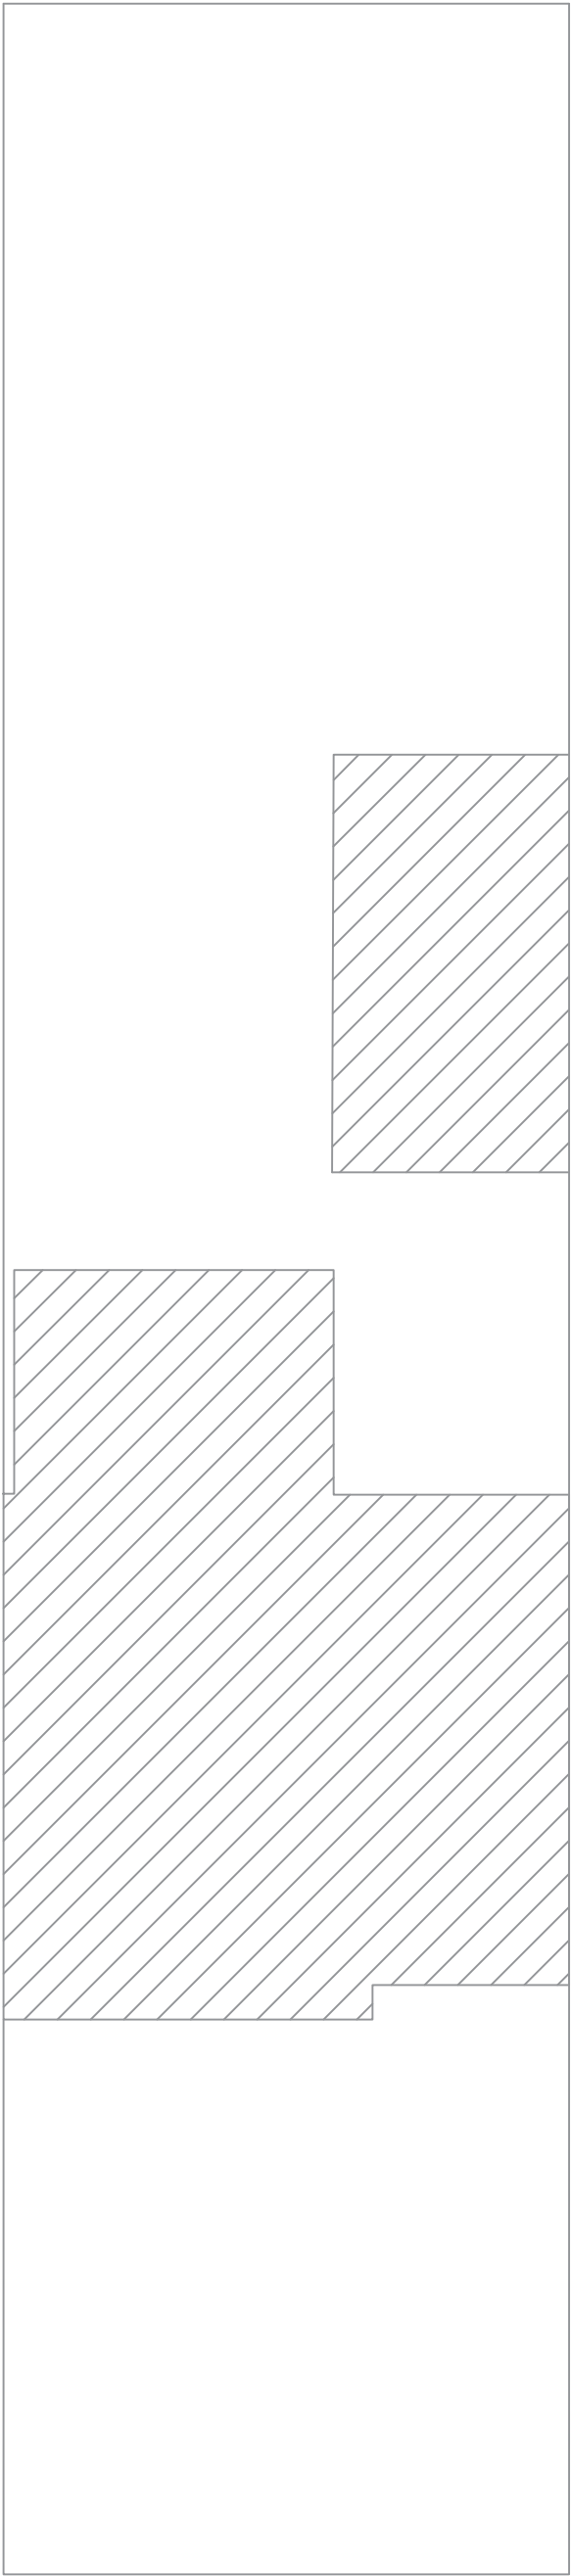


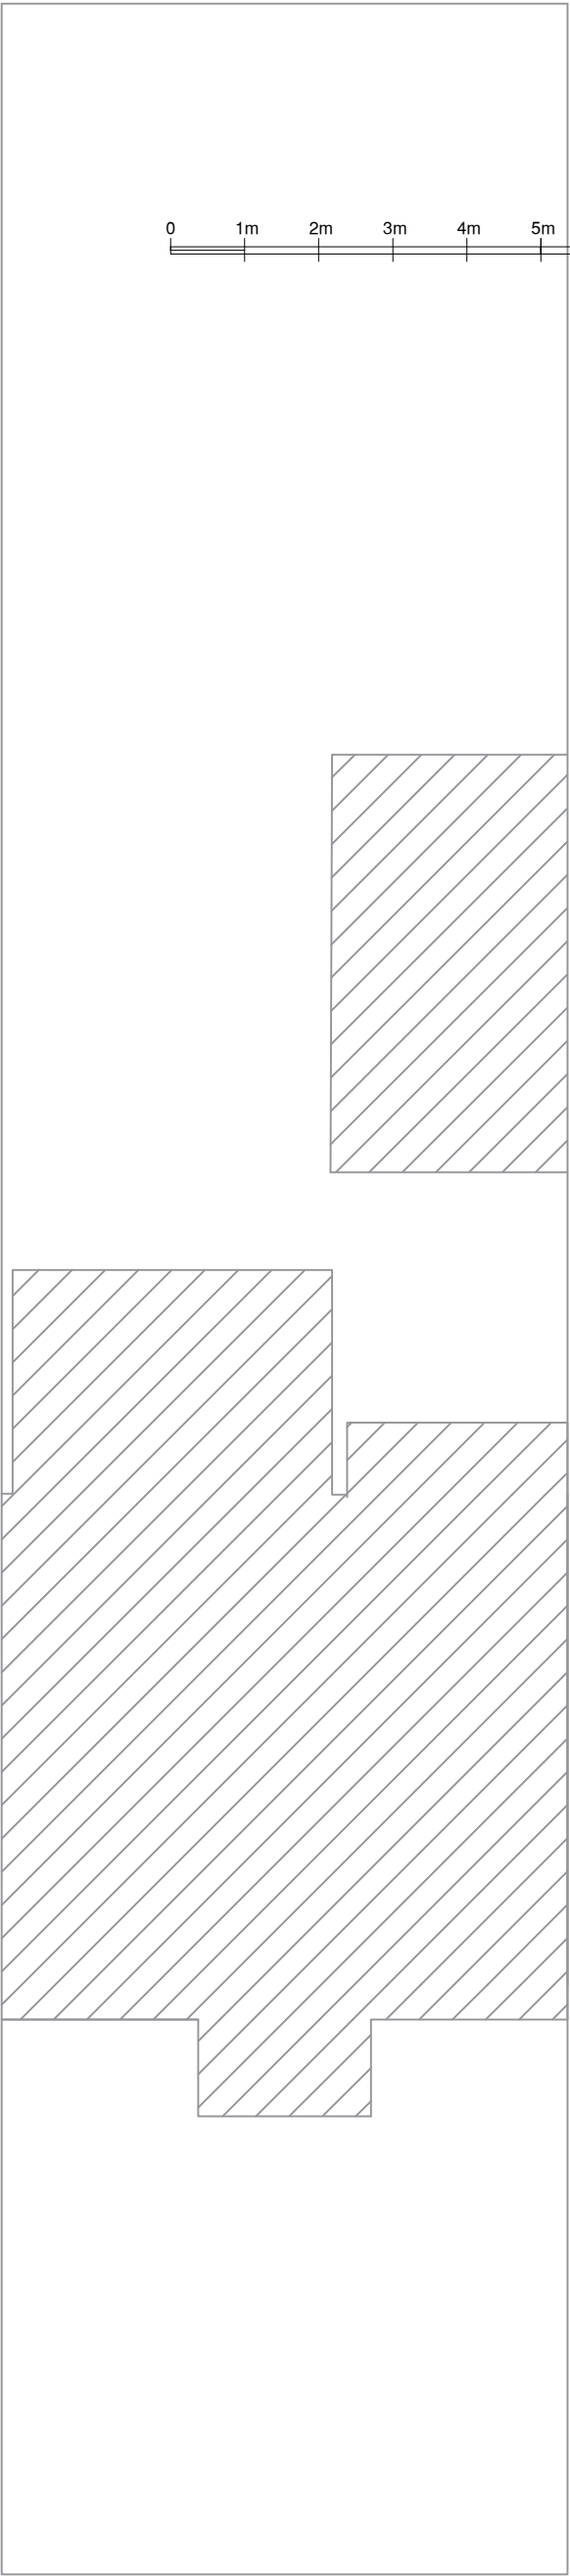

EXISTING BLOCK PLAN

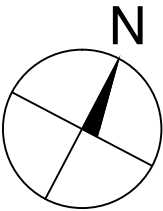

PROPOSED BLOCK PLAN

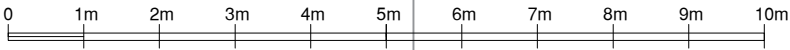

REV A 10 01 2022



STUDIO CAD PROJECTS
Architectural Designers
TEL: 079 581 581 90
E-mail: scprojects@onet.eu

PROJECT:
51 STOCKTON ROAD
READING RG2 8AH
BLOCK PLANS

SCALE: 1:50 (A1) 1:100 (A3)
DATE: SEP 2021

PROJECT No:
2210915-3 REV A

THIS DRAWING MUST NOT BE REPRODUCED, MULTIPLIED
OR SUBMITTED TO THE INSPECTION OF THIRD PARTIES
WITHOUT OUR PRIOR PERMISSION.
ALL DIMENSIONS TO BE CHECKED AND VERIFIED ON SITE