


Existing Photos
NTS

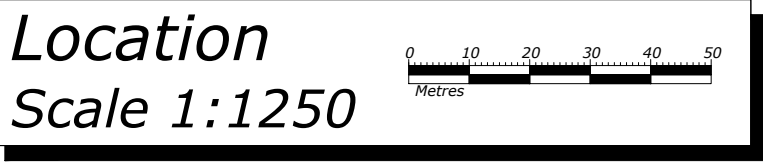

NORTH

Key

- PROPOSAL SITE LOCATION
- BOUNDARY LINE

DRAWING TITLE LOCATION/BLOCK PLAN		
PROJECT J031		
SCALE AS SHOWN @ A1	DATE 07.05.22	REVISION ~
PROJECT ADDRESS 66 FOXHILL ROAD, READING, BERKSHIRE, RG1 5QR		
STATUS EXISTING		
CLIENT		