


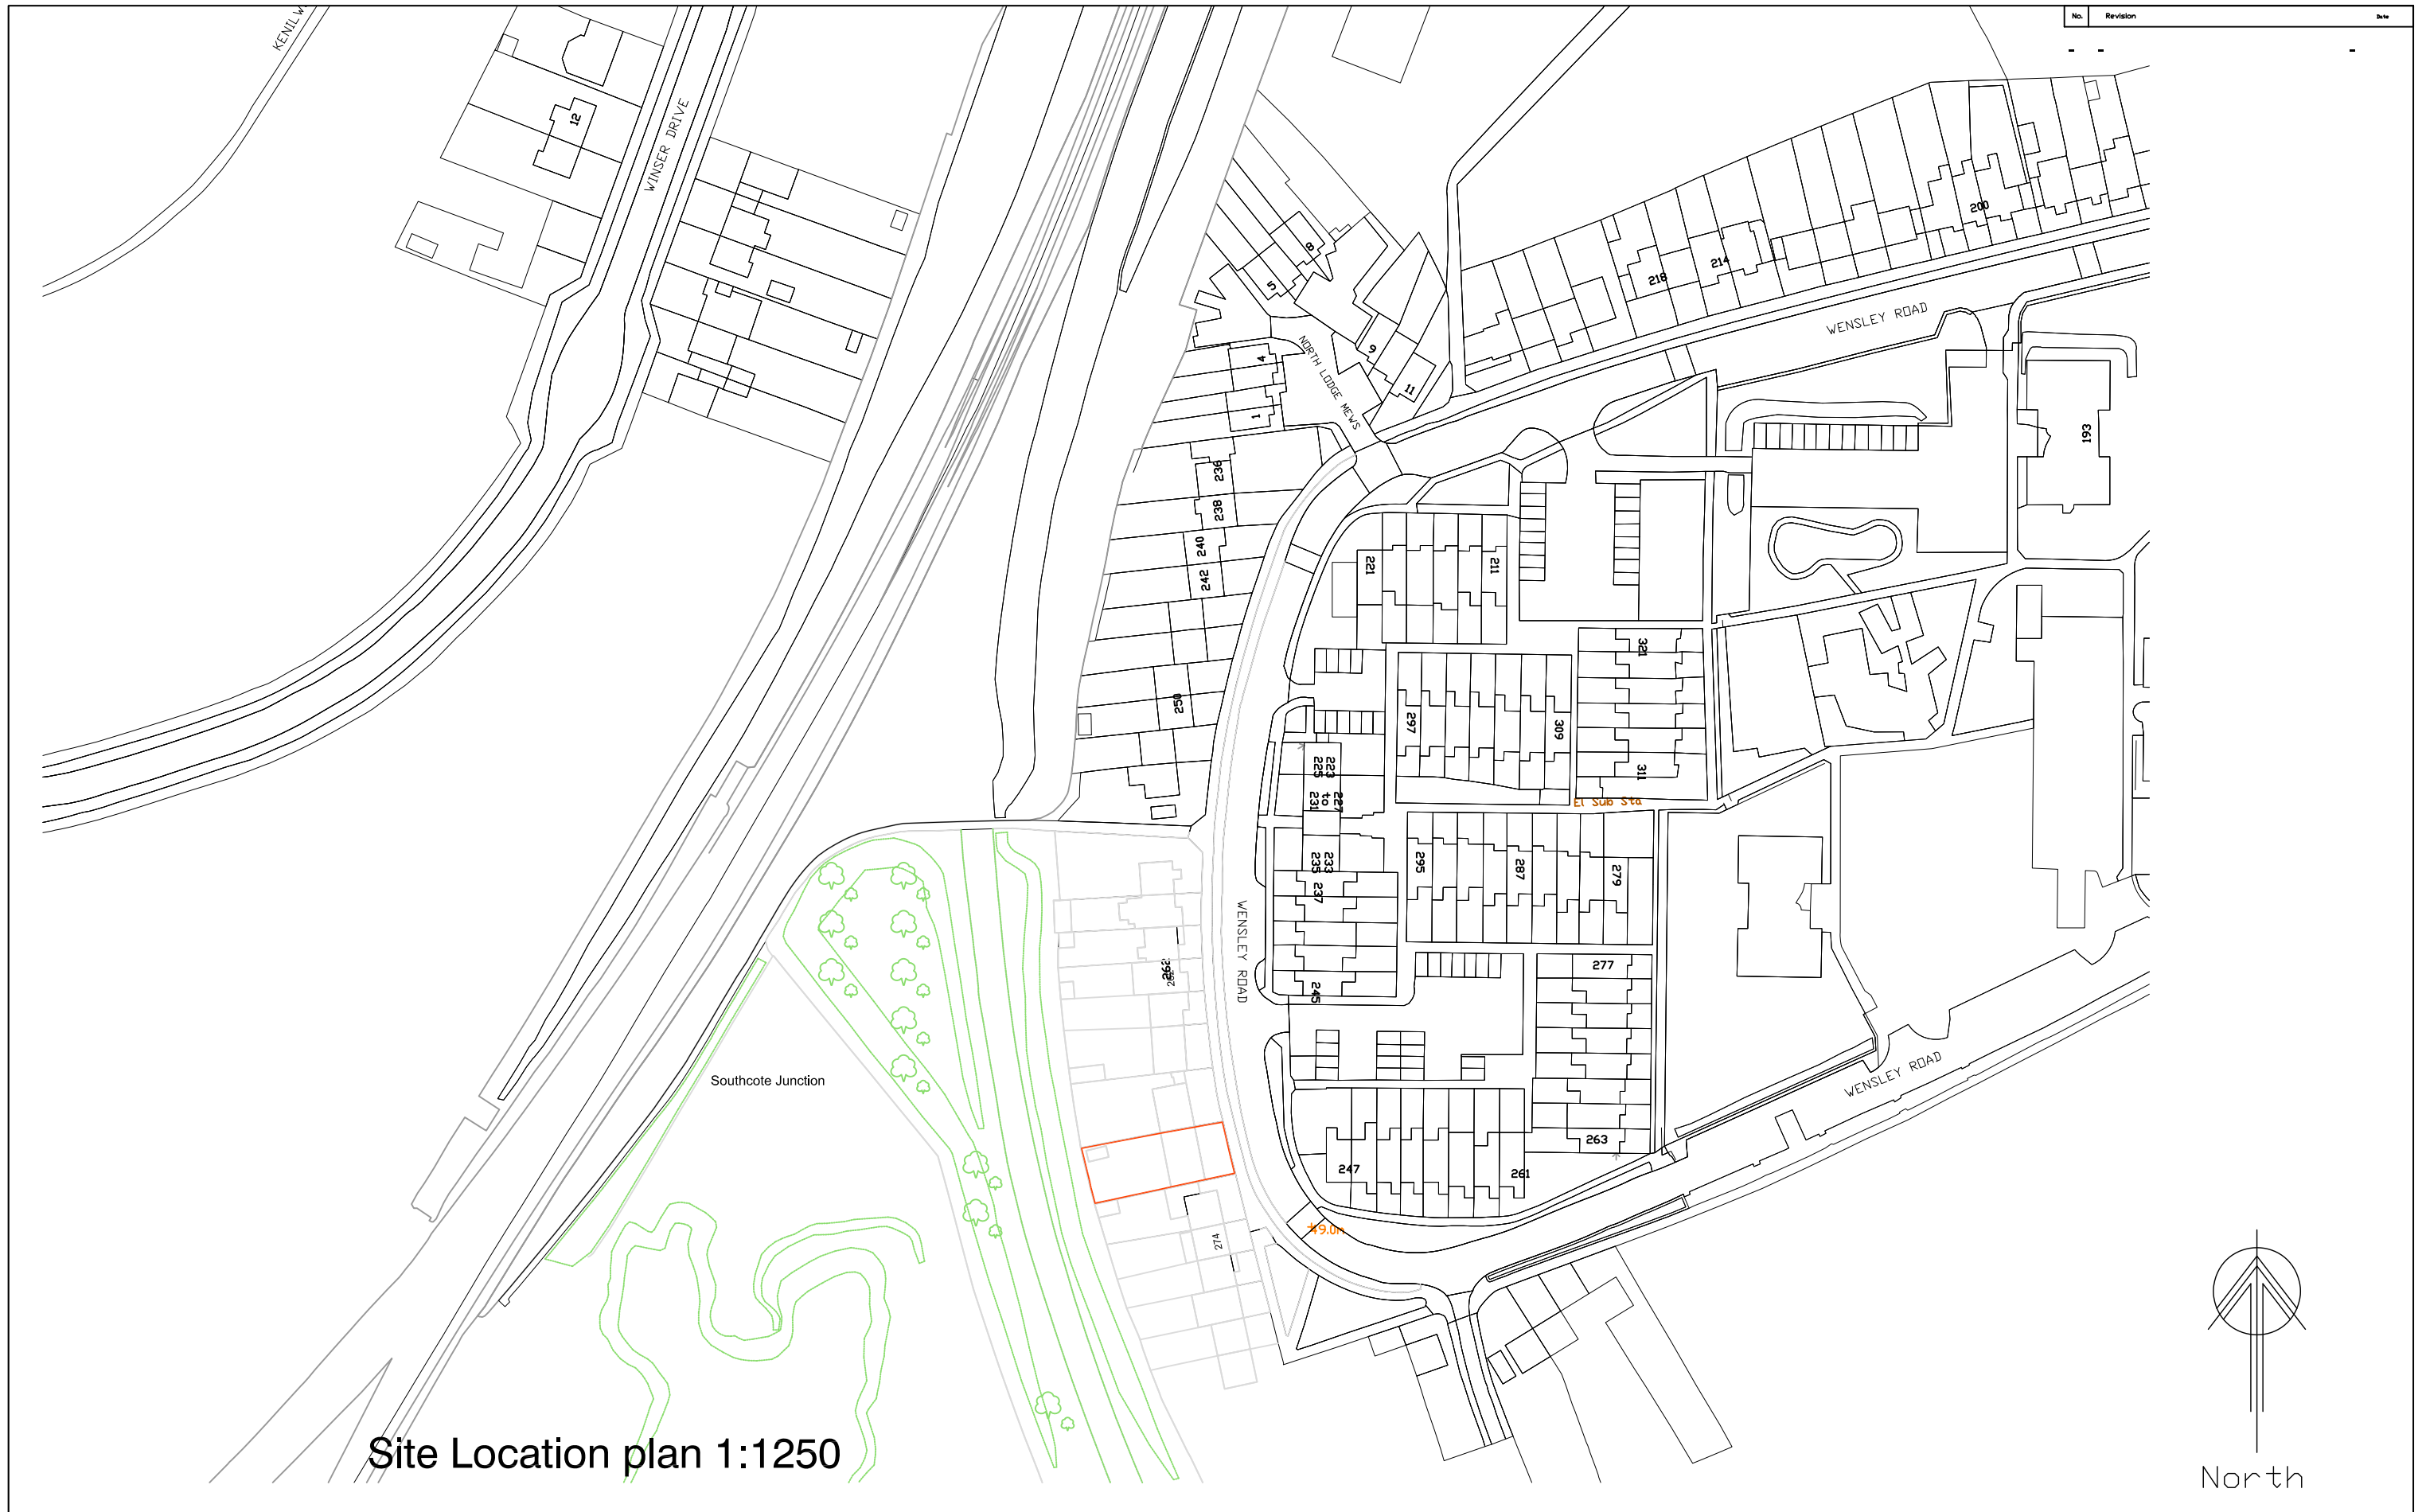

Site Location plan 1:1250