



No.	Revision	Date
-	-	-

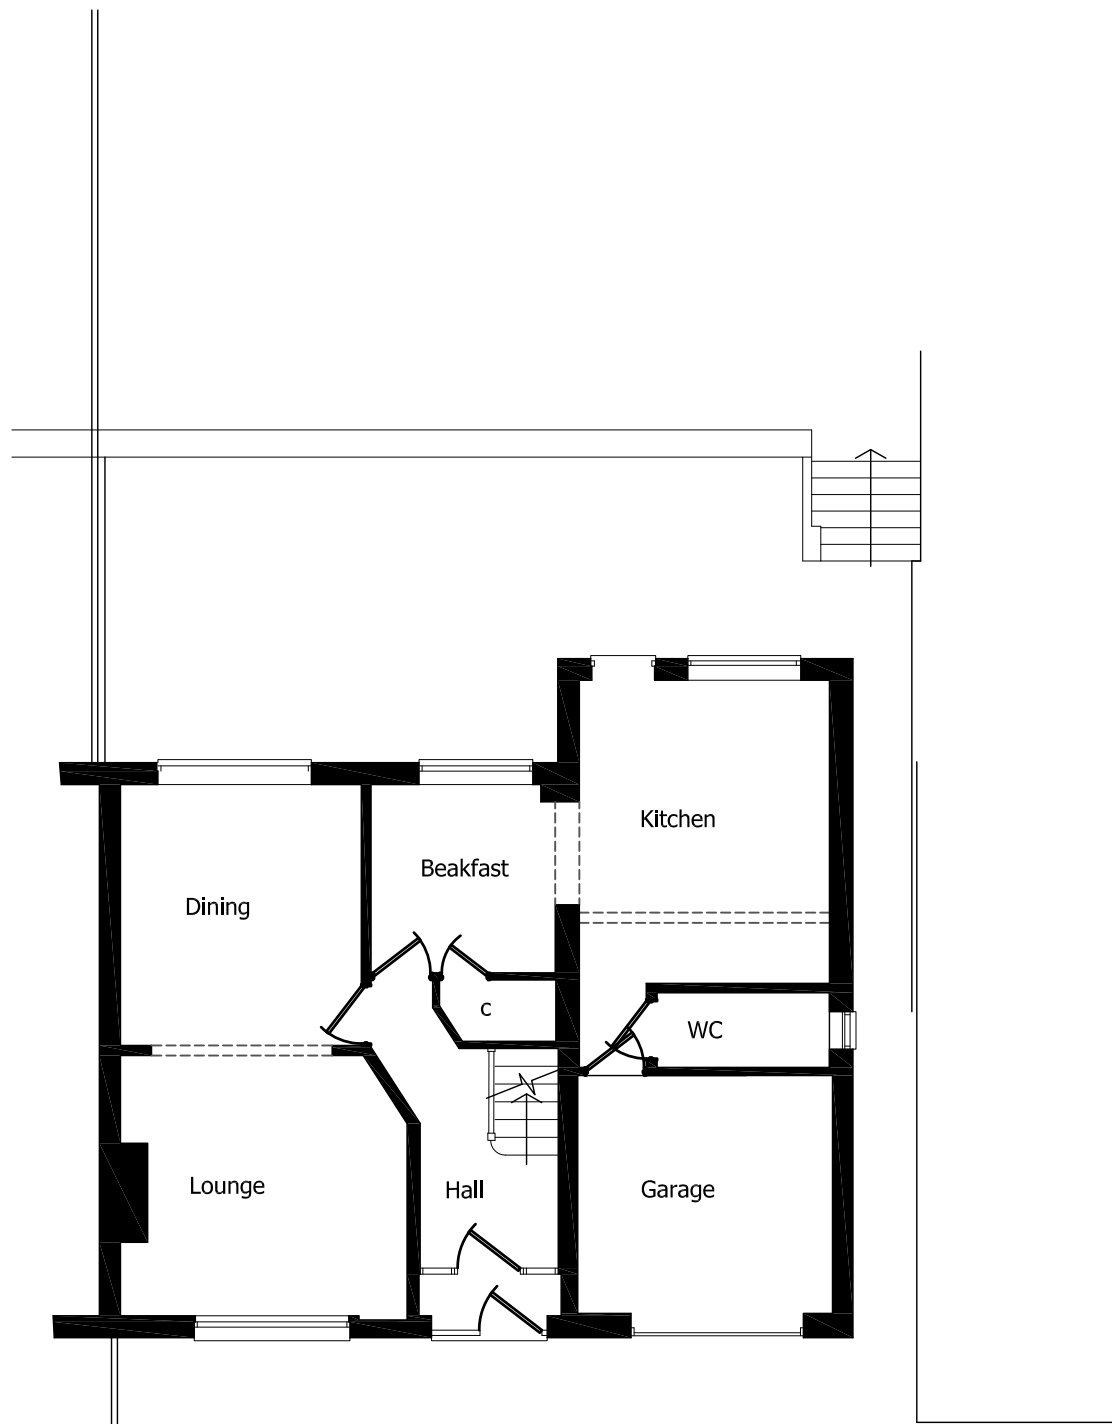


Existing Ground Floor Plan

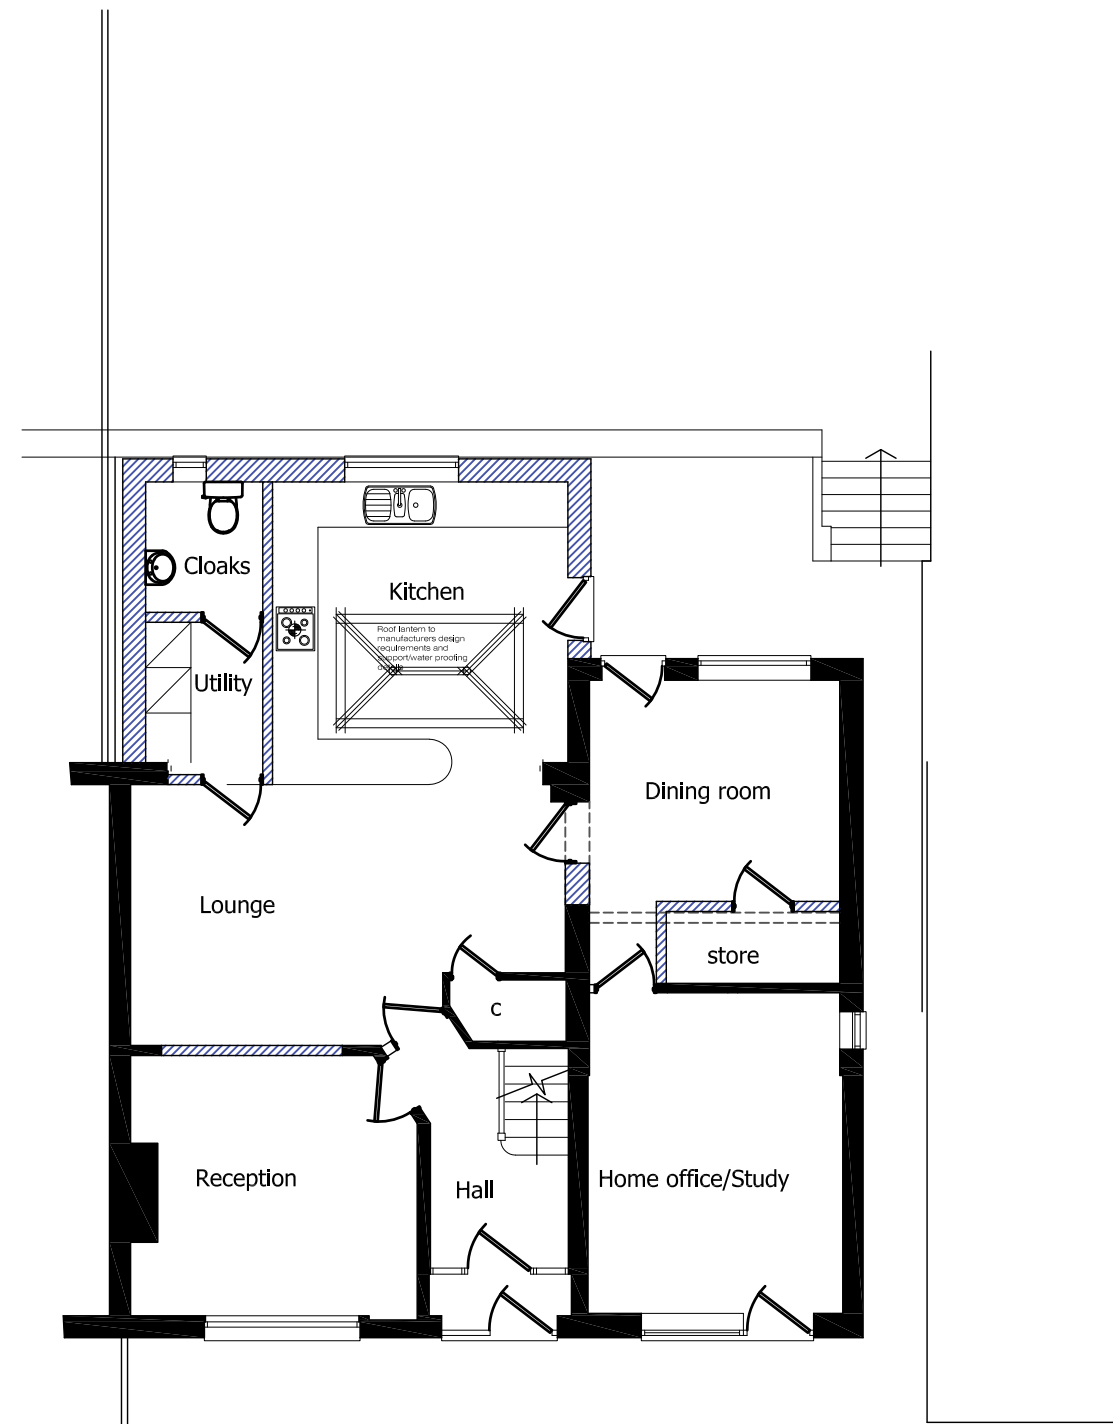

Proposed Ground Floor Plan



RAMMURTI DESIGN LTD
 ARCHITECTURAL & PLANNING SERVICES
 268 TILEHURST ROAD, READING RG30 2NE
 TEL/FAX:01189510628 MOB:07799883574

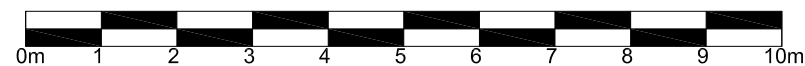

Proposed ground floor single storey rear extension and conversion of garage to habitable use at existing dwelling at 161, Overdown Road, Tilehurst RG31 6NR

Mr. SUKDEV DHALIWAL

EXISTING & PROPOSED PLANS - Ground floor

Scale: 1/100

Date: March 2022

ODR161:003 Rev -