



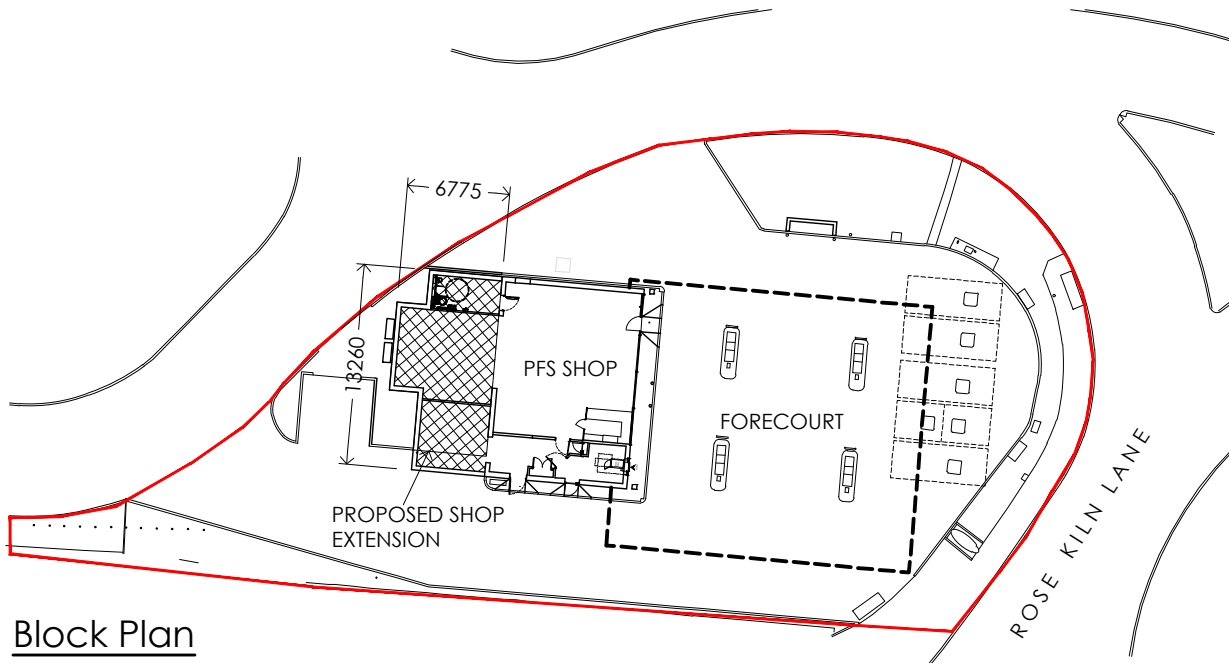

Block Plan
Scale 1:500


1:500 Scale Bar (Metres)

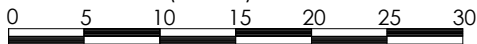

Crown copyright and database rights 2021 OS 100038864

Location Plan
Scale 1:1250

1:1250 Scale Bar (Metres)

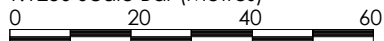

A	11/04/22	AF	Extend of extension amended. External ATM unit removed and new internal ATM unit installed in Manager Office. Manager office window removed and opening infilled around new ATM. New external door introduced on southern elevation from store, air-conditioning cassette moved to suit.
---	----------	----	--

rev	06/12/21	AJG	Drawing created
-----	----------	-----	-----------------

CLIENT	
--------	--

mfg motor fuel group	Gladstone Place 36-38 Upper Marlborough Road St Albans, AL1 3UU
--------------------------------	---

PROJECT LOCATION	
Rose Kiln Lane Reading, Berkshire, RG2 0HP Reading	

DRAWING	
PFS SALES BUILDING PROPOSED EXTENSION BLOCK & LOCATION PLAN	

Wyeth Projects Services	The Cart Shed, Amberley Court, Amberley Lane, Milford, Surrey, GU8 5EB, United Kingdom Tel: +44 (0)1483 424704 Email: enquires@wyethprojects.com
-----------------------------------	--

© This drawing is the copyright of WYETH PROJECTS SERVICES Ltd.

Date: Dec 2021	Draw By: AJG	A4 original plot size
Scale: 1:500 & 1:1250	Dwg No: WPS-MFG-475-P-01	Rev: A

PLANNING