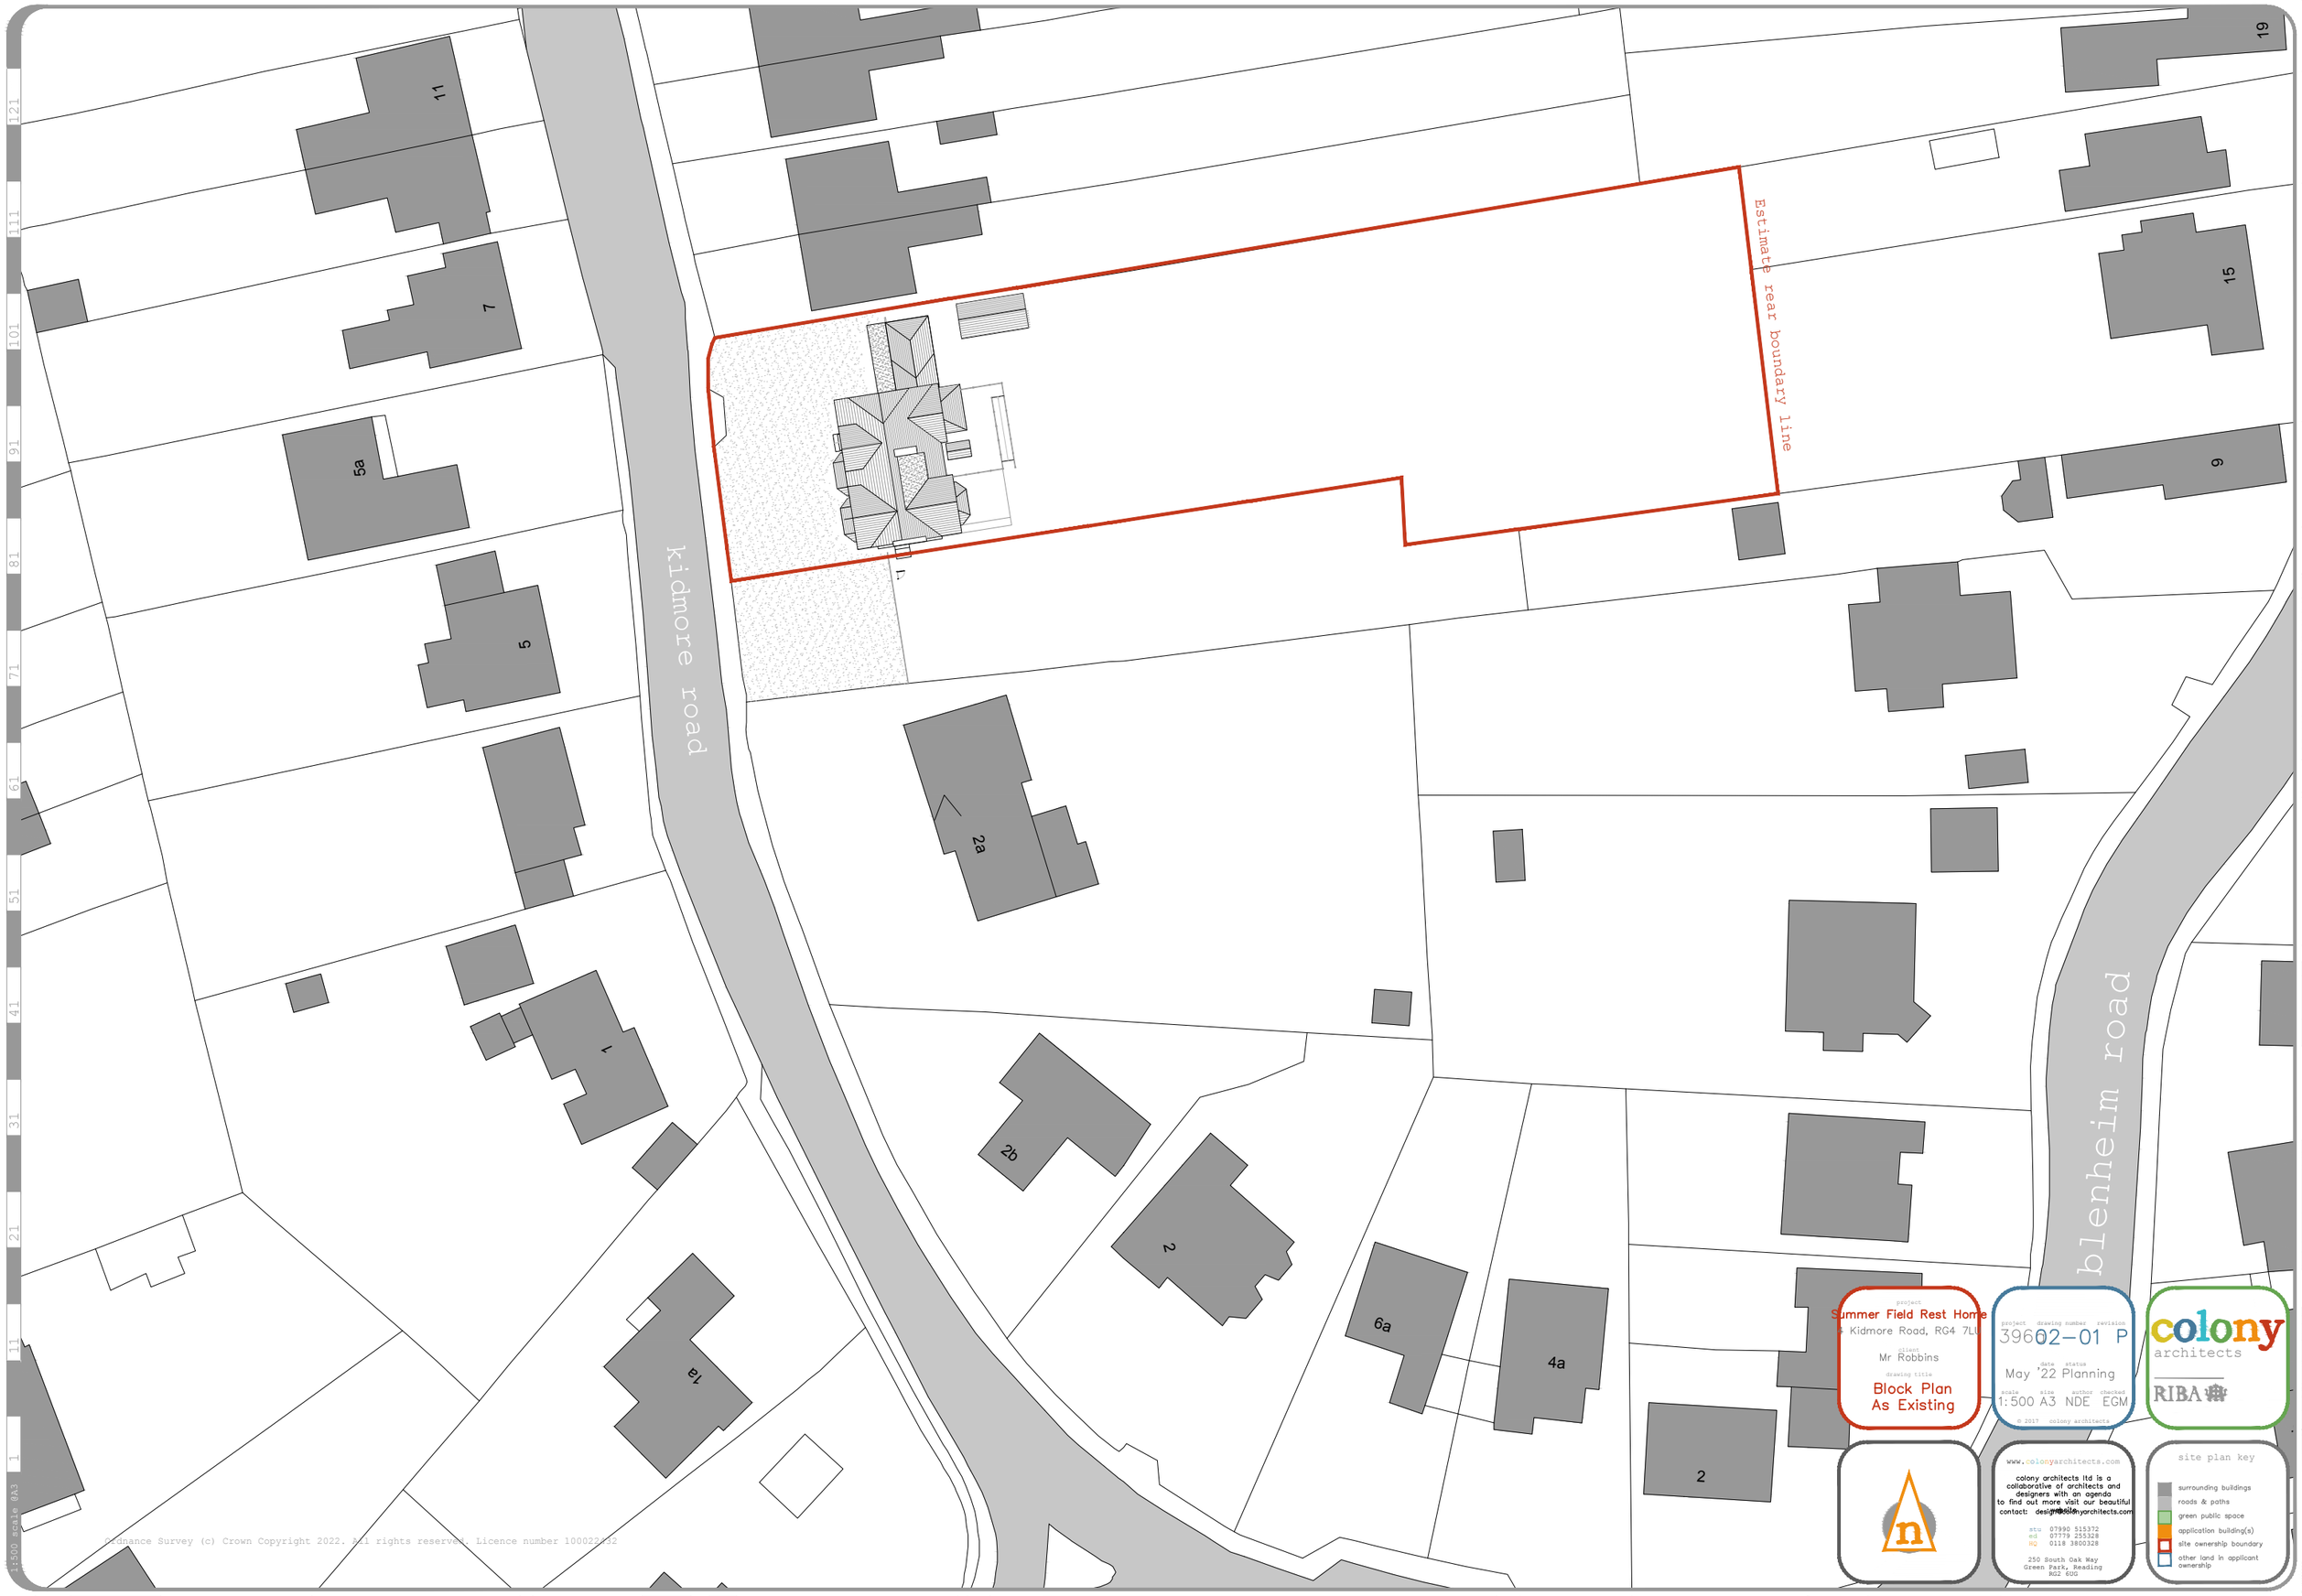
kidmore road
blenheim road
Estimate rear boundary line
11
7
5a
5
1
1a
2a
2b
2
6a
4a
2
9
15
19
project
Summer Field Rest Home
5 Kidmore Road, RG4 7LU
client
Mr Robbins
drawing title
Block Plan
As Existing
project drawing number revision
3960 02-01 P
date status
May '22 Planning
scale size author checked
1:500 A3 NDE EGM
© 2017 colony architects
colony
architects
RIBA
www.colonyarchitects.com
colony architects ltd is a
collaborative of architects and
designers with an agenda
to find out more visit our beautiful
contact: design@colonyarchitects.com
stu 07990 515372
ed 07779 255328
RG 0118 3800328
250 South Oak Way
Green Park, Reading
RG2 6GG
site plan key
surrounding buildings
roads & paths
green public space
application building(s)
site ownership boundary
other land in applicant ownership
Ordnance Survey (c) Crown Copyright 2022. All rights reserved. Licence number 100022432
1:500 scale @A3