



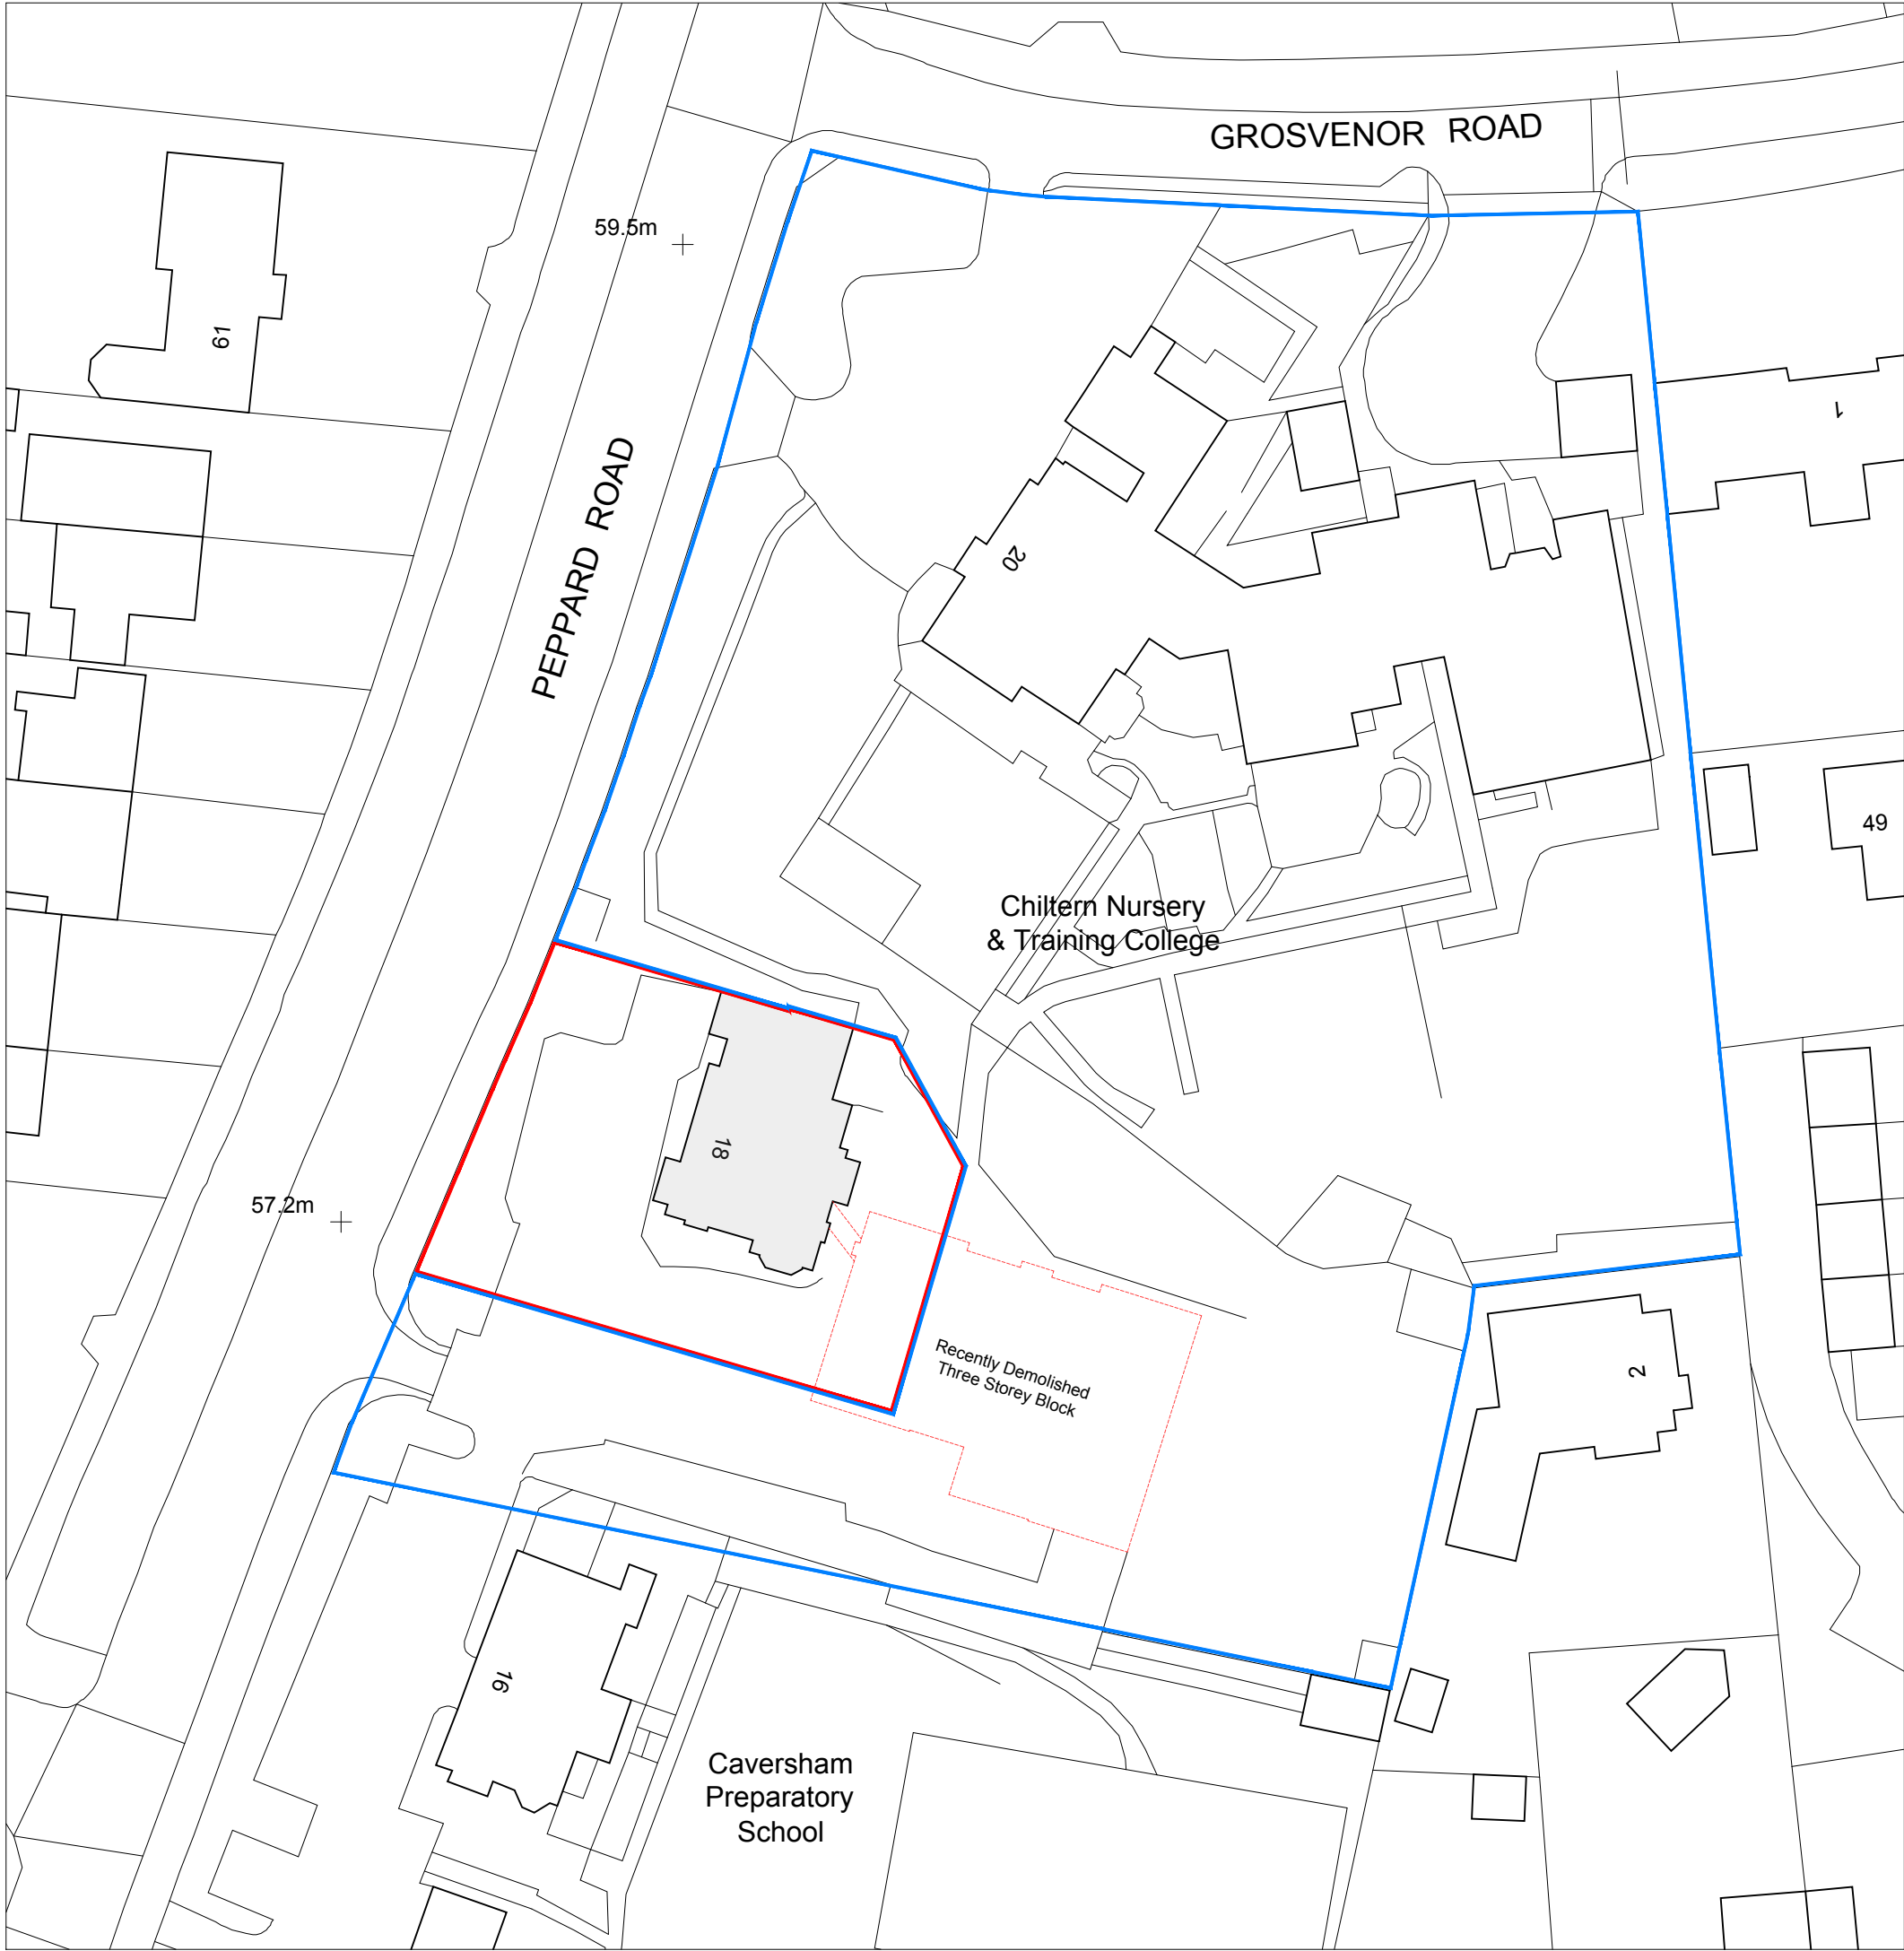

BLOCK PLAN
SCALE 1 : 500

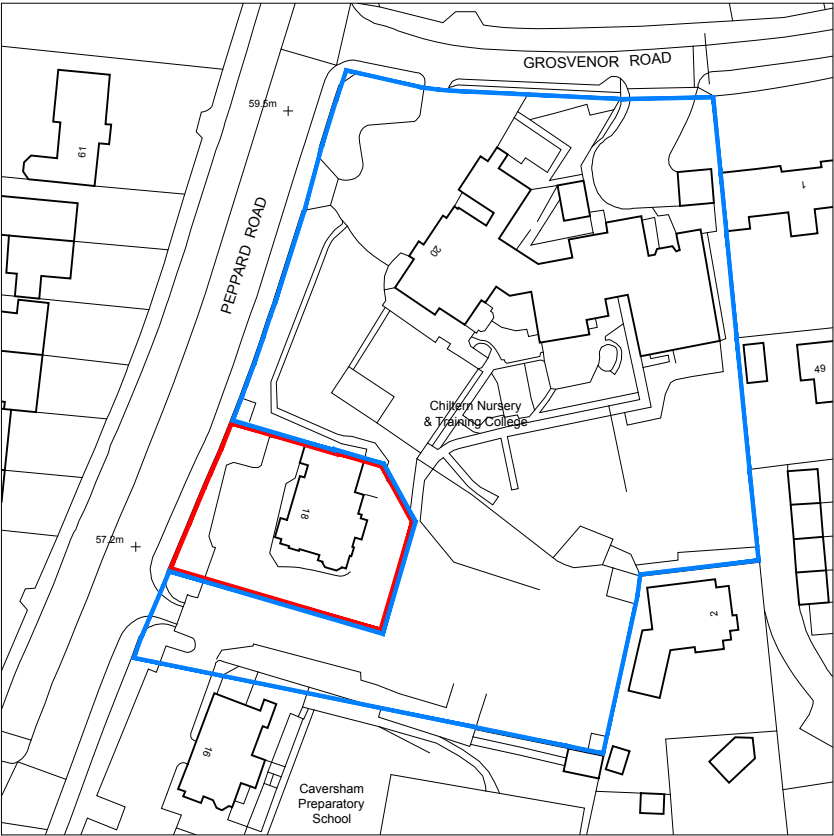

LOCATION PLAN
SCALE 1 : 1250

NOTES

© SpaceOffice - THIS DRAWING AND DESIGN REMAINS THE COPYRIGHT AND INTELLECTUAL PROPERTY OF OF SPACE OFFICE LIMITED (SpaceOffice) AND SHALL NOT BE COPIED IN ANY FORMAT WITHOUT APPROVAL.

THIS DRAWING IS TO BE READ IN CONJUNCTION WITH ALL OTHER DRAWINGS AND DOCUMENTS PROVIDED. THE CONTRACTOR MUST CHECK ALL DIMENSIONS ON SITE BEFORE PLACING ORDERS FOR MATERIALS OR SHOP FABRICATIONS OR COMMENCING WORKS ON SITE. ANY DISCREPANCIES SHOULD BE NOTIFIED BEFORE PROCEEDING.



email: mail@spaceoffice.com mobile: 07974 707832

Client:
CHILTERN NURSERY & TRAINING COLLEGE

Project:
CHANGE OF USE FROM EDUCATION BUILDING TO SINGLE DWELLING

Location:
18-20 PEPPARD ROAD, CAVERSHAM RG4 8JZ

Drawing Title:
LOCATION PLAN AND BLOCK PLAN

Date: MAR 2022	Sheet Size: A3	Drawn: MC
--------------------------	--------------------------	---------------------

Drawing No: P2114-01	Revision:
--------------------------------	-----------

