

Sheet Notes

- a. the drawing is copyright protected and may not be used, reproduced or relied upon by any third party except as explicitly agreed by MAPL
- b. all dimensions are in millimetres unless noted otherwise
- c. all measurements must be obtained from stated dimensions only and not be scaled off except for Local Authority Planning application purposes
- d. all drawings must be read in conjunction with all other project drawings and any discrepancies reported immediately for clarification

| A   | 11.10.2021 | JMR | Second issue |
|-----|------------|-----|--------------|
| 0   | 30.09.2021 | LM  | First issue  |
| Rev | Date       | By  | Description  |

m

a

michael aubrey

partnership

• 0118 962 9666 • [www.mapl.co.uk](http://www.mapl.co.uk)

Client

Mr. & Mrs. Lancaster

Project Address

47 Coley Avenue,  
Reading, Berkshire. RG1 6LL


Project Description

Two Storey Front Extension &  
Loft Conversion

Sheet Title

Plans - Location


|              |               |            |            |
|--------------|---------------|------------|------------|
| Sheet Ref.   | MAP-C4185-001 | Rev.       | A          |
| Project Ref. | C4185         | Date       | 11.10.2021 |
| Drawn by     | LM            | Checked by | JMR        |
| Scale        | As indicated  | Sheet Size | A3         |

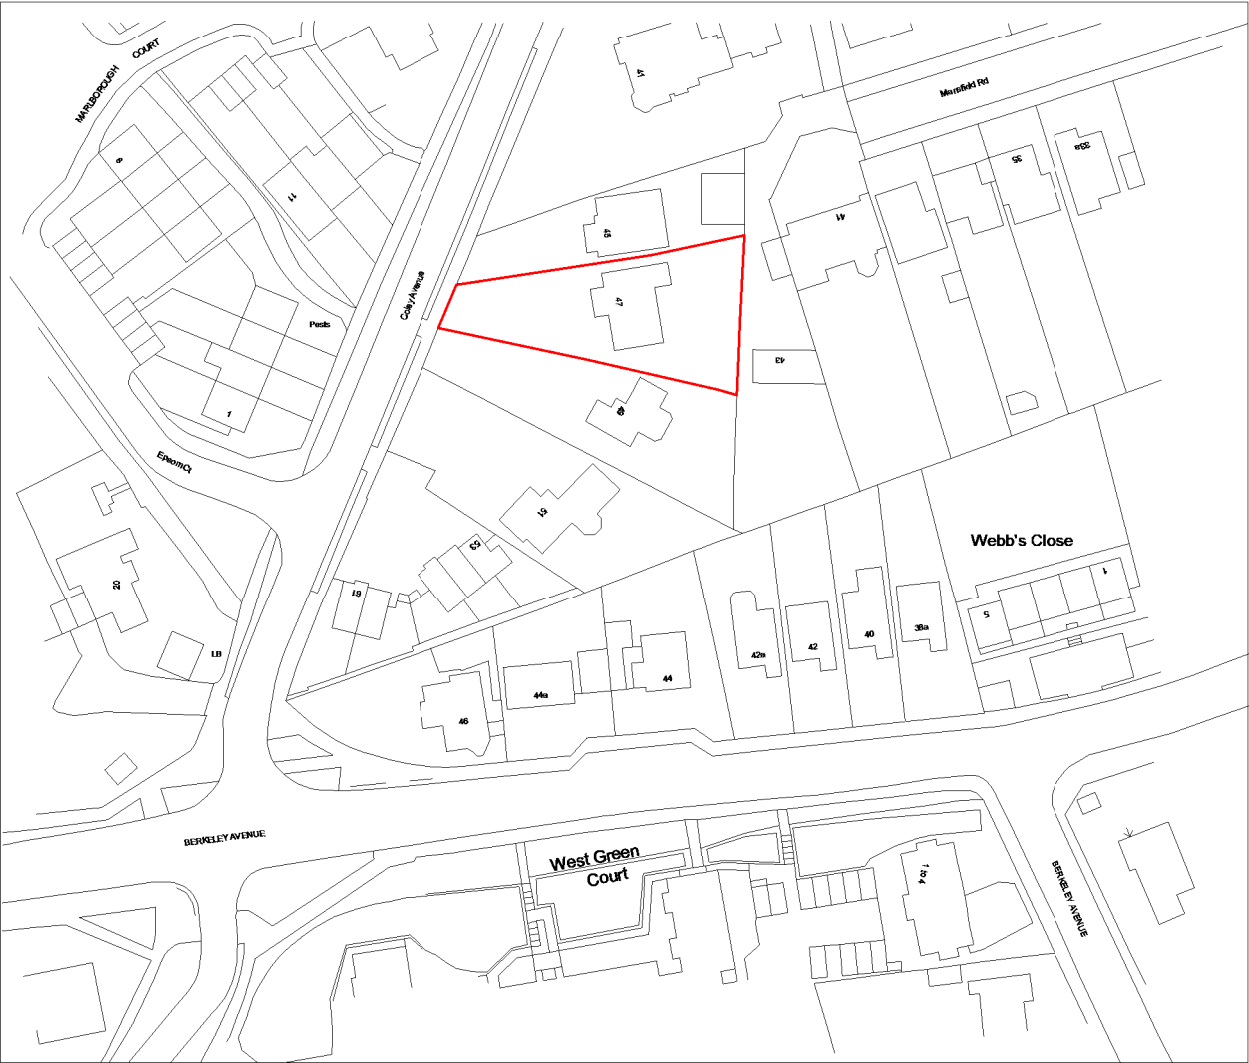

Ordnance Survey (c) Crown Copyright 2021. All rights reserved. Licence number 100022432

Existing Location Plan

Location | RF-RDG | Scale 1 : 1250

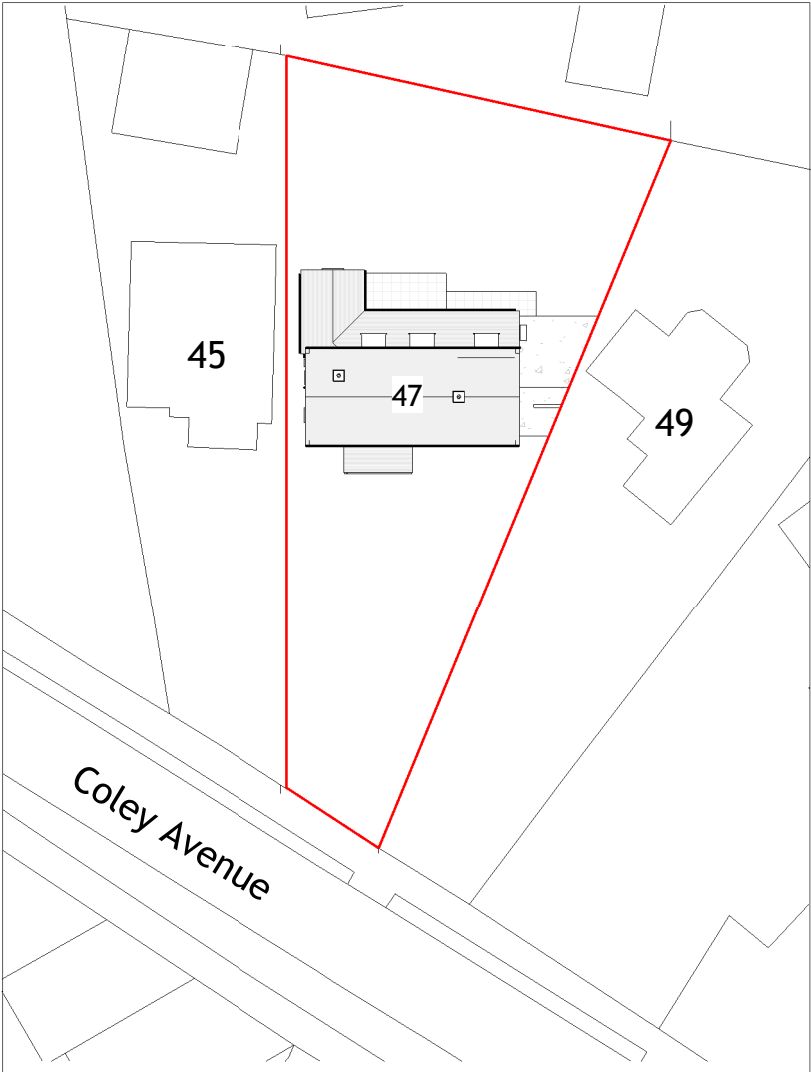

Existing Site Level Plan

General Arrangement | RF-RDG | Scale 1 : 500

