

J1273 – CASTLE STREET ALMSHOUSES

Appendix A – Maps, Plans & Illustrations

J1273-BA-RP-A-003_APPENDIX A-P02

OCTOBER 2022

Bridges Associates Architects LLP
53 Rawstorne Street, London, EC1V 7NQ
Telephone 020 7837 1008
mail@bridgesassociates.co.uk
Registered in England and Wales
Partnership No. OC383122

Note: Copyright © exists on all material reproduced in this report, for planning purposes and not for sale. No further reproduction is permitted unless authorised by the credited source.

This report contains OS data © Crown copyright and database right (2021), licence 100007103.

DOCUMENT STATUS AND VERSION

Date Issued	Version	Status	Notes	Initial
13/07/2021	P01	Draft	Internal review	KOS
21/10/2021	P02	Final	For Application	KOS

J1273 – Castle Street Almshouses

Appendix A – Maps, Plans & Illustrations

CONTENTS

I. MAPS AND PLANS..... 4

II. HISTORIC ILLUSTRATIONS..... 19

III. AERIAL PHOTOGRAPHS.....21

I. MAPS AND PLANS



Figure 1 1761 – John Roque - A Topographical Map of the County of Berks
 Source: Berkshire Records Office



Figure 2 1853 – Reading General Board of Health Map
Source: Berkshire Record Office

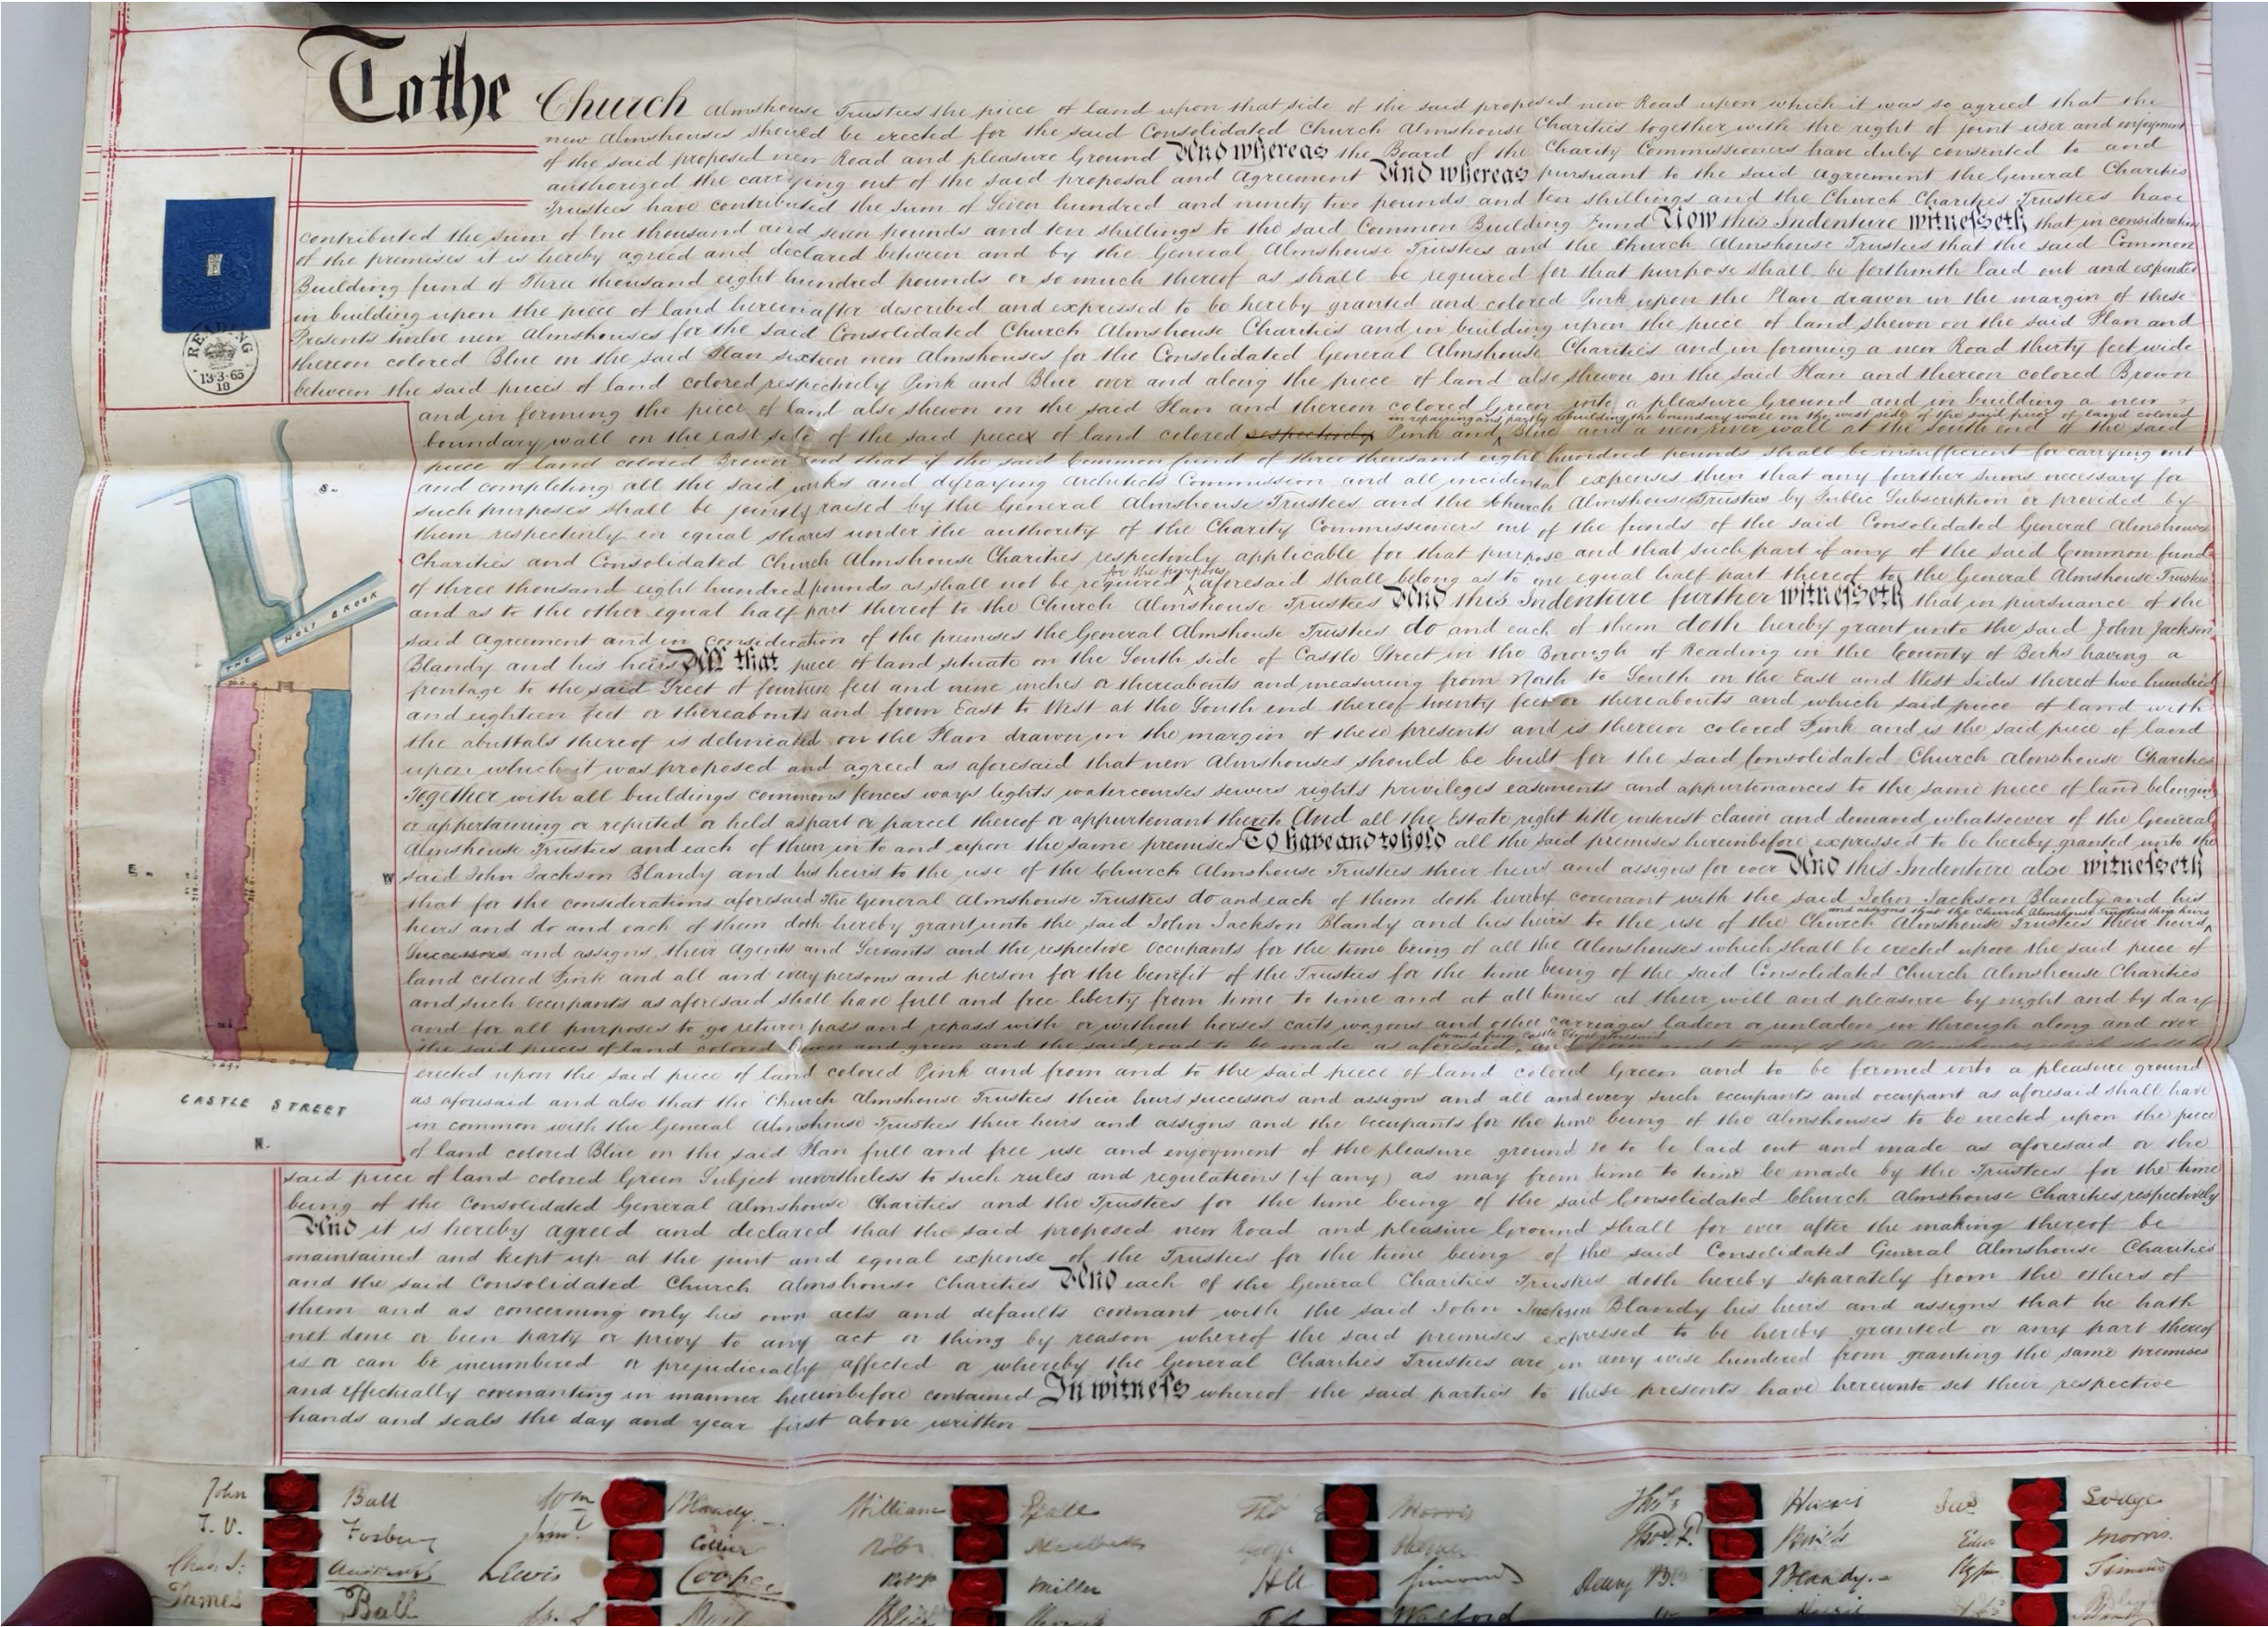


Figure 3 1865 – Title Deed Plan
Source: Berkshire Records Office

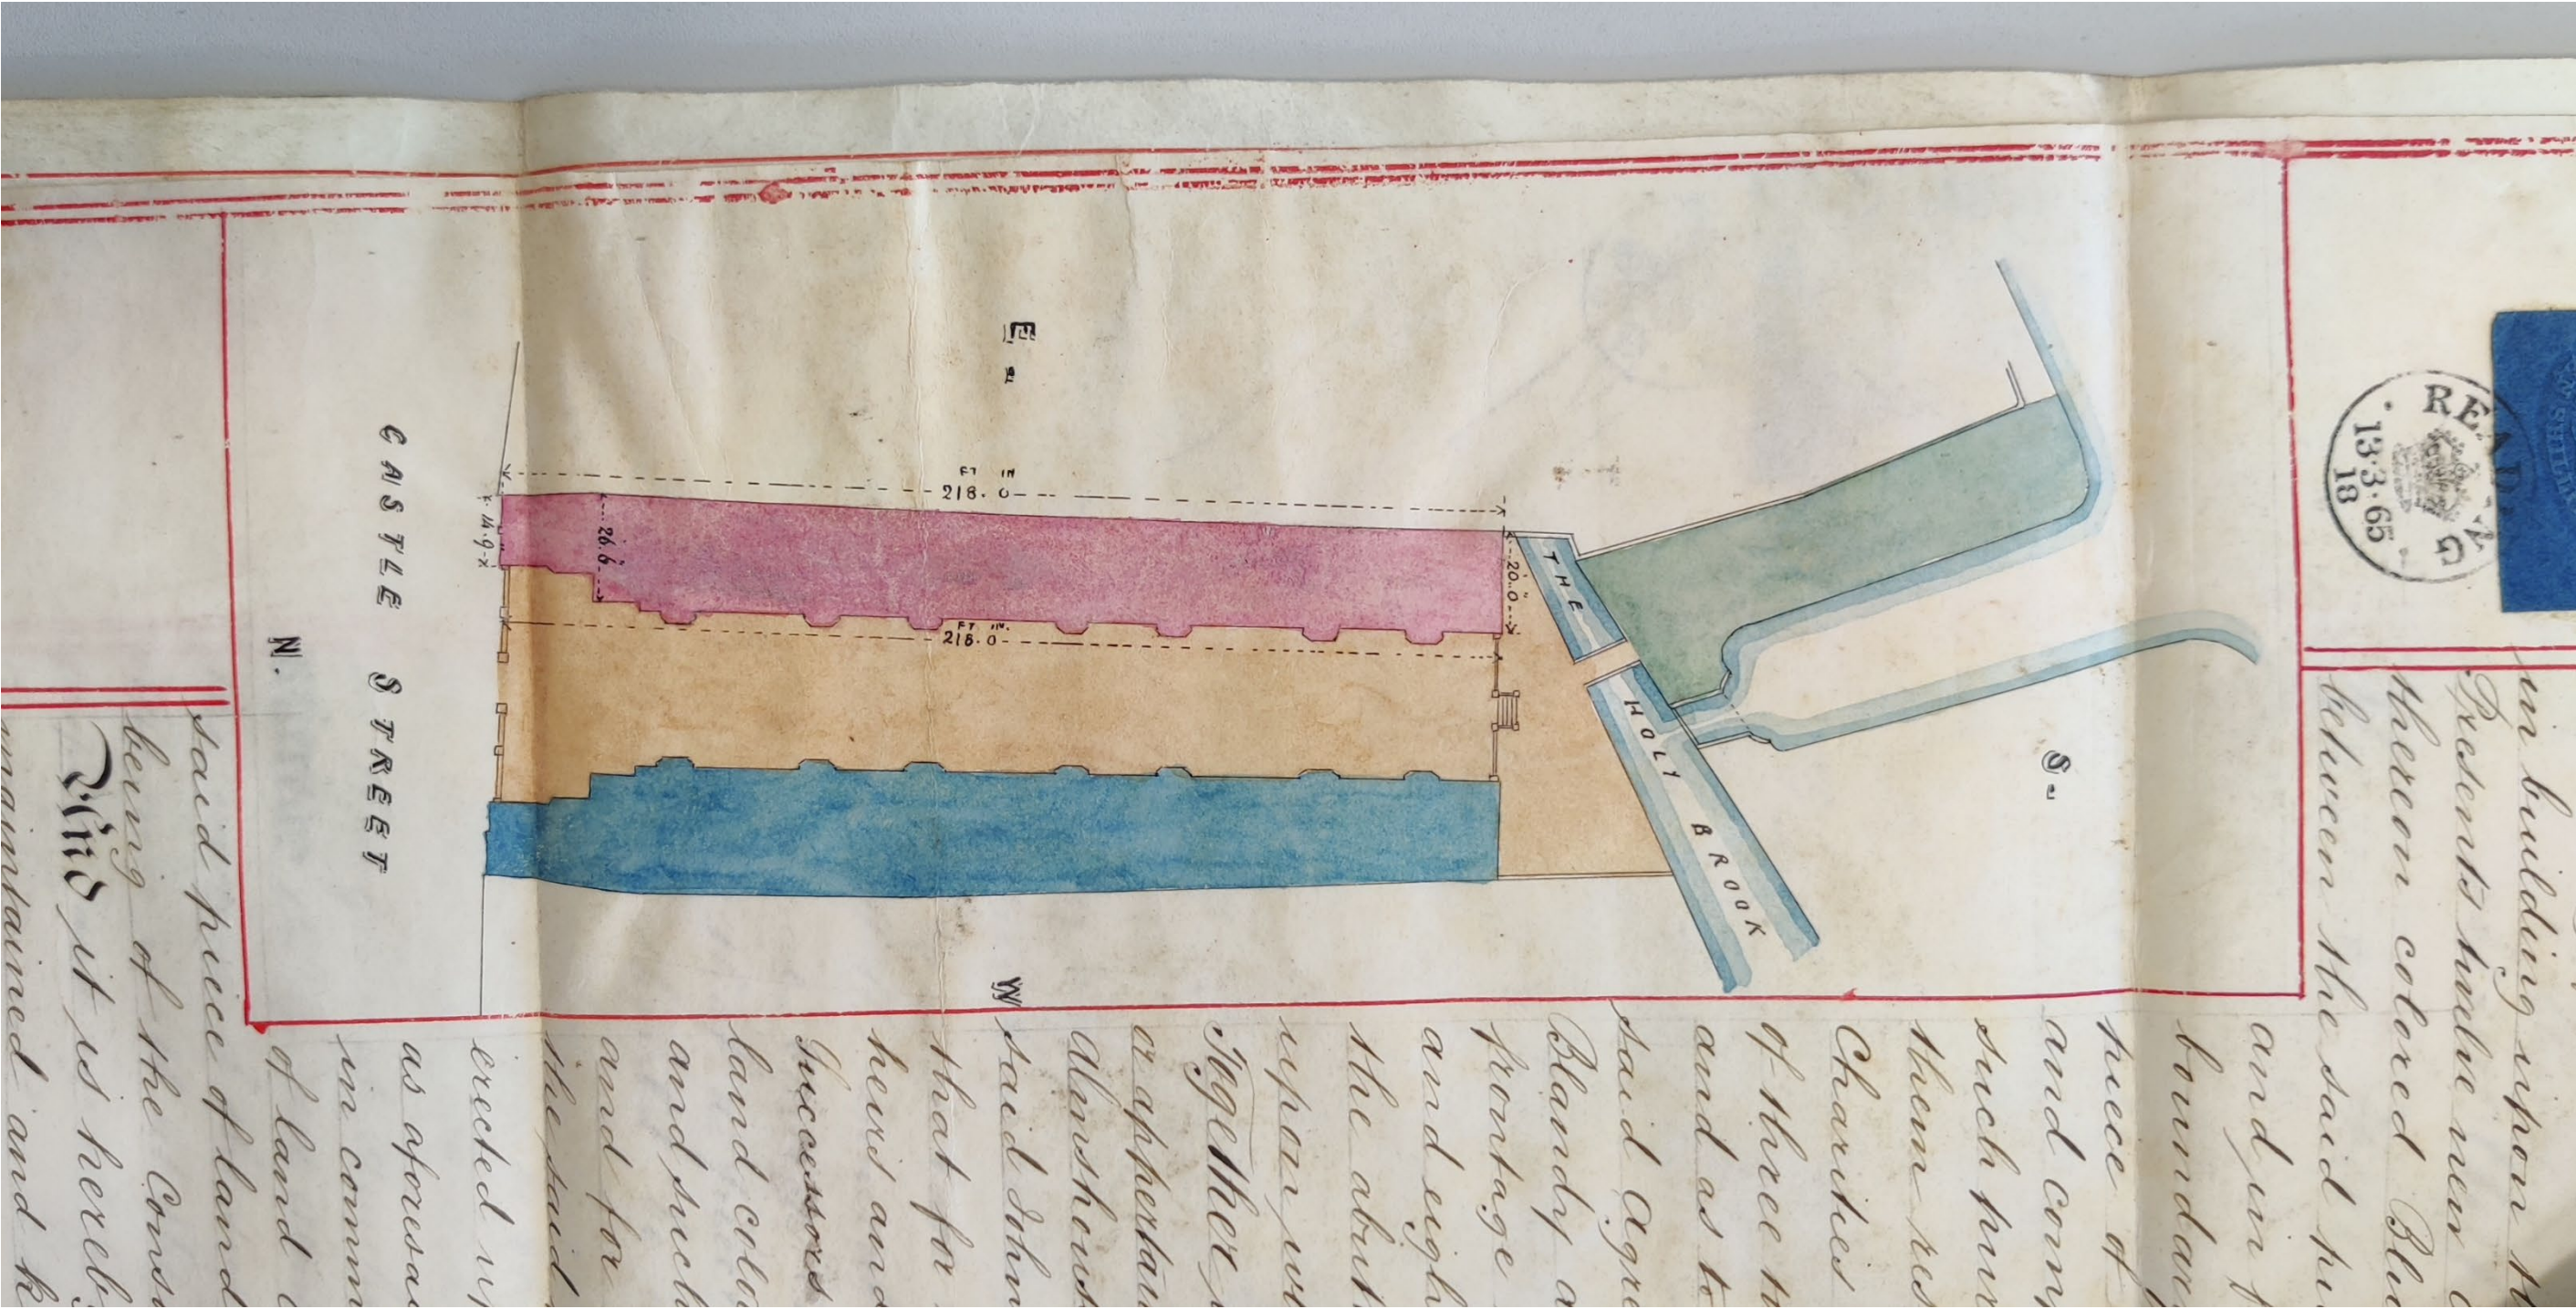


Figure 4 1865 – Title Deed Plan
Source: Berkshire Records Office

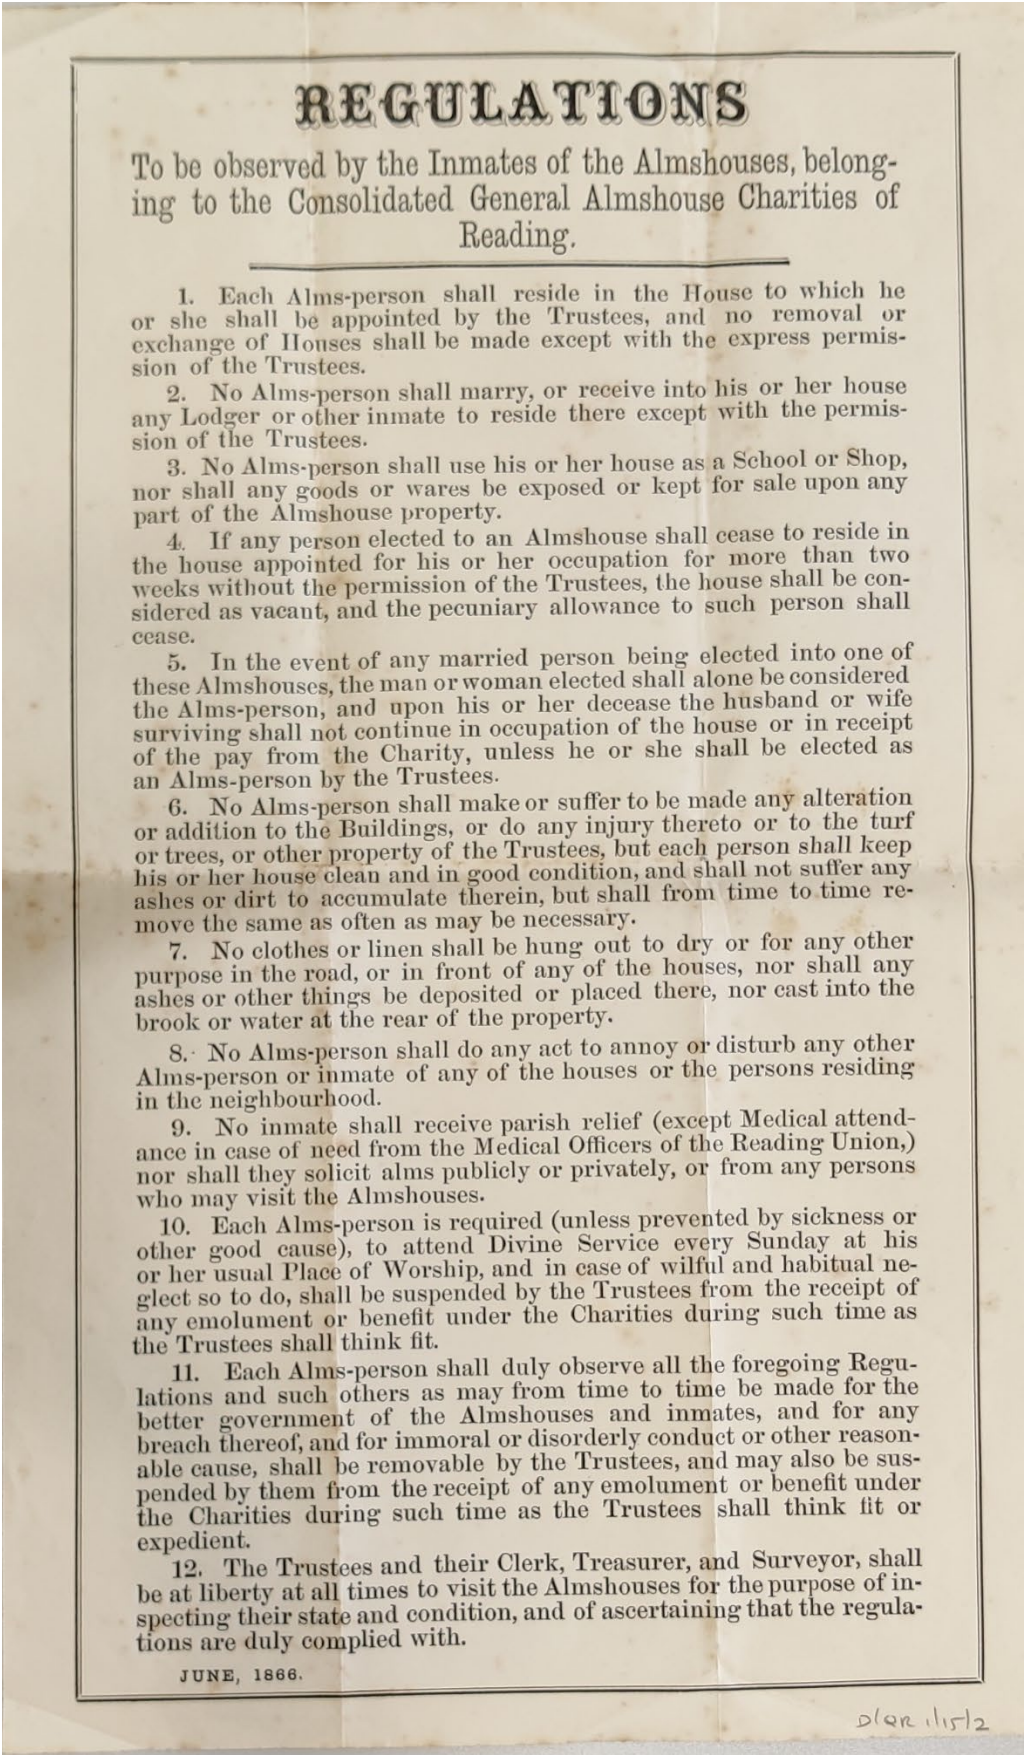


Figure 5 1866 Almshouse Regulations

Source: Berkshire Records Office



Figure 6 1876, Ordnance Survey - Town Plan
Source: National Library of Scotland



Figure 7 1879 – OS Map- 25 inches to a Mile

Source: National Library of Scotland



Figure 8 1900 – OS Map- 25 inches to a Mile
Source: National Library of Scotland [Online]



Figure 9 1934 – OS Map- 25 inches to a Mile
Source: National Library of Scotland [Online]

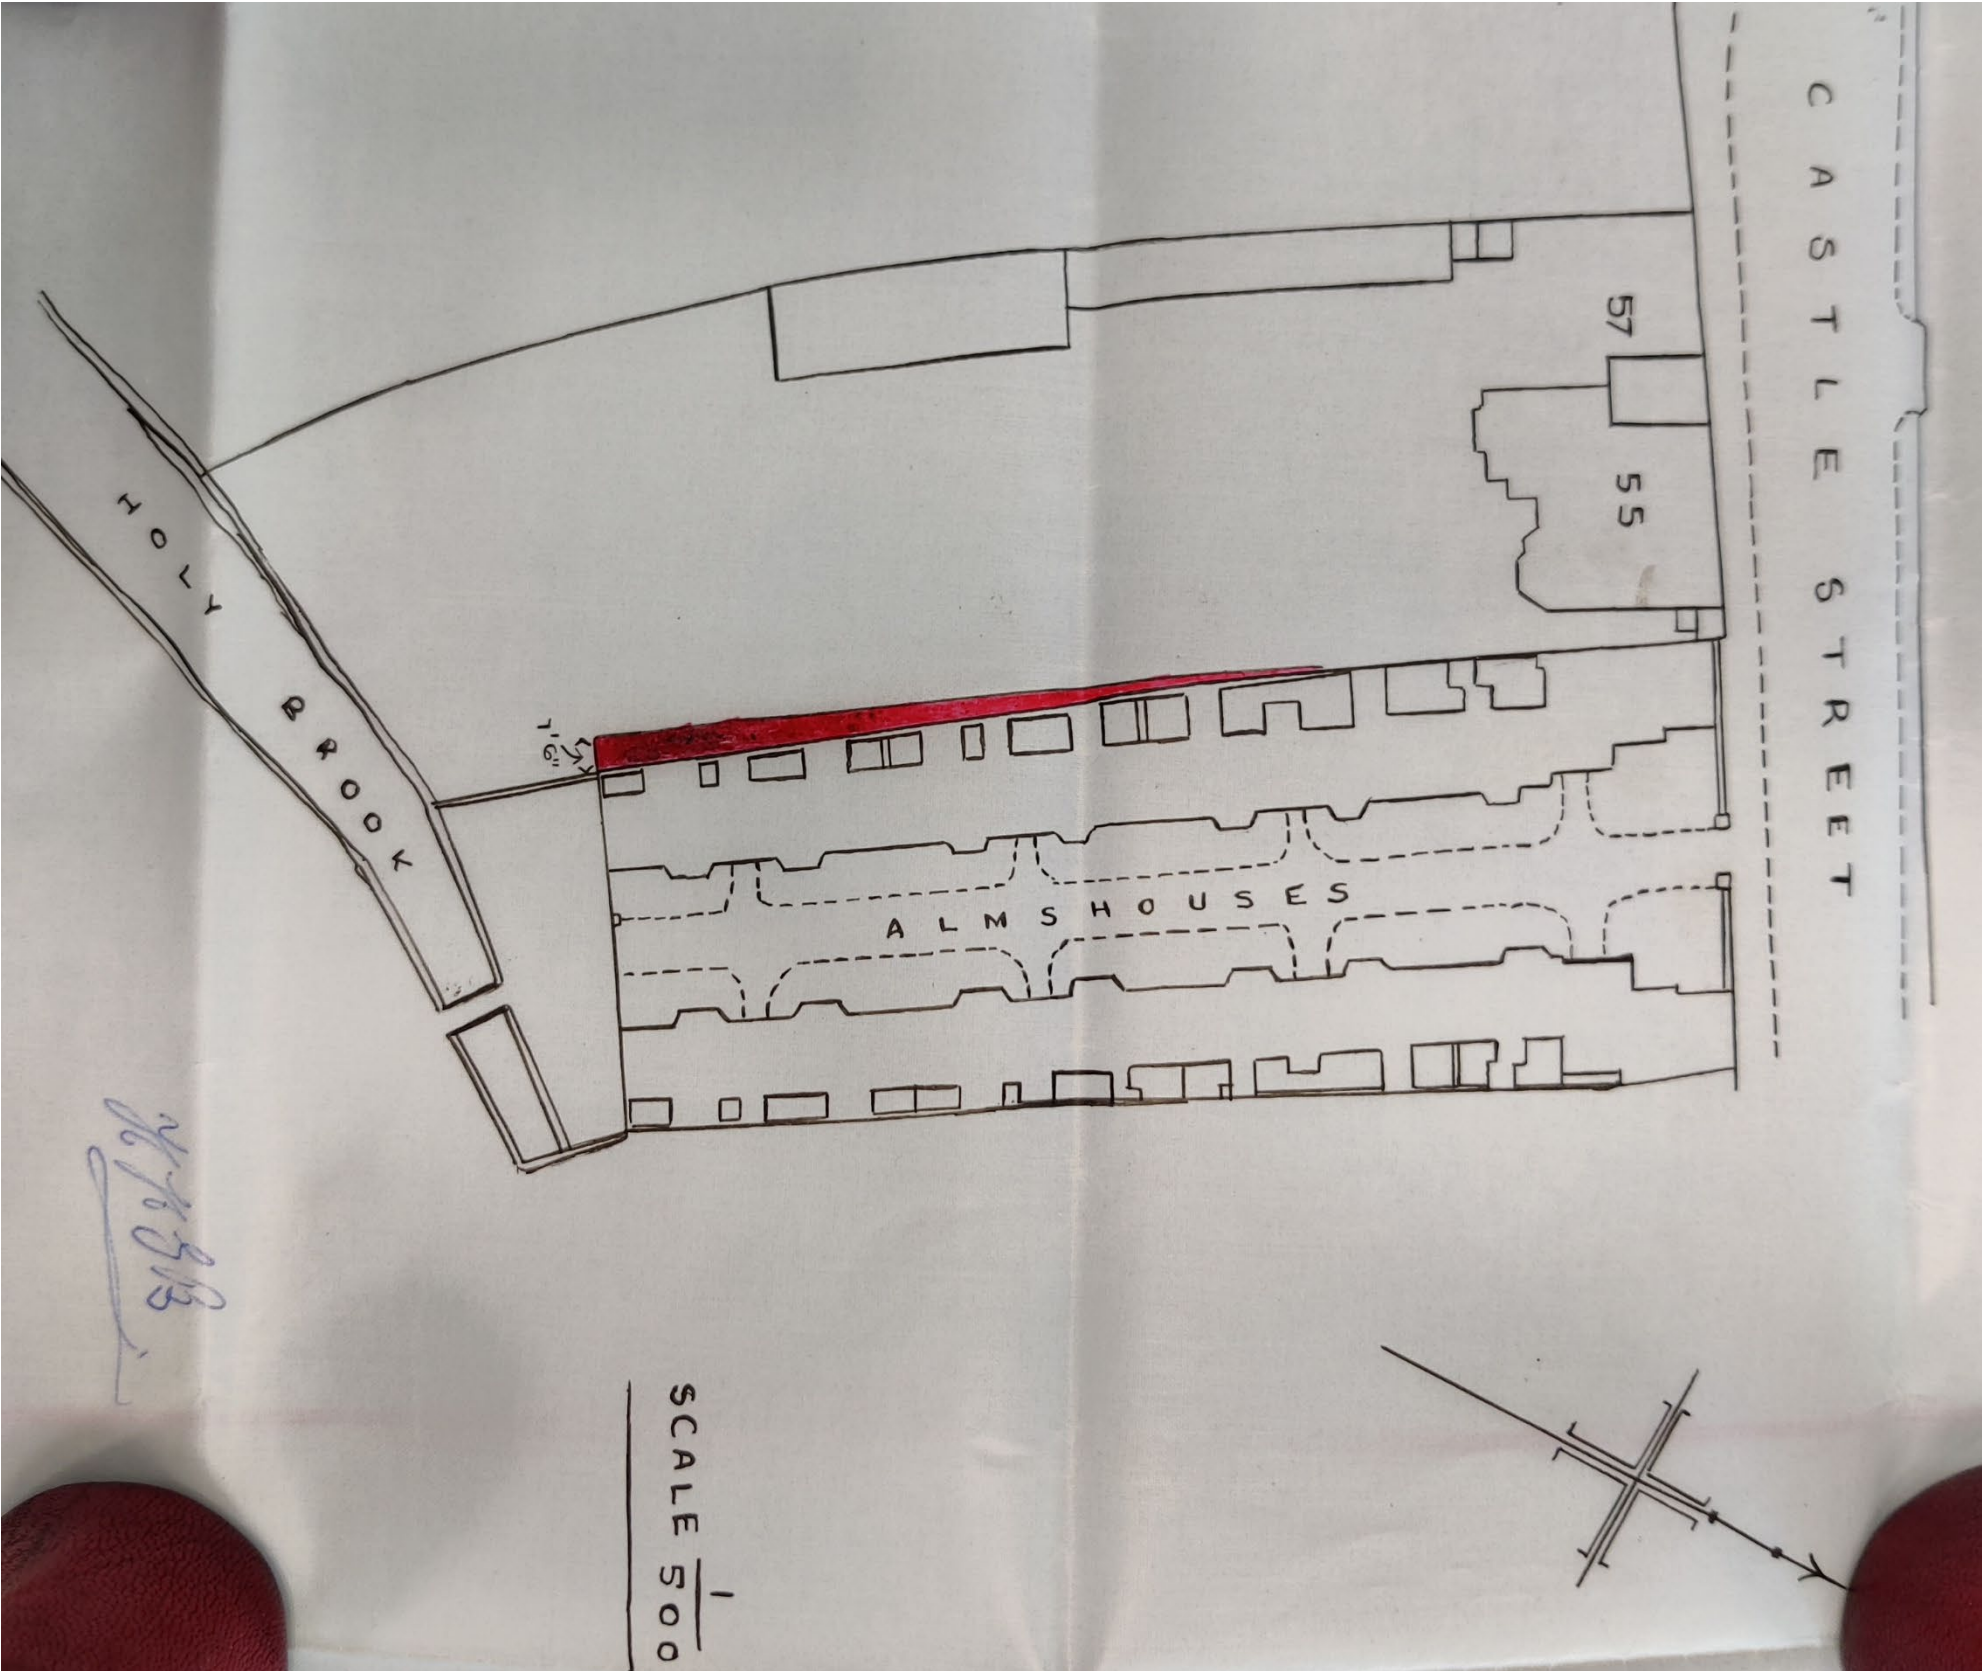


Figure 10 1959 Title Deed Plan – Land From No. 55.
Source: Berkshire Record Office

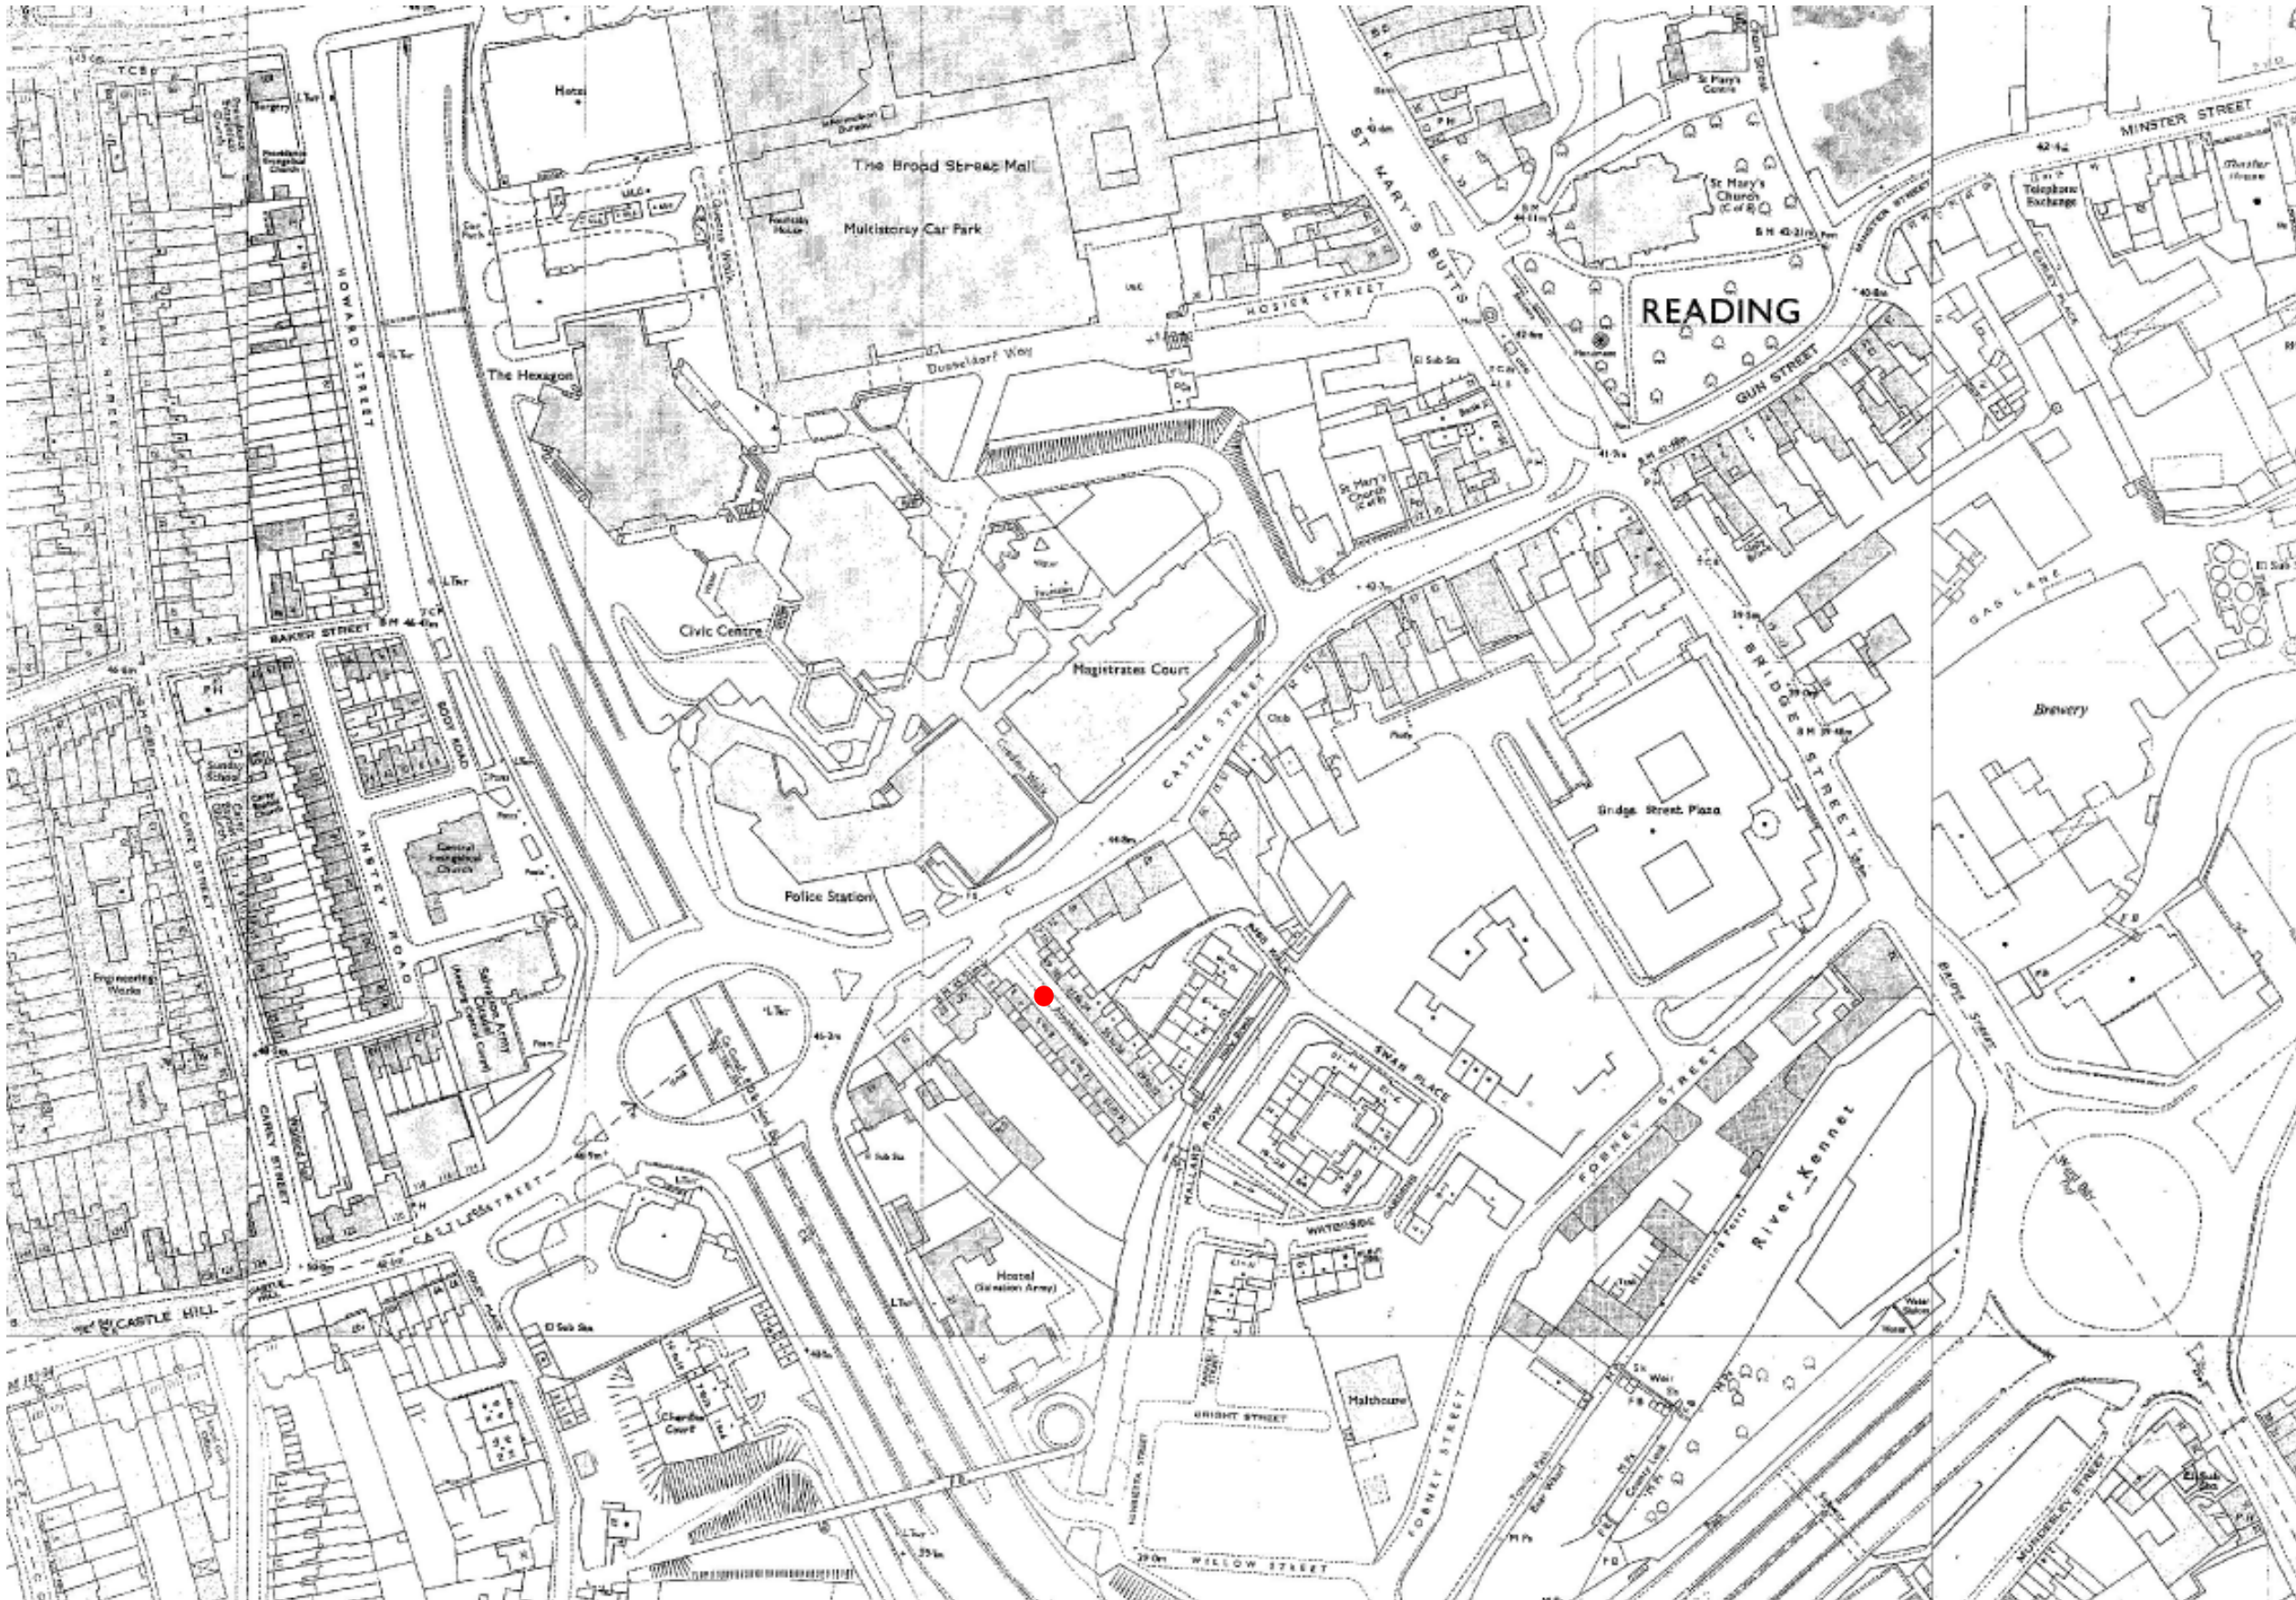


Figure 11 1972-88 – OS Map- 1:1250

Source: Promap

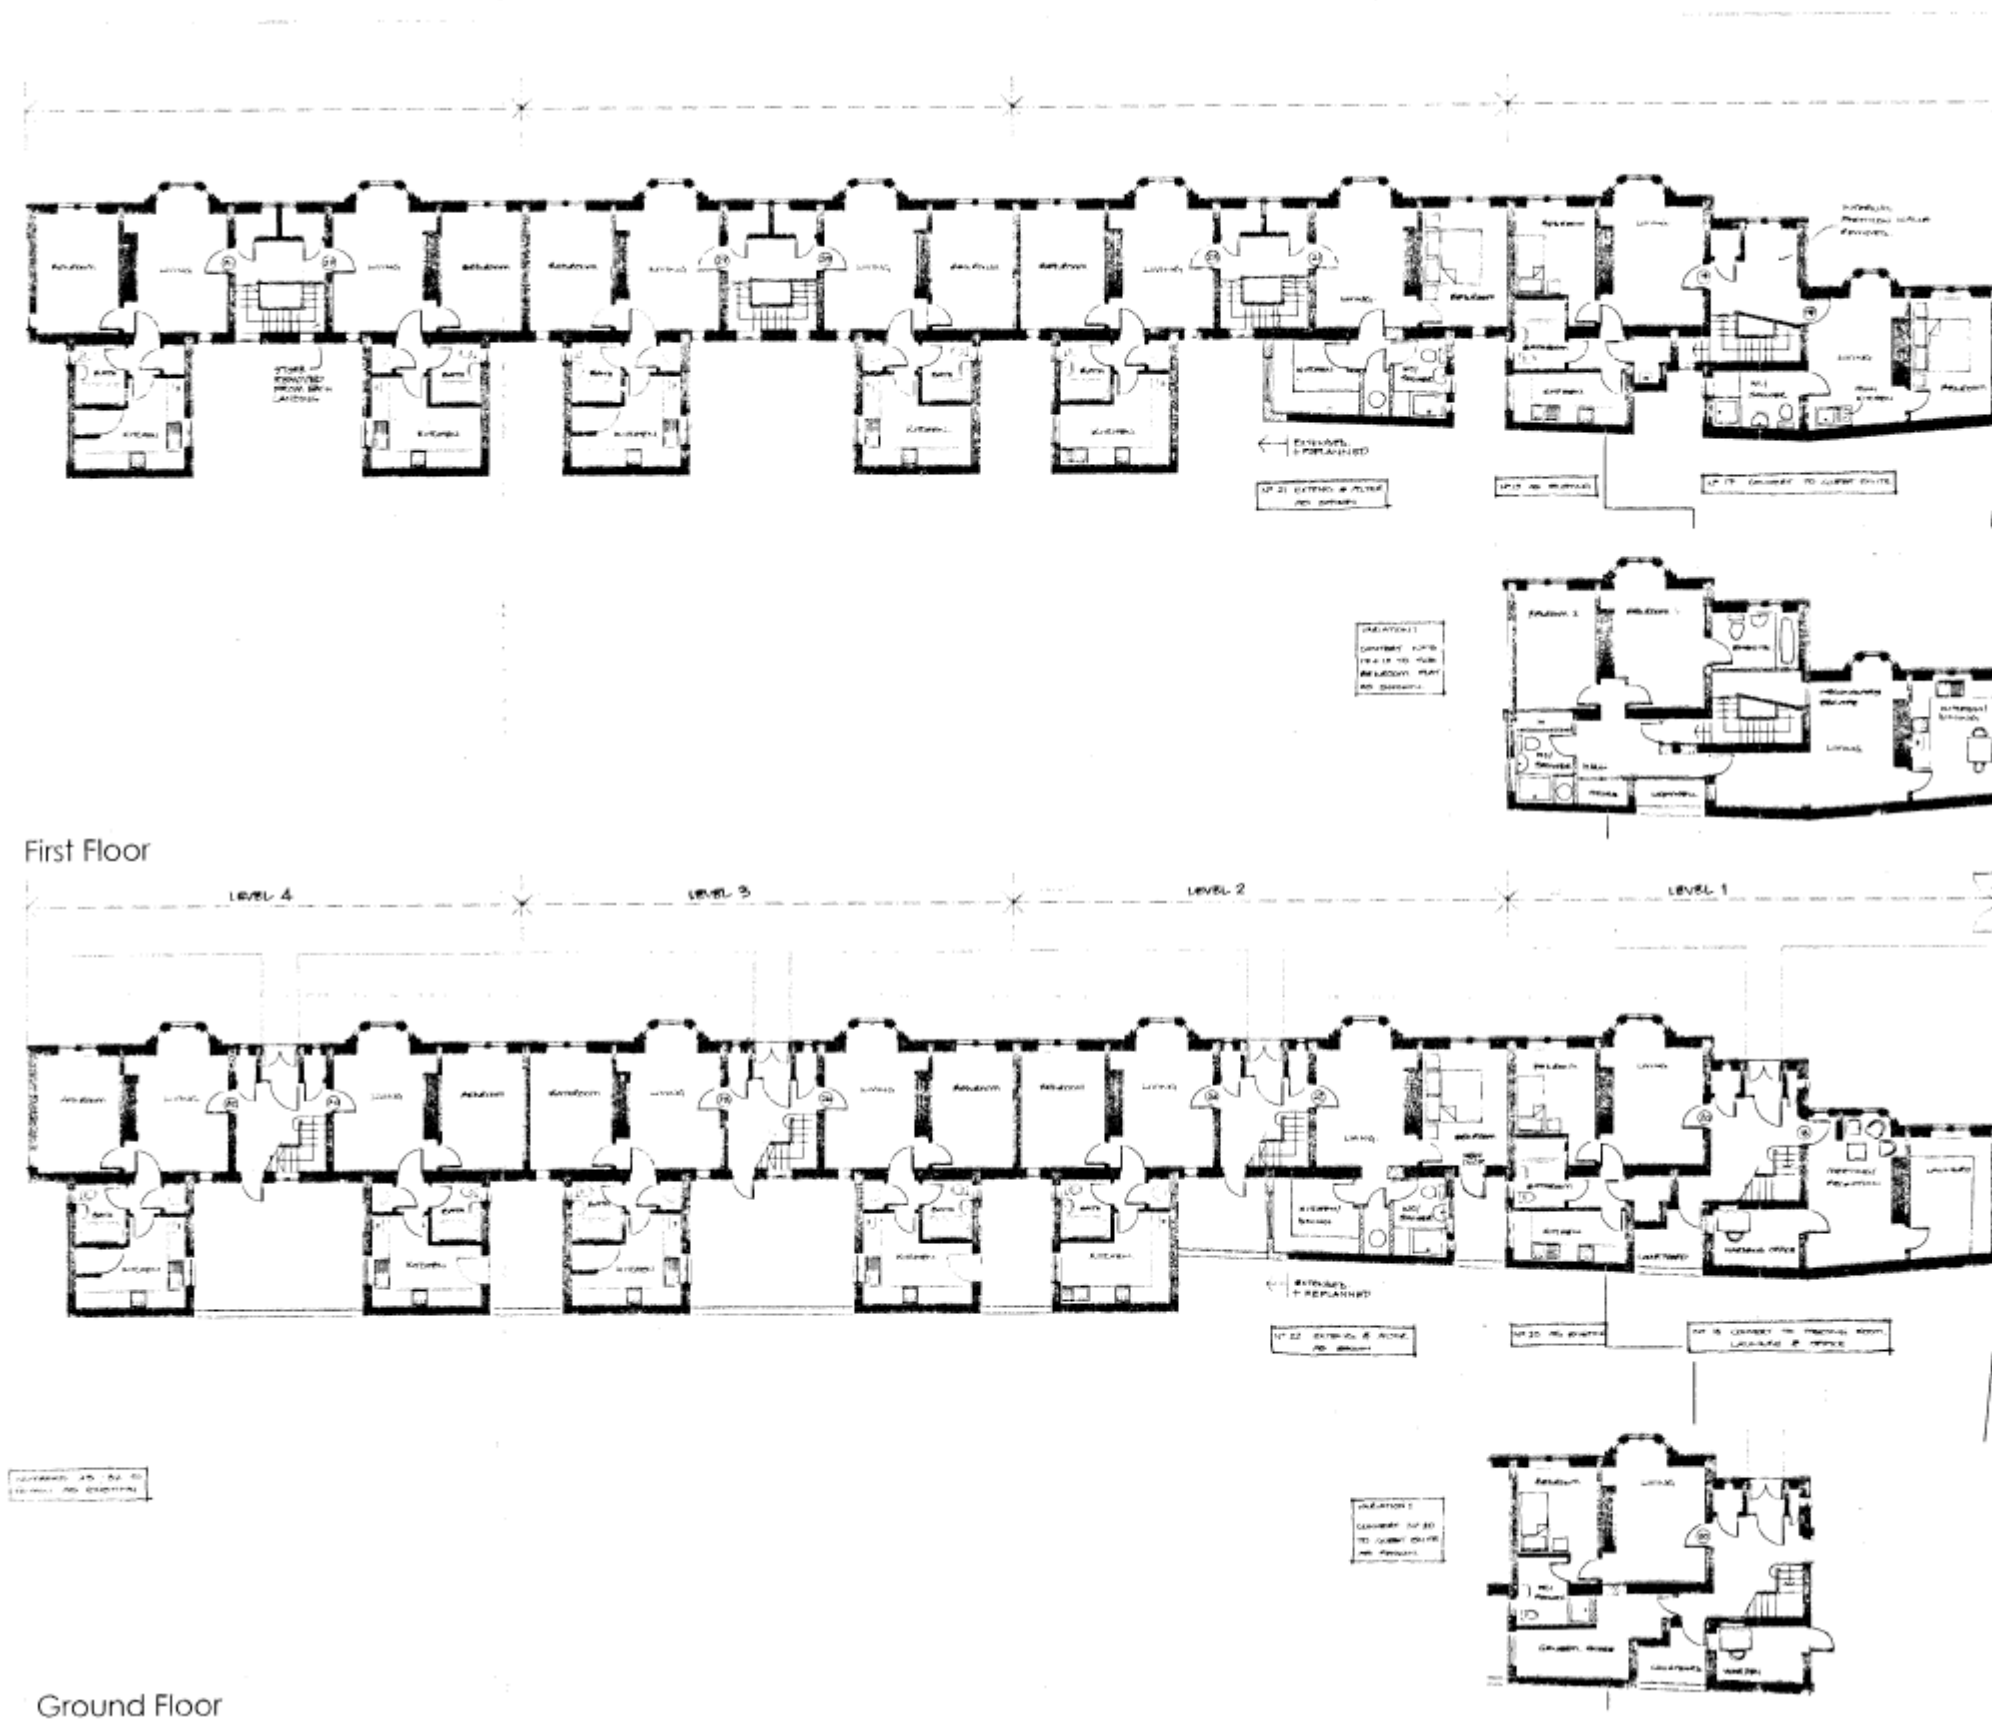


Figure 12 2000 – East Wing Plans - Works to extend and improve the Almshouses (by Compton Lacey)

Source: Reading Borough Council Planning Dept.

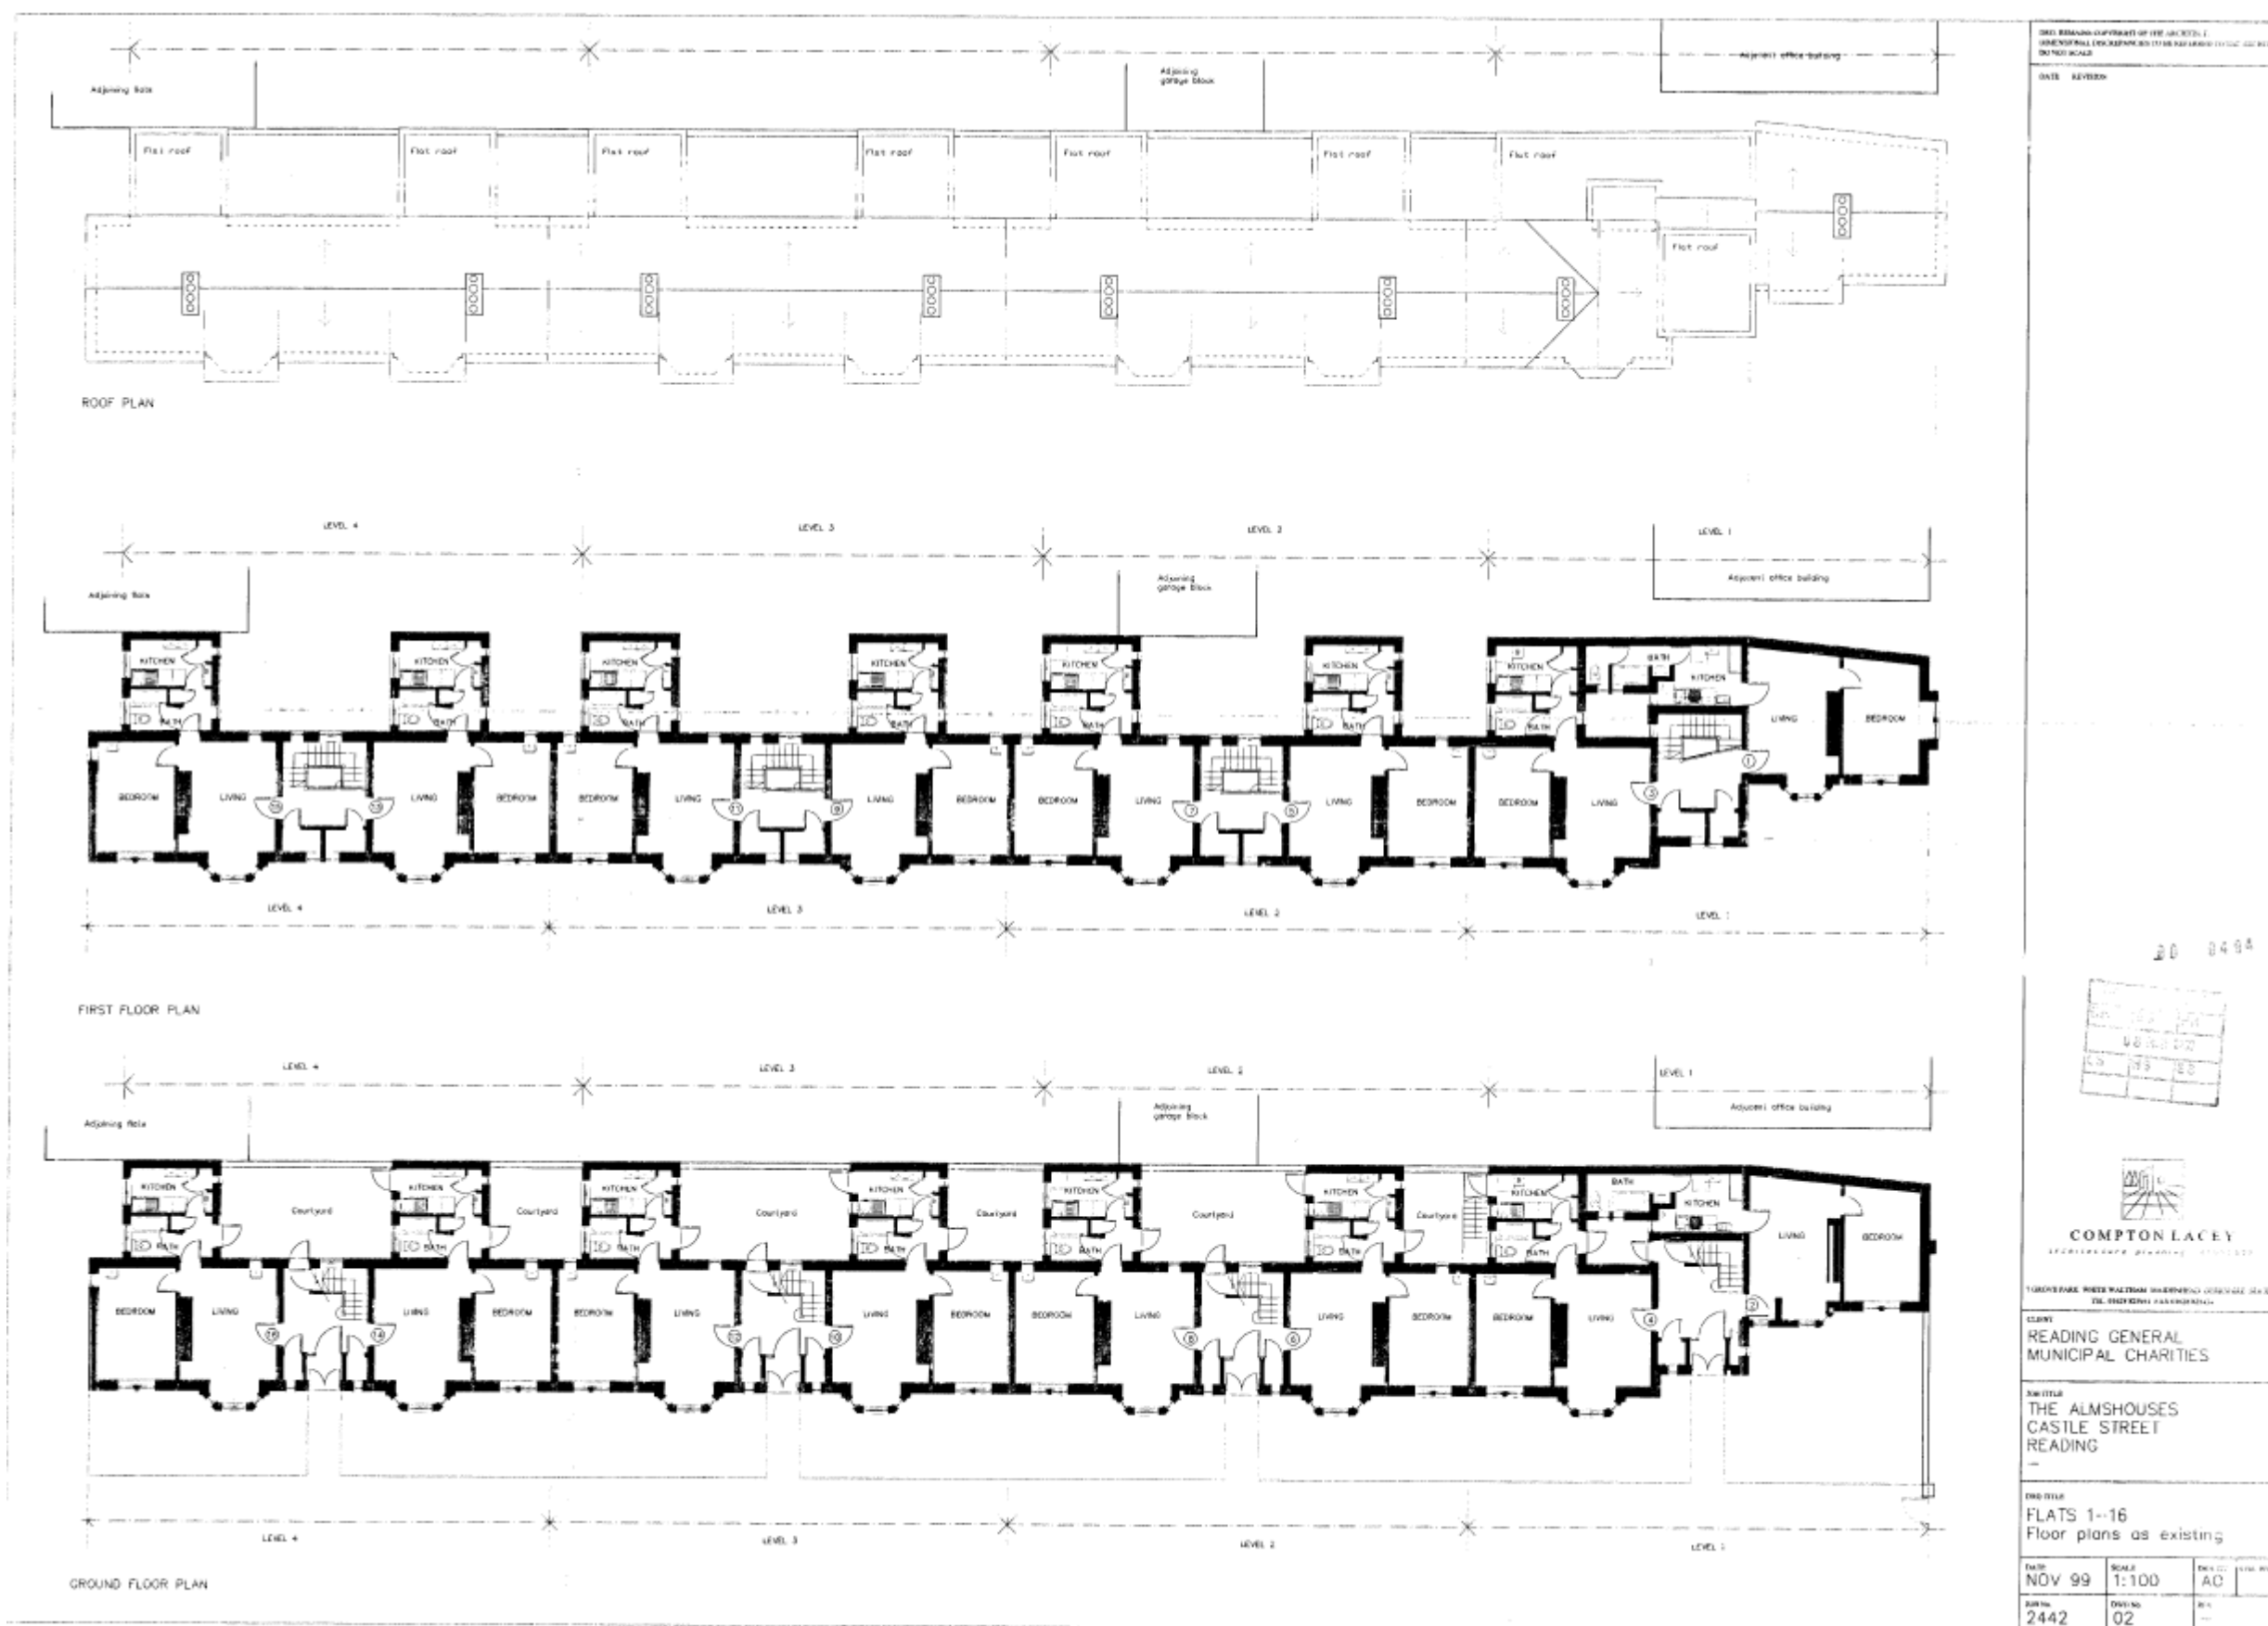


Figure 13 2000 – West Wing Existing Plans - Works to extend and improve the Almshouses (by Compton Lacey)

Source: Reading Borough Council Planning Dept.

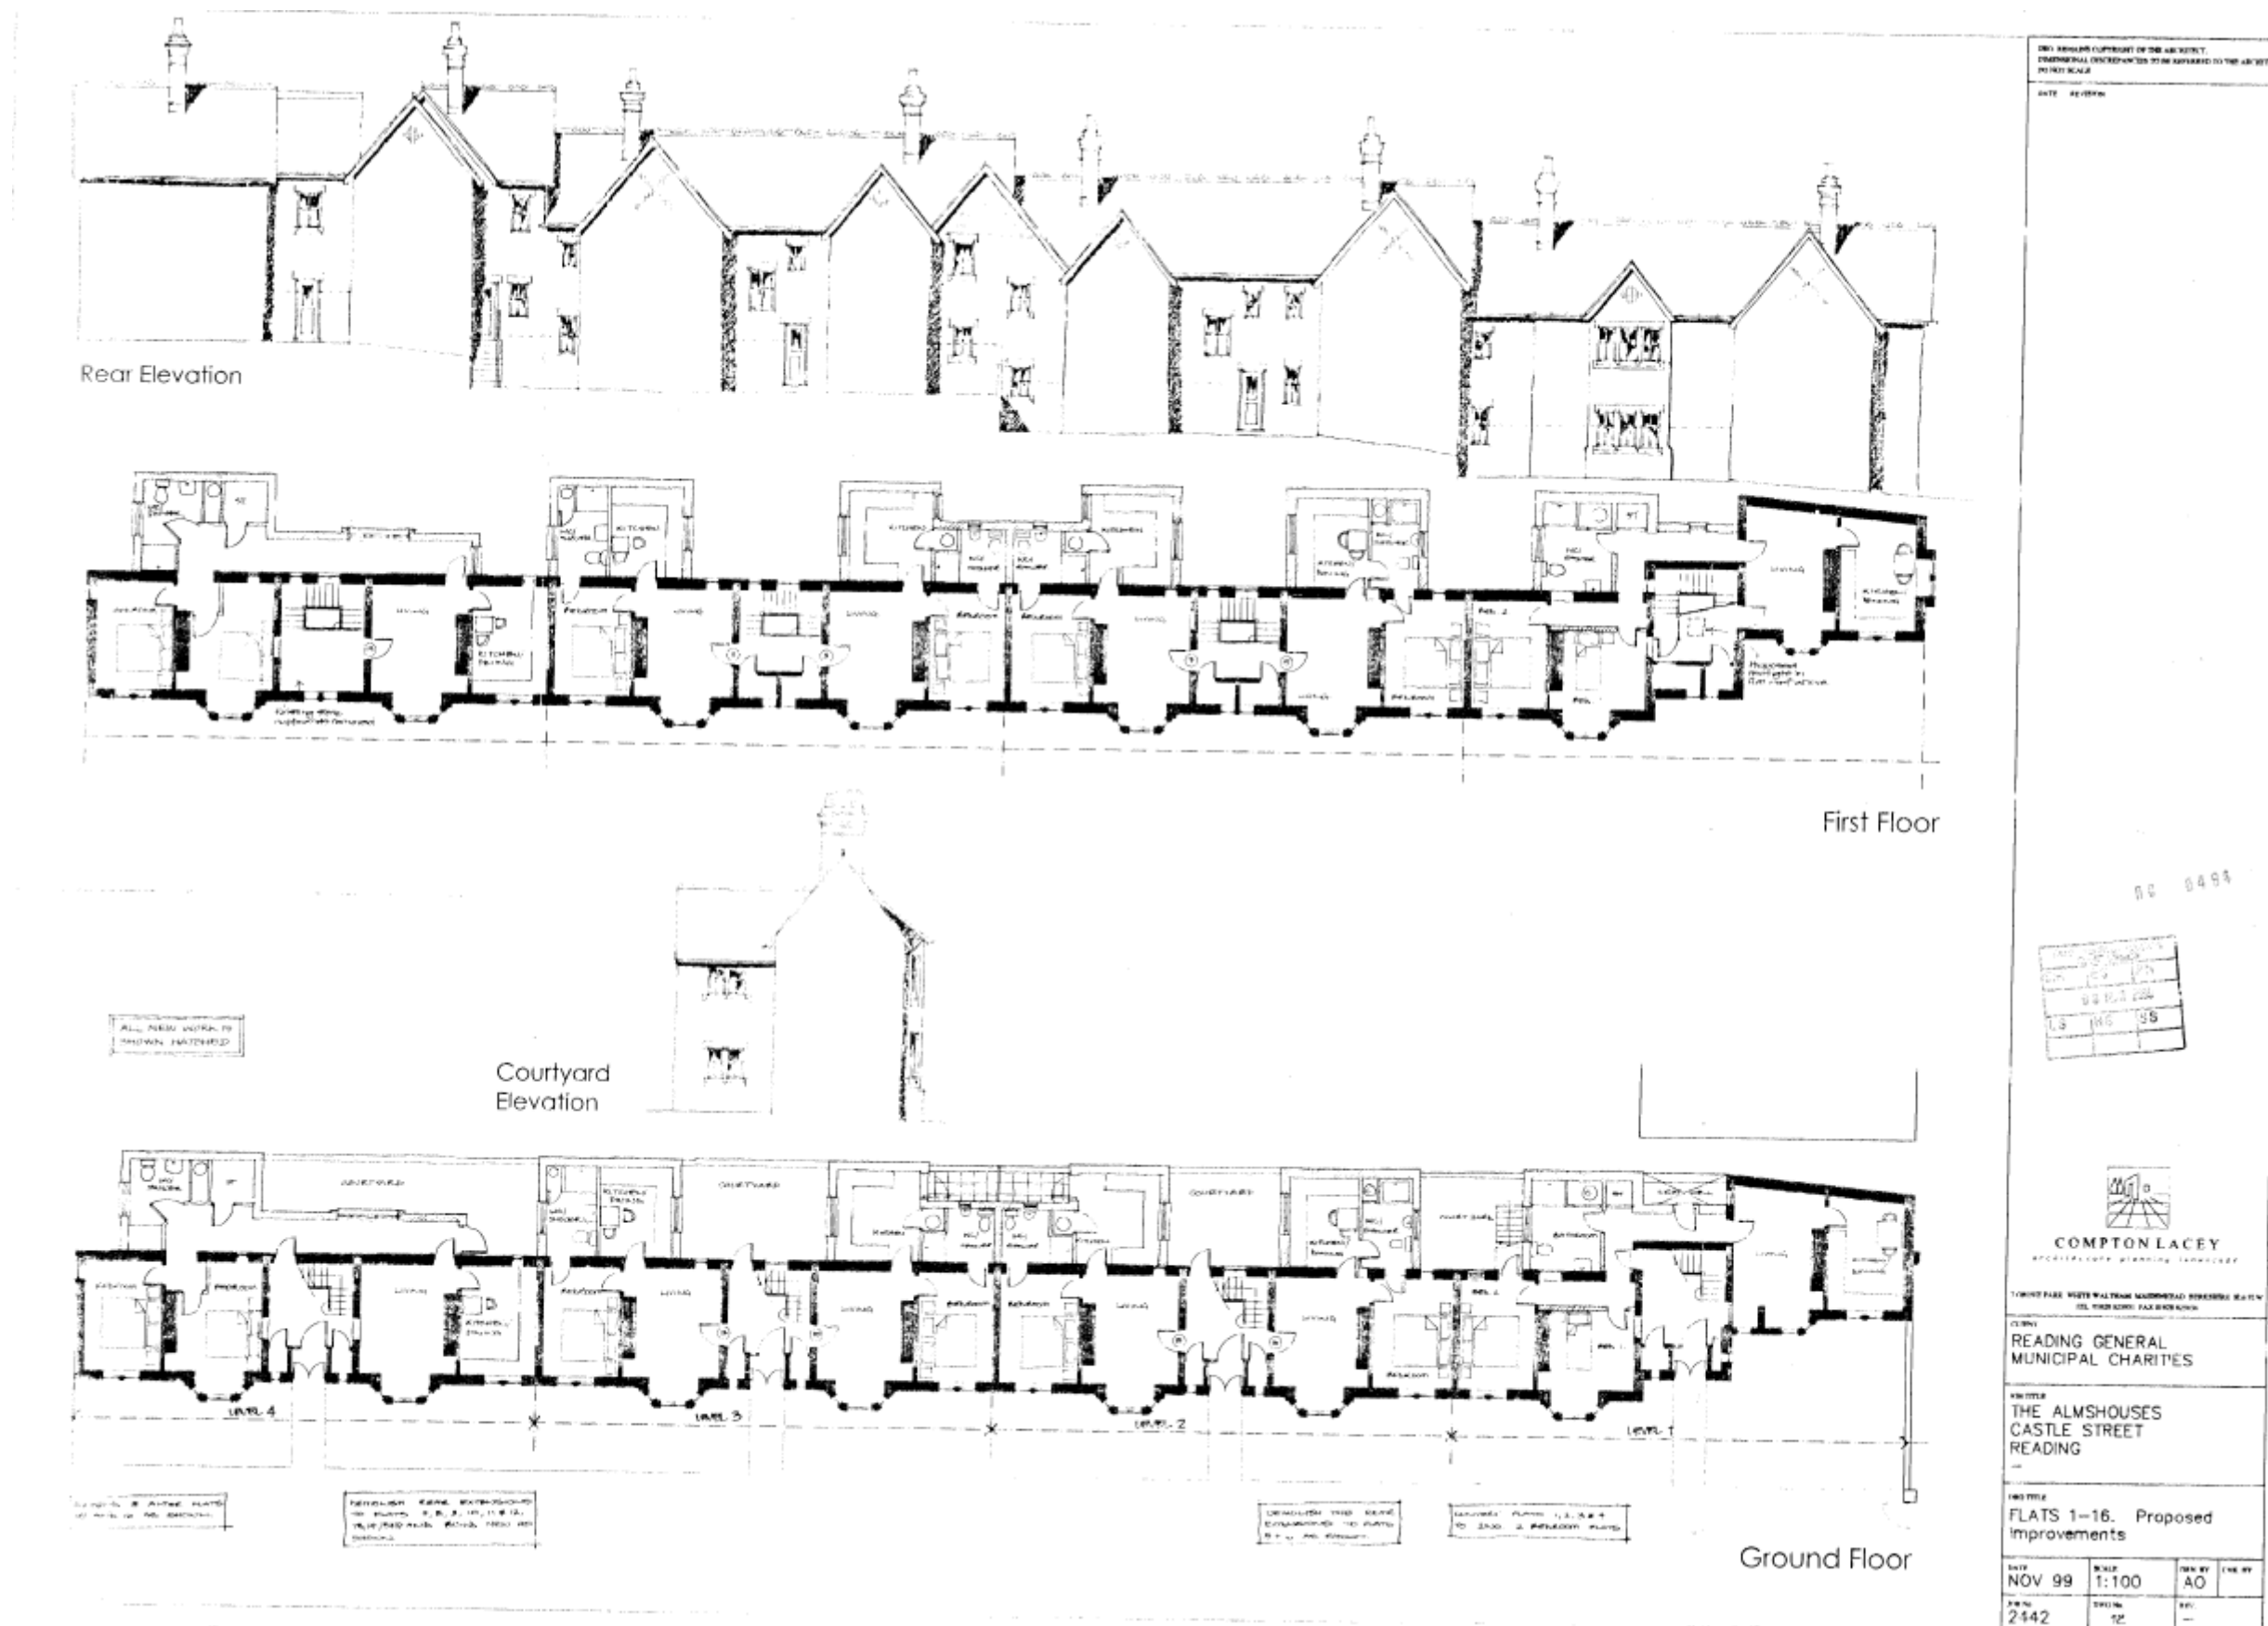


Figure 14 2000 – West Wing Proposed Plans - Works to extend and improve the Almshouses (by Compton Lacey)
 Source: Reading Borough Council Planning Dept

Figure 10 1959 Title Deed Plan - Land From No. 55

II. HISTORIC ILLUSTRATIONS



Figure 15 c. 1870 – Vachel Almshouses at the junction of Coley Street and Castle Street

Source: Hylton, S 1994 Reading: A Pictorial History

III. AERIAL PHOTOGRAPHS



Figure 16 .Cropped from 1964 – OS Aerial Photograph

Source: Berkshire Records Office

THIS PAGE HAS BEEN LEFT INTENTIONALLY BLANK.