



95 Grove Road, Emmer Green, Reading, RG4 8LW

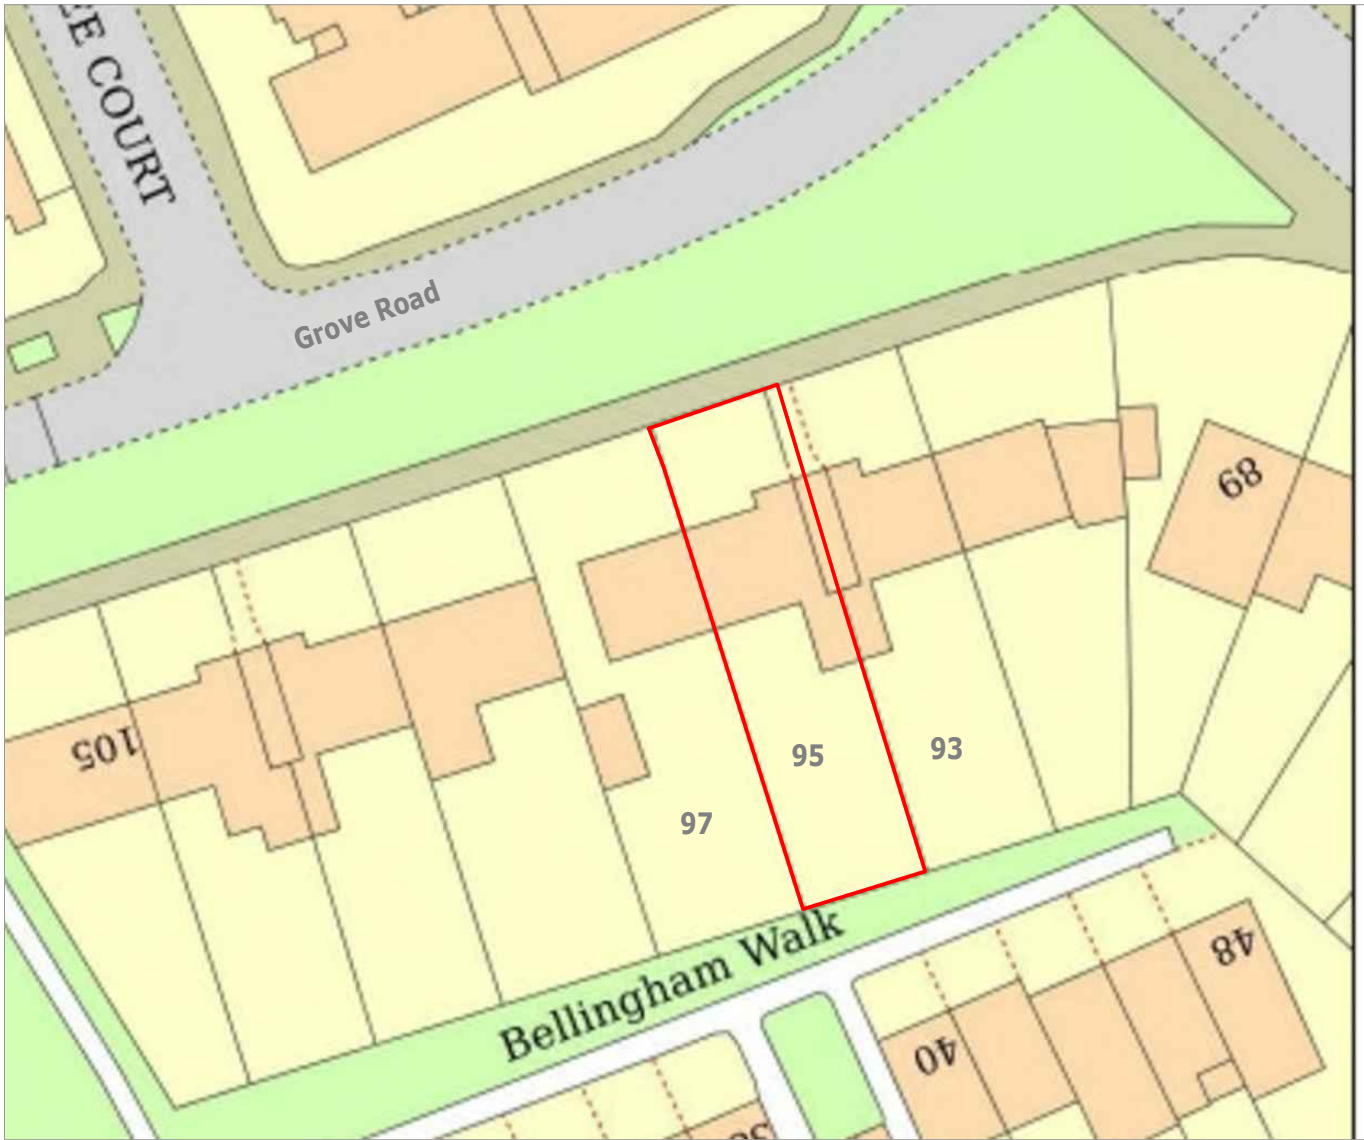

Scale Bar 1:1250

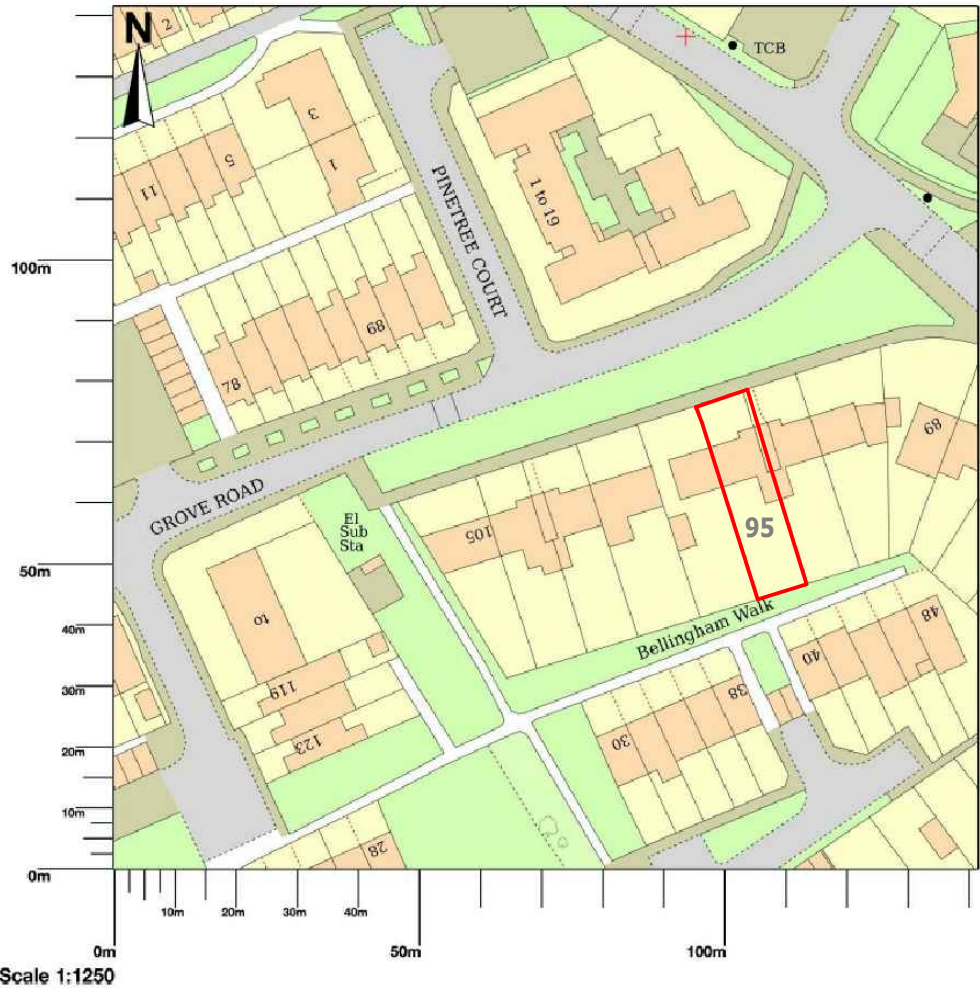

Scale Bar 1:500



NOT APPROVED FOR CONSTRUCTION

ARSEN ARCHITECTURE LTD Architectural Designers 7 Cowen Avenue Harrow HA2 0LU MOB: 07459127172 EMAIL: arsen_dhil@yahoo.com	NOTES 1. THIS DRAWING IS TO BE READ IN CONJUNCTION WITH ALL RELEVANT ARCHITECTURAL AND ENGINEERING DWGS	REVISION	DESCRIPTION	DATE	PROJECT Proposed Rear Extension No 95 Grove Road Emmer Green RG4 8LW	DRAWING TITLE Site Location Plan & Photos
					CLIENT Mr Niththiyanathan Jeyaratnarajah No 95 Grove Road Emmer Green RG4 8LW	SCALE 1:12501:500 PAPER.SIZE A3
					TEL: FAX: EMAIL:	DATE 04.03.22 STATUS PA
					JOB.NO. NITH DRAWN SA	DWG.NO. PA-01 REVISION