


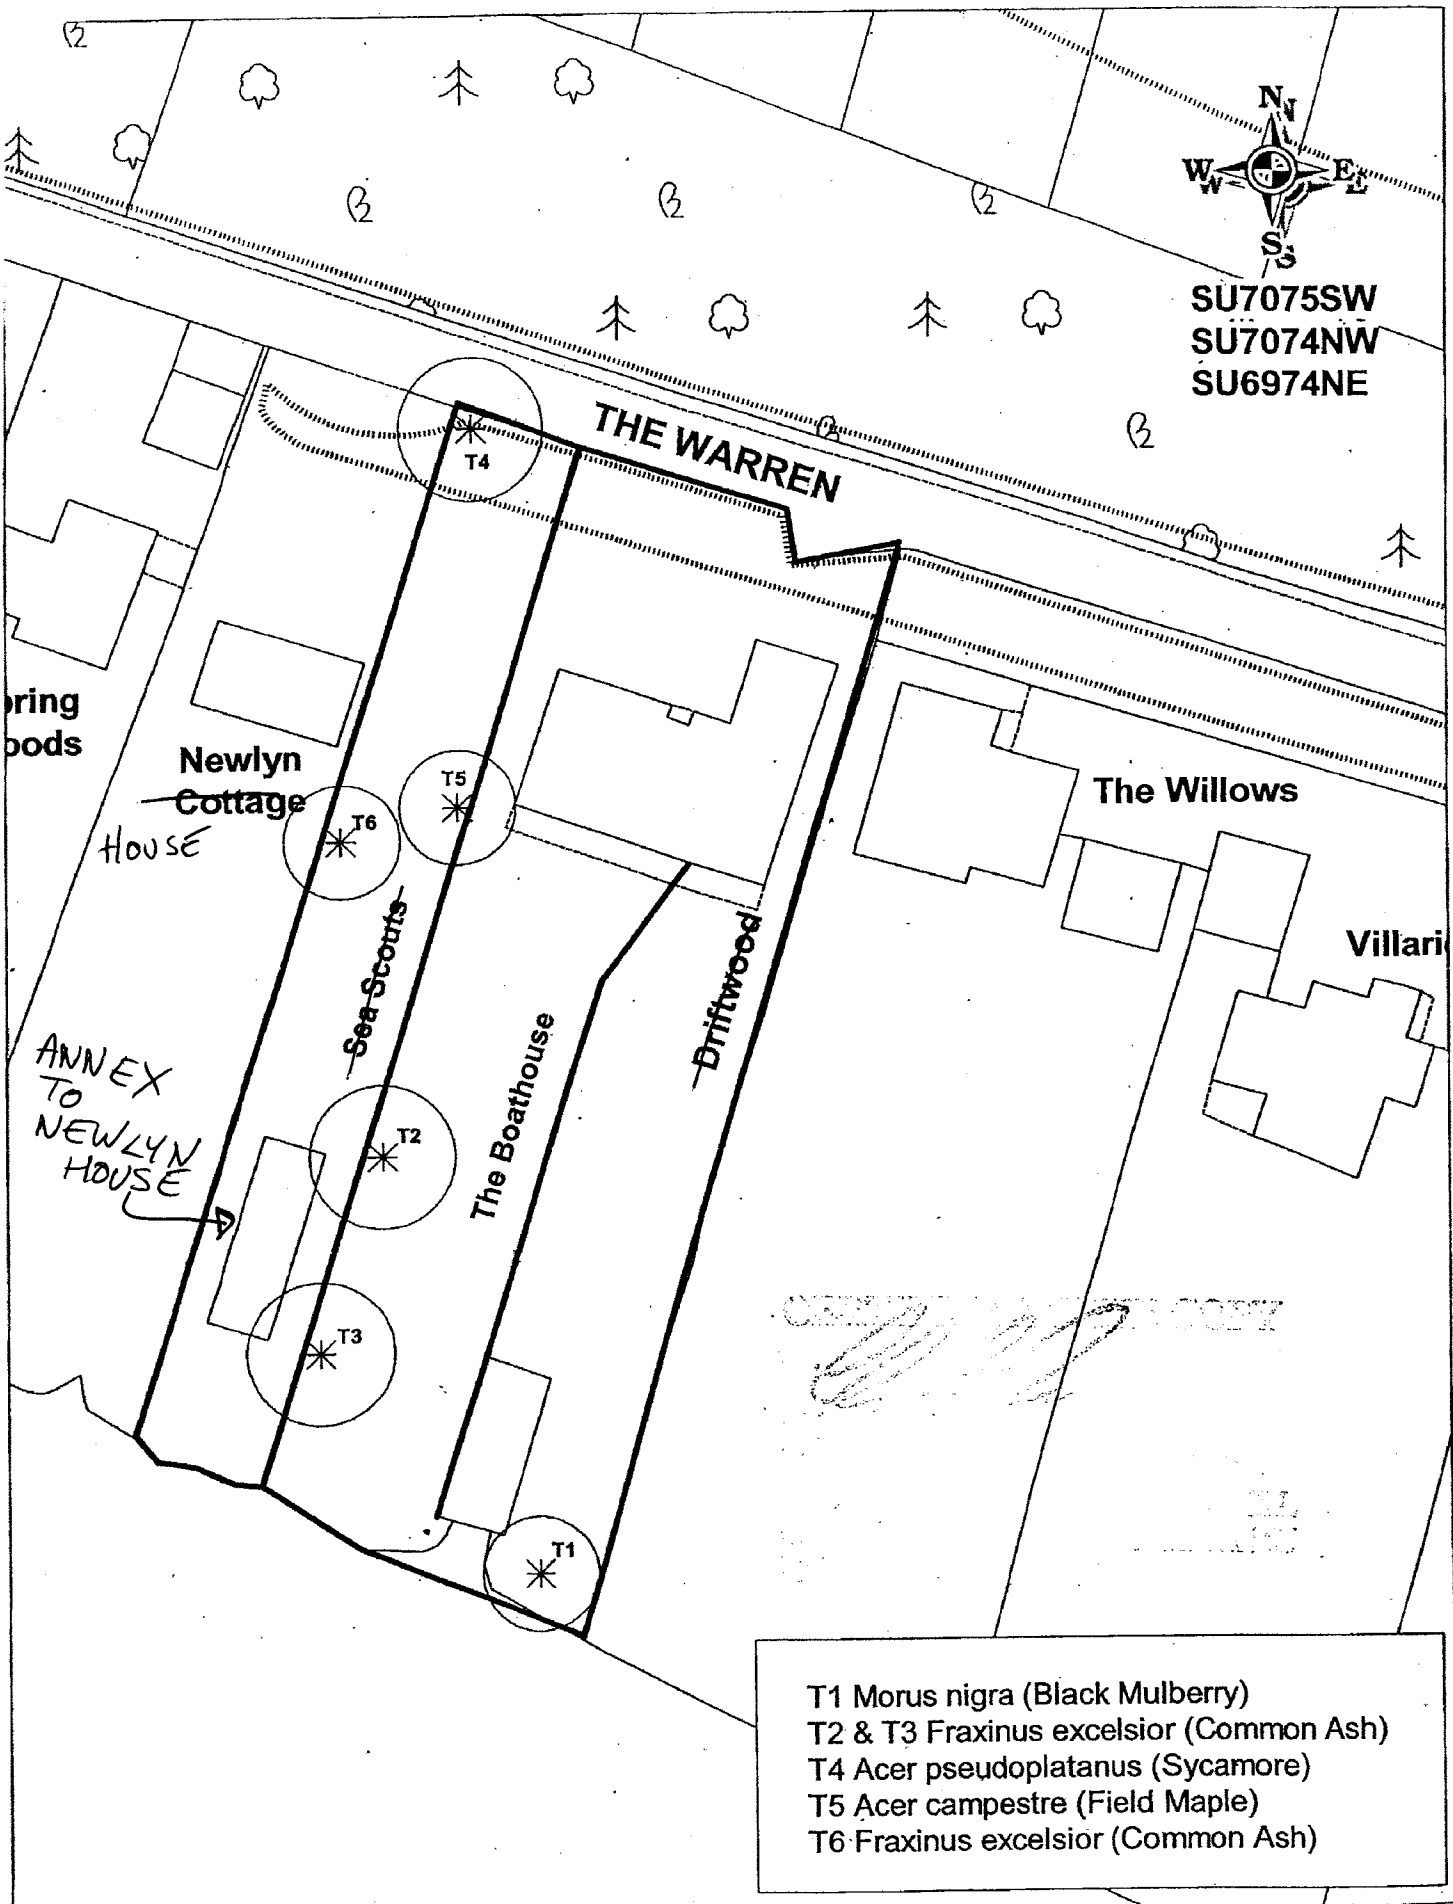

TITLE TREE PRESERVATION ORDER: DRIFTWOOD, THE BOATHOUSE & SEA SCOUTS,
THE WARREN, READING

DRG NO E2576a

DATE MAY 2007

DRAWN BY RM

SCALE 1:500

© Crown Copyright. All Rights Reserved. Reading Borough Council. Account No 100019672 2004



Reading
BOROUGH COUNCIL
PLANNING SUPPORT TEAM