
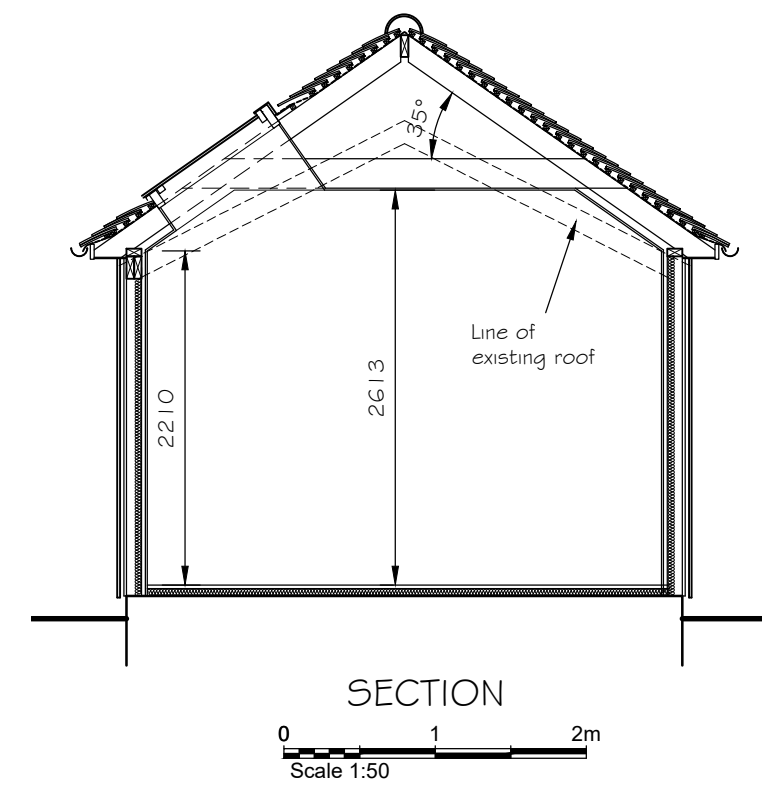
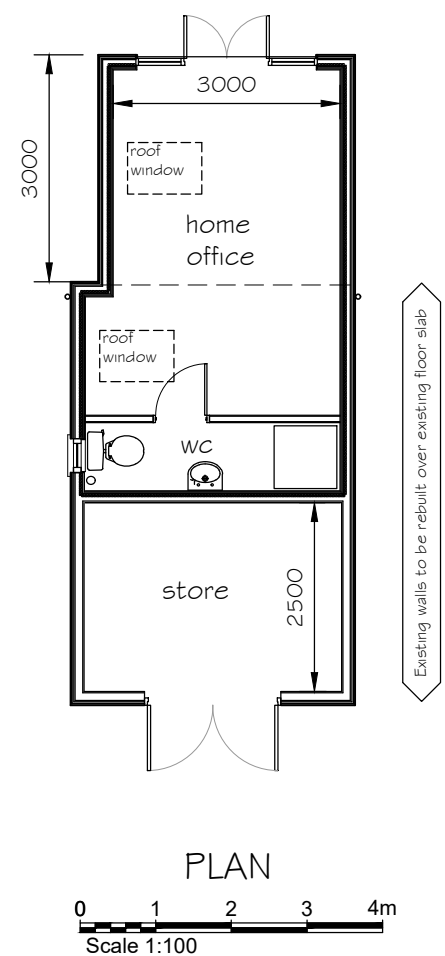


ELEVATIONS
 0 1 2 3 4m
 Scale 1:100

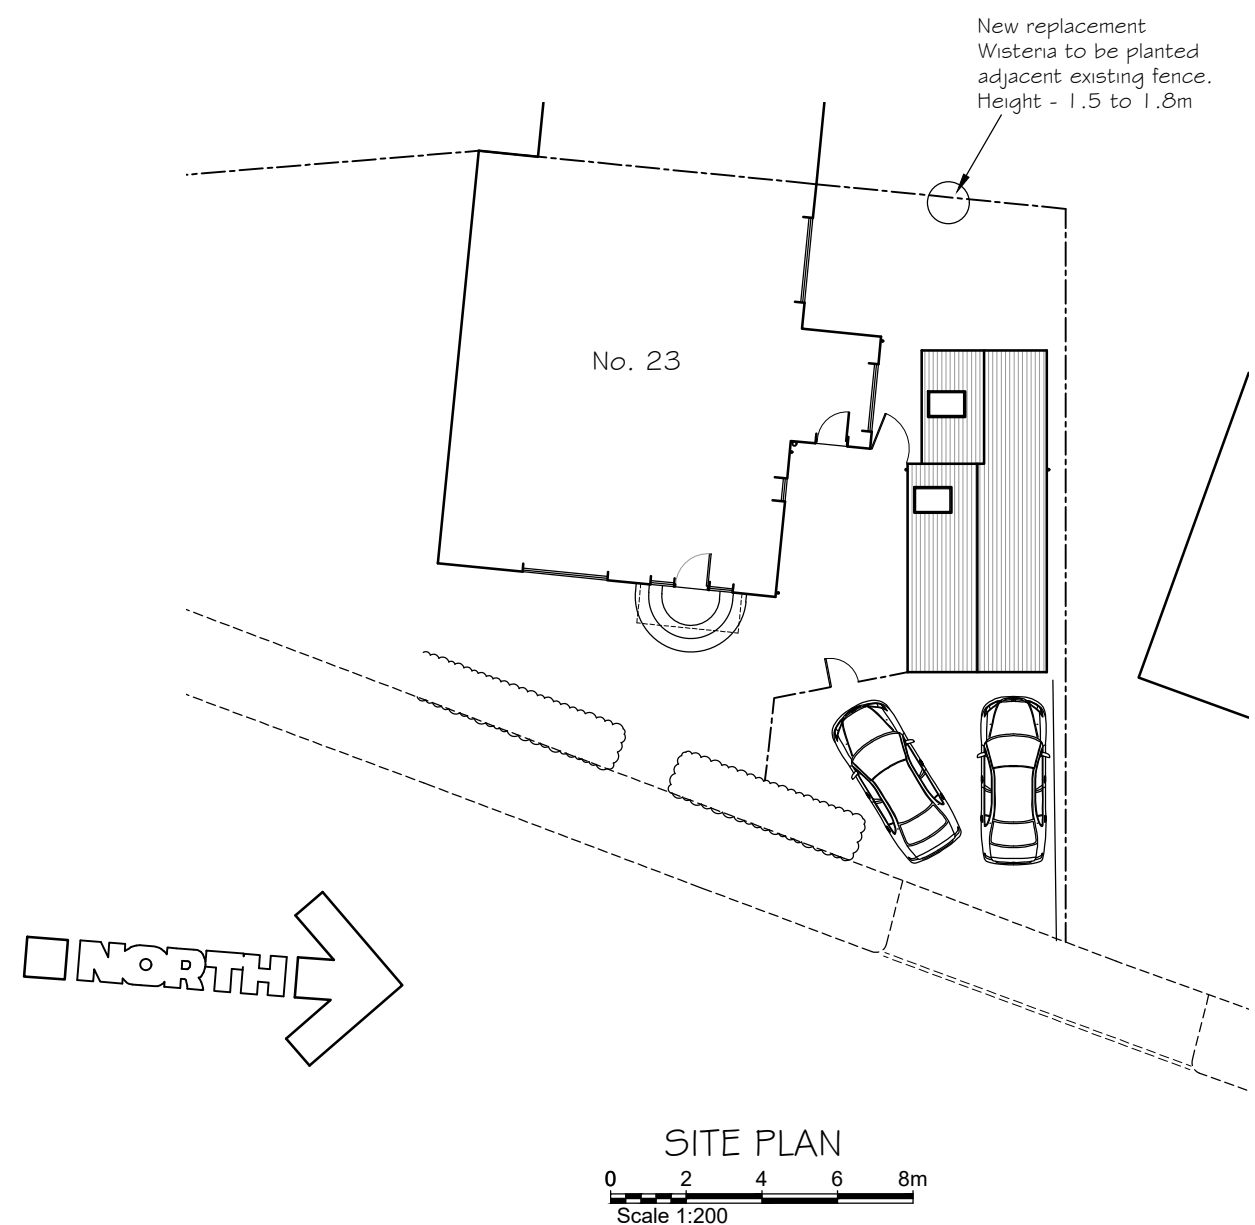

A. New replacement planting added		07.12.22	
No.	Revision	Date	
Project		Project No	Drg No
Proposed Workshop Extension		AL 01595	04
23, Berrylands Road, Caversham, Reading, RG4 8NU		Scale	Rev
Drawing Title		1:100 @ A3	CG
Proposed Plan and Elevations		Date	
		Oct 2020	
Rowan Lodge Φ Southend Road Φ Southend Bradfield Φ RG7 6ES tel: 0118 9745100 Φ e-mail: enquiries@archytas.co.uk Architectural Design Services Φ Planning Φ Building Design Φ Surveying New Build Φ Extensions Φ Residential and Commercial Φ Listed Buildings			
			