



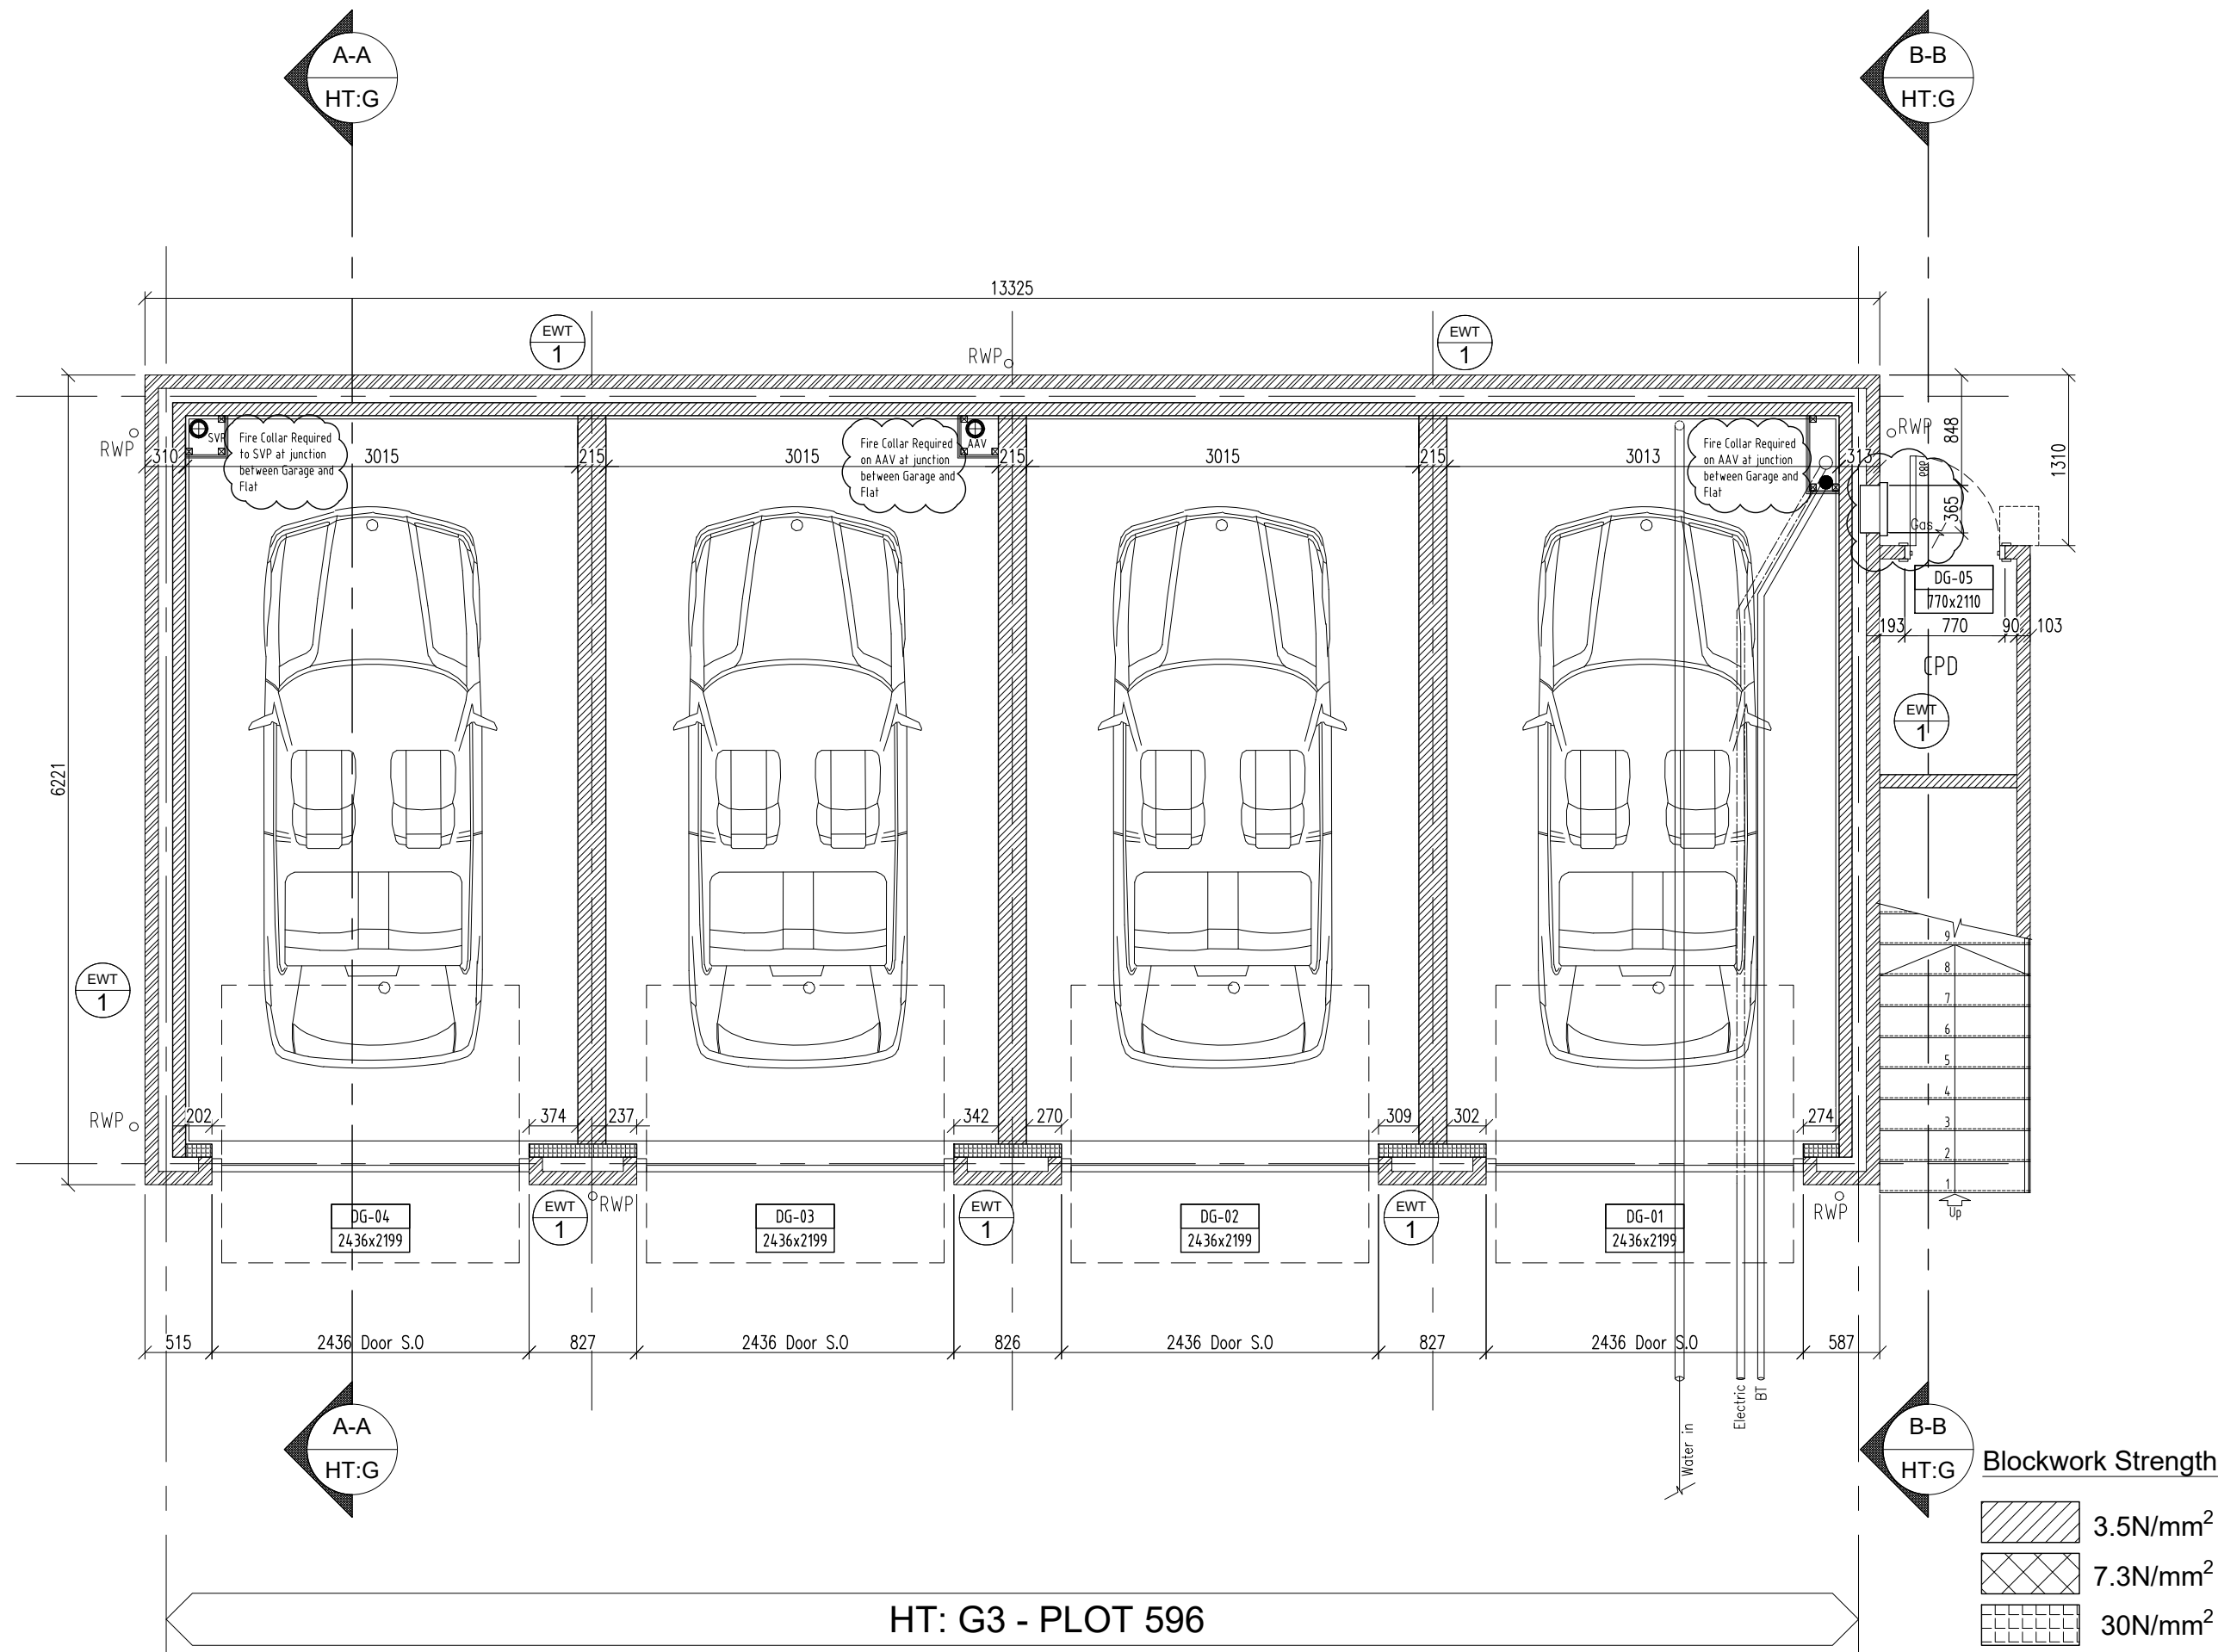

GROUND FLOOR PLAN

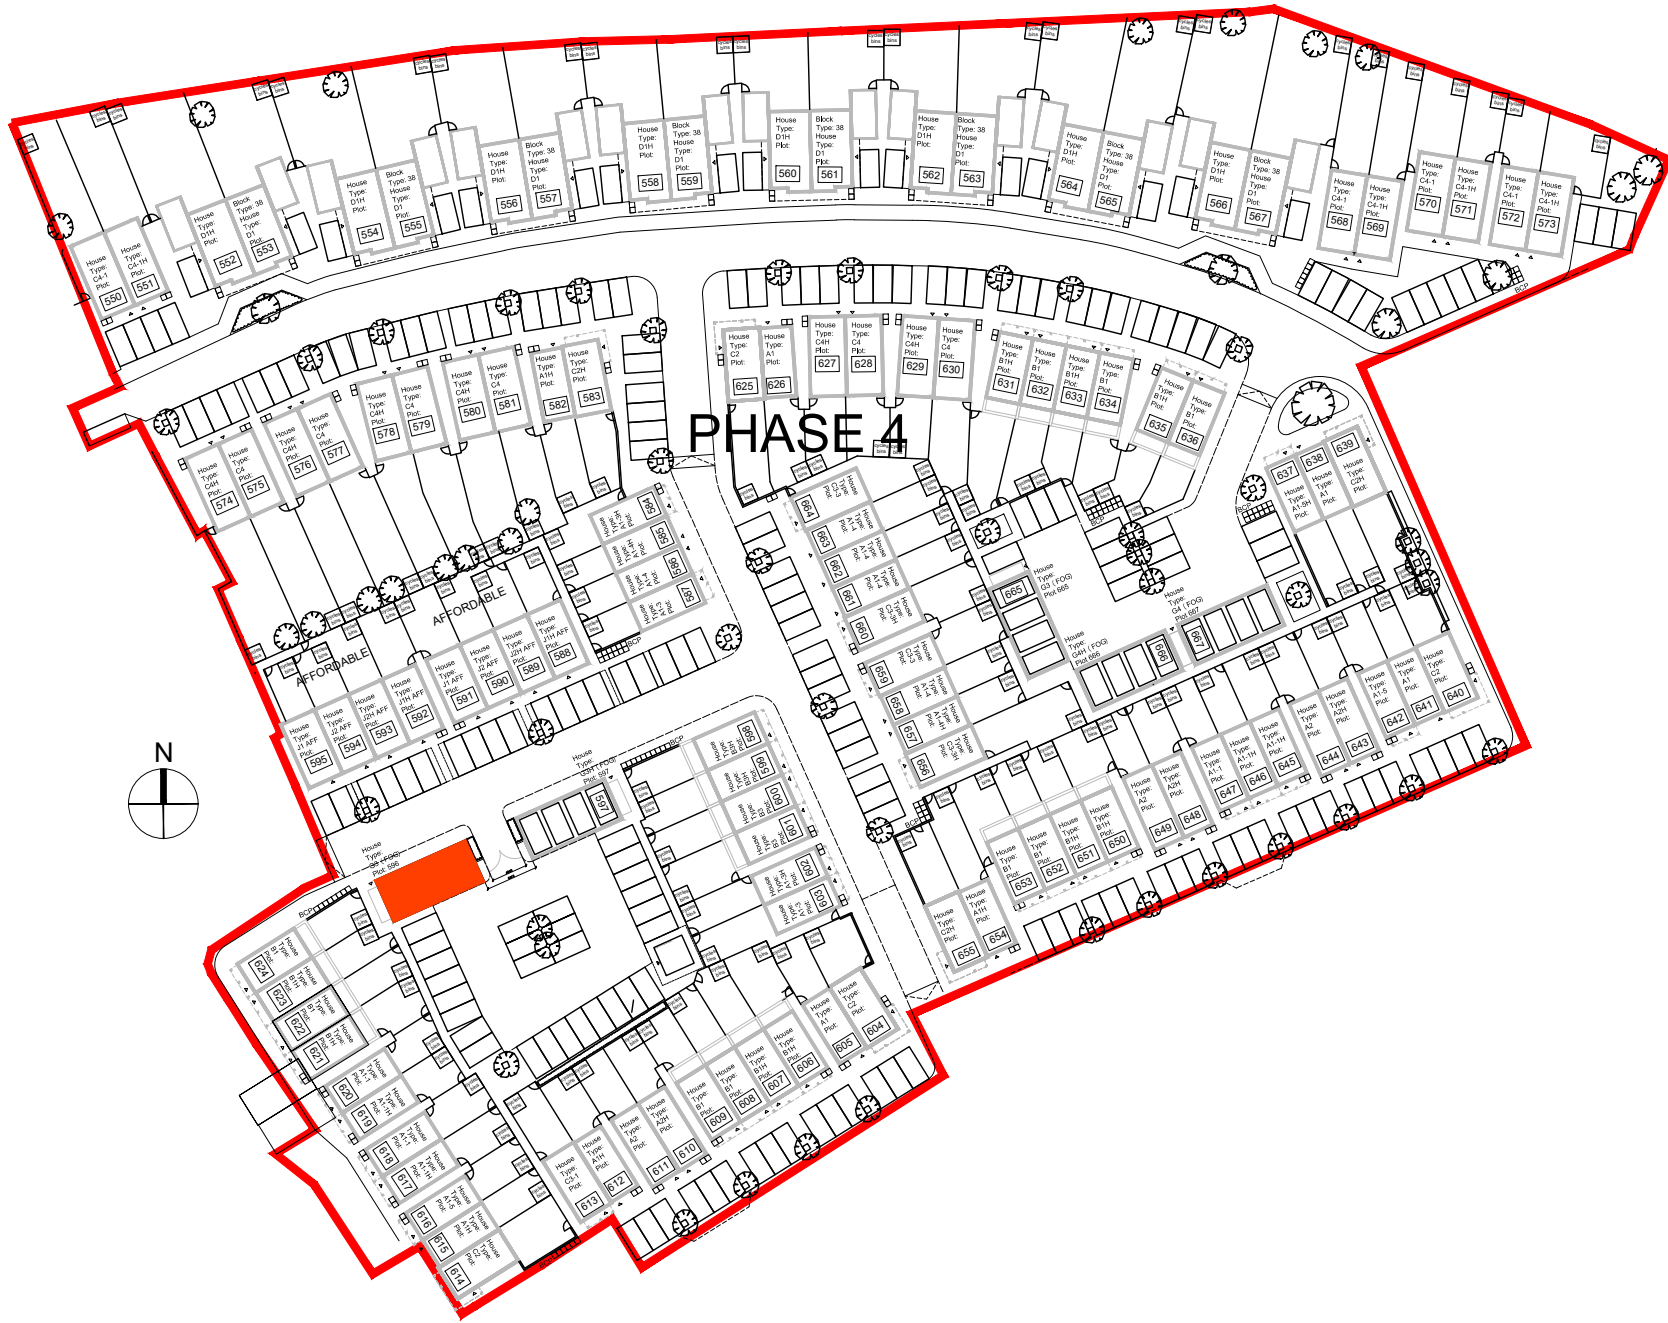

G3 (FOG) Plot 596

C2	WALL SETTING OUT ADDED, GAS METER REVISED, FIRE COLLAR NOTE ADDED	07/05/20
C1	CONSTRUCTION ISSUE	17/05/19
T6	RWP REPOSITIONED	16/04/19
T5	GARAGE DOOR SIZE AMENDED	15/04/19
T4	GARAGE DOOR SIZE AMENDED	09/04/19
T3	BLOCKWORK STRENGTHS ADDED	04/04/19
T2	CAVITY INCREASED TO 100mm	15/03/19
T1	TENDER ISSUE	13/12/18
REV	AMENDMENTS	DATE

CONSTRUCTION ISSUE

ALL DRAWING INFORMATION CONVEYED TO BE APPROVED IN WRITING BY CLIENT PRIOR TO A FORMAL CONSTRUCTION ISSUE

St Edward

Designed for life

Green Park Village

Reading

Phase 4

FOR

St Edward

Block: 15

Type: G3 (FOG)

Plots: 596

GA Ground Floor Plan

1:50 @ A1

NOV 2018

-

1820

1115-20

C2

Robert Rigby Architects

42 Portman Road, Reading, Berks RG30 1EA

Telephone: 0118 9577010 Fax: 0118 9577019

E-Mail enquiries@rigbyarchitects.com