


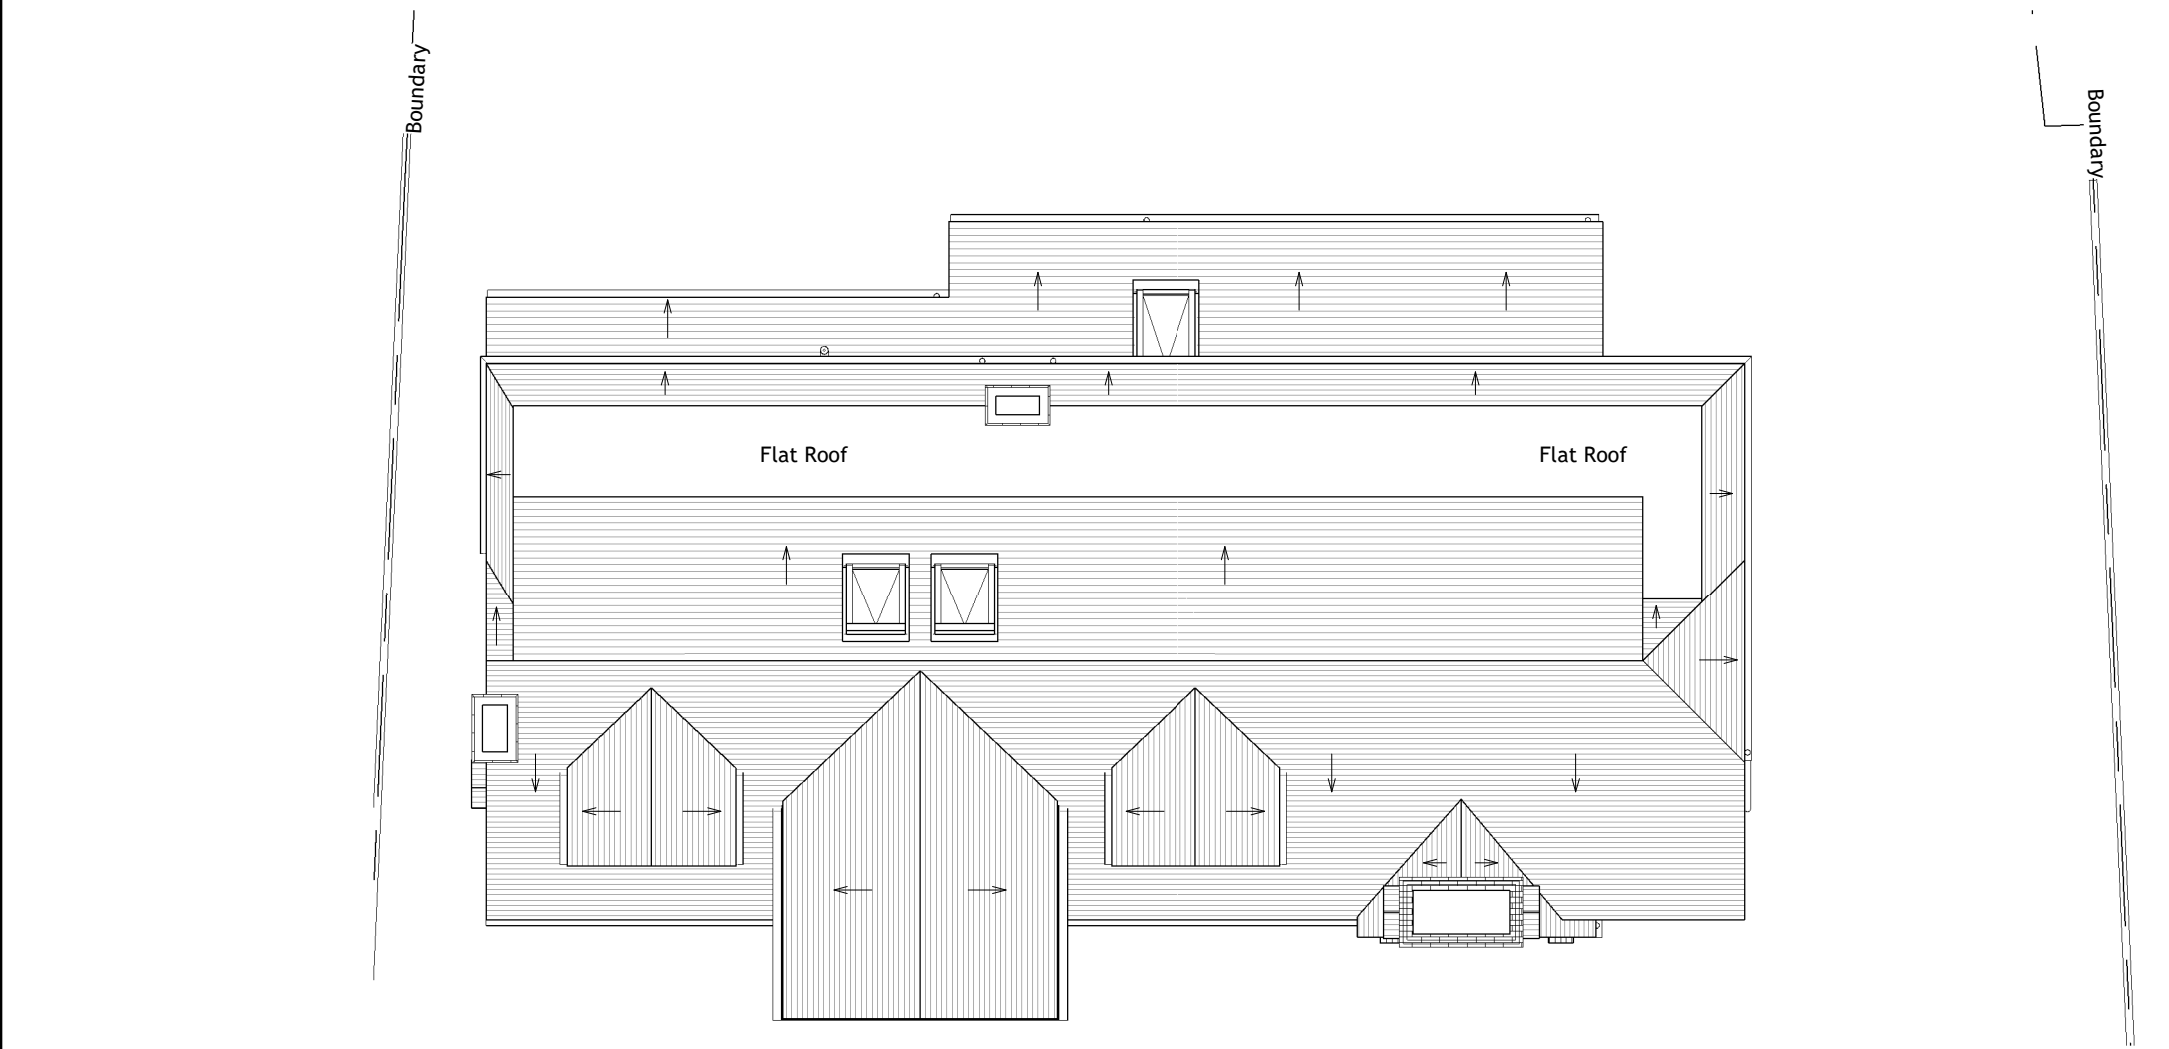


Existing Roof Level Plan

General Arrangement | RF-RDG | Scale 1 : 100



Existing 3D Illustration - Front

3D Illustration | Scale NT5

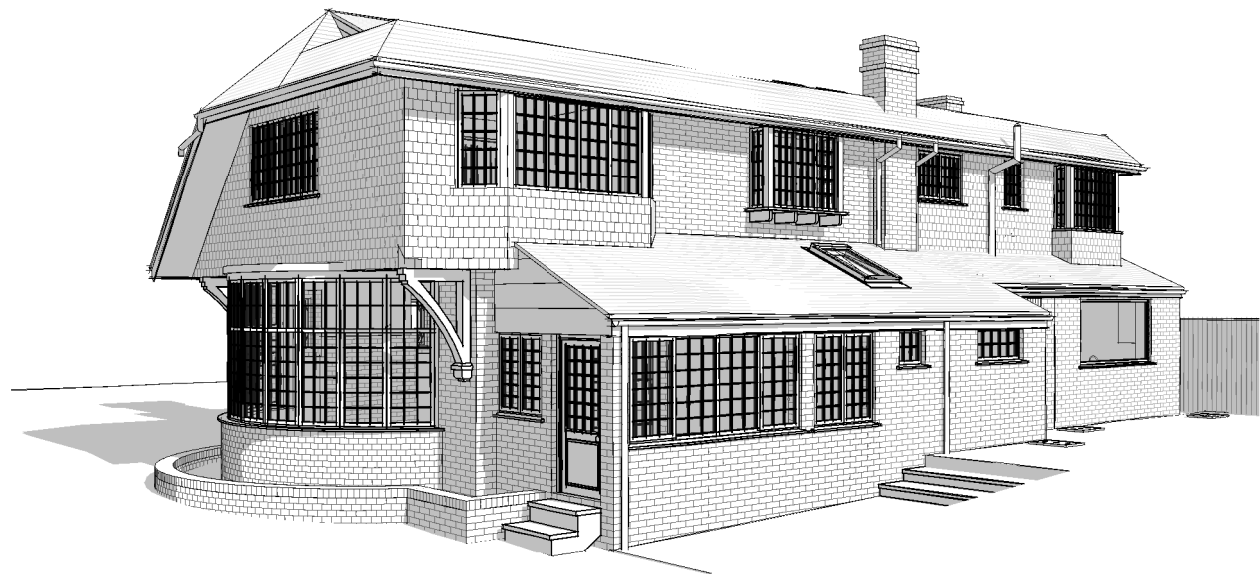


Existing 3D Illustration - Rear

3D Illustration | Scale NT5




Existing Elevation - West

General Arrangement | Scale 1 : 100

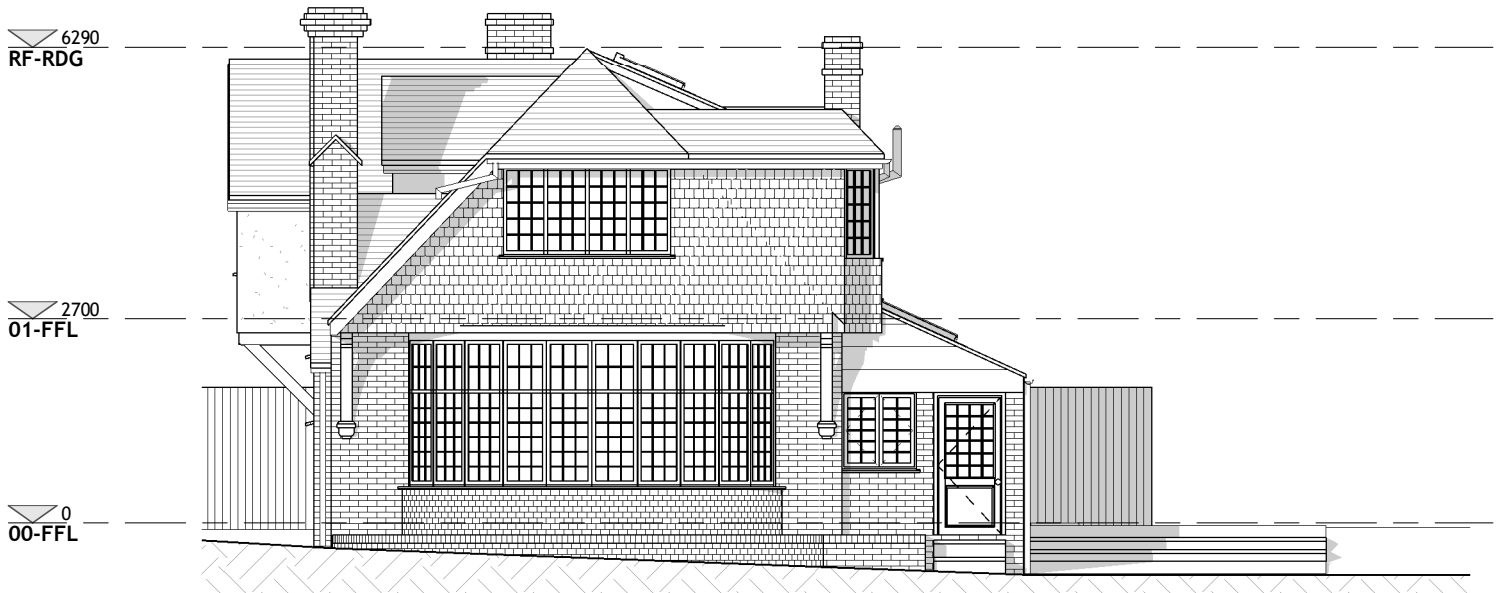


Existing Elevation - South

General Arrangement | Scale 1 : 100

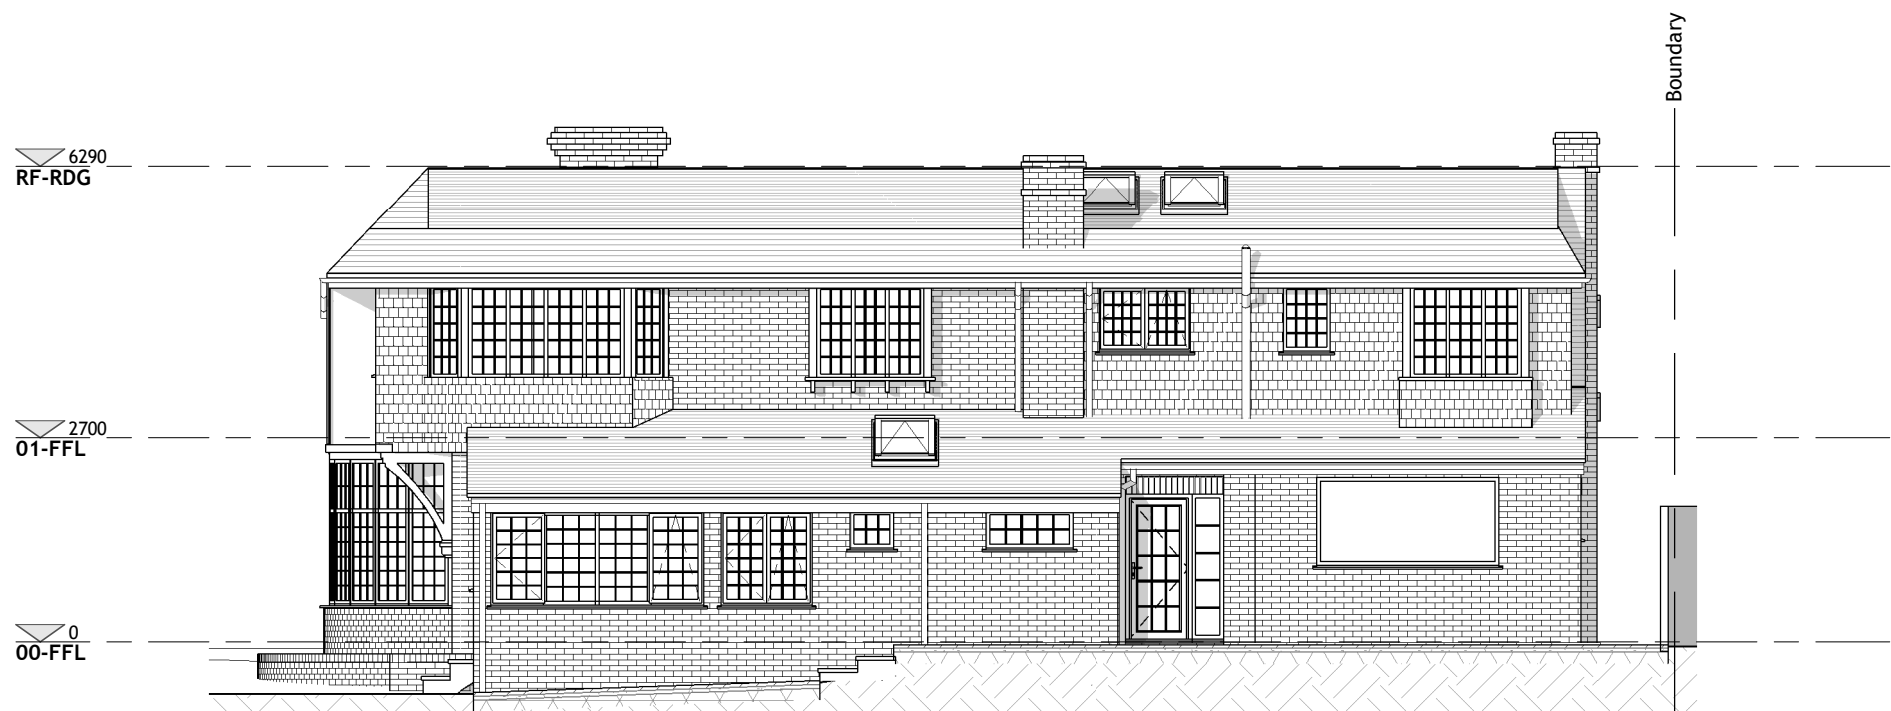


Existing Elevation - East

General Arrangement | Scale 1 : 100

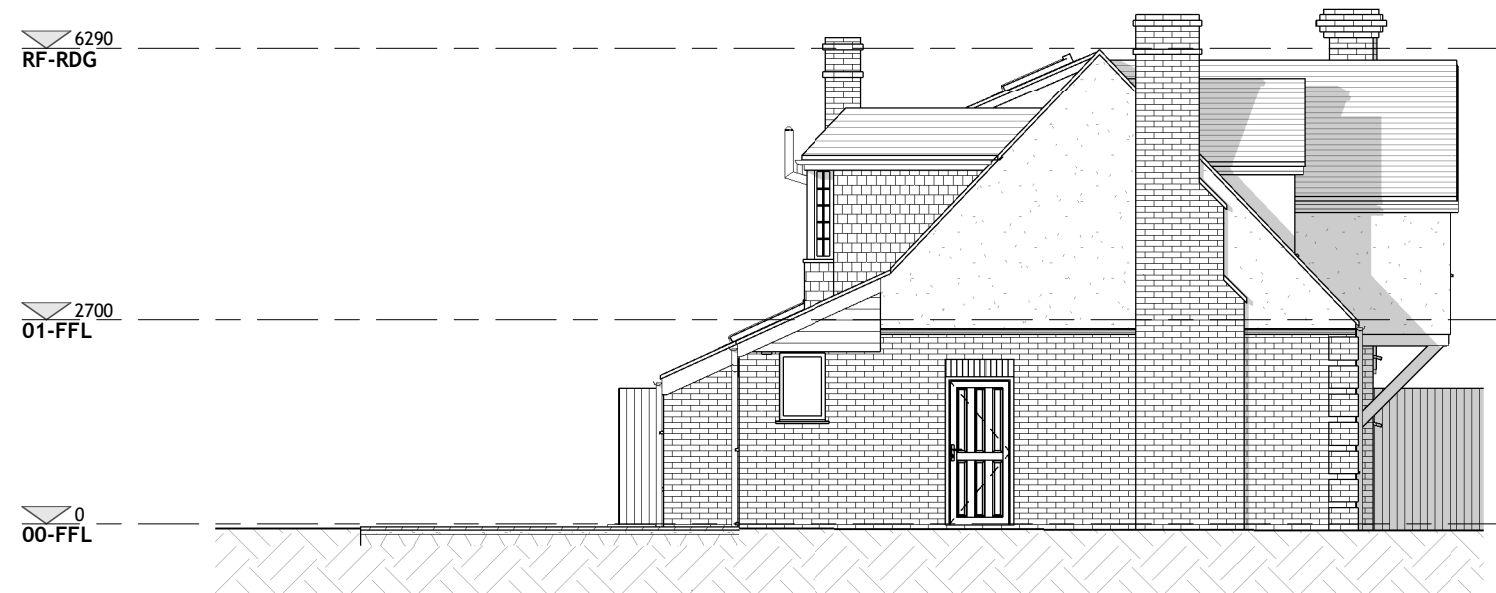

Existing Elevation - North

General Arrangement | Scale 1 : 100

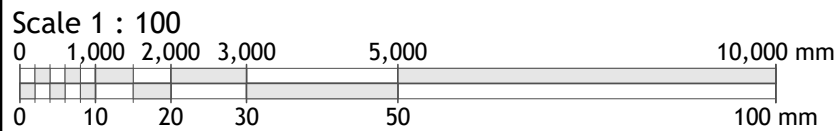

- Sheet Notes
- the drawing is copyright protected and may not be used, reproduced or relied upon by any third party except as explicitly agreed by MAPL
 - all dimensions are in millimetres unless noted otherwise
 - all measurements must be obtained from stated dimensions only and not be scaled off except for Local Authority Planning application purposes
 - all drawings must be read in conjunction with all other project drawings and any discrepancies reported immediately for clarification
 - full schedules, specification notes and legends are located on drawings numbered '900' to '999' (900 series)

A	13.10.2022	JMR	Planning issue
0	08.02.2022	FM	First issue
Rev	Date	By	Description

m

a

michael aubrey

partnership

• 0118 962 9666 • www.mapl.co.uk

Client

Mr. & Mrs. Aspin

Project Address

174 Upper Woodcote Road,
Caversham, Reading, Berkshire.
RG4 7JU

Project Description

Part Two Storey & Part Single
Storey Rear Extension

Sheet Title

Roof Level Plan, Elevations &
3D Views - Existing GA

Sheet Ref.	MAP-C4306-141	Rev.	A
Project Ref.	C4306	Date	13.10.2022
Drawn by	FM	Checked by	FM
Scale	As indicated	Sheet Size	A1