


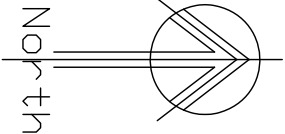


No.	Revision	Date

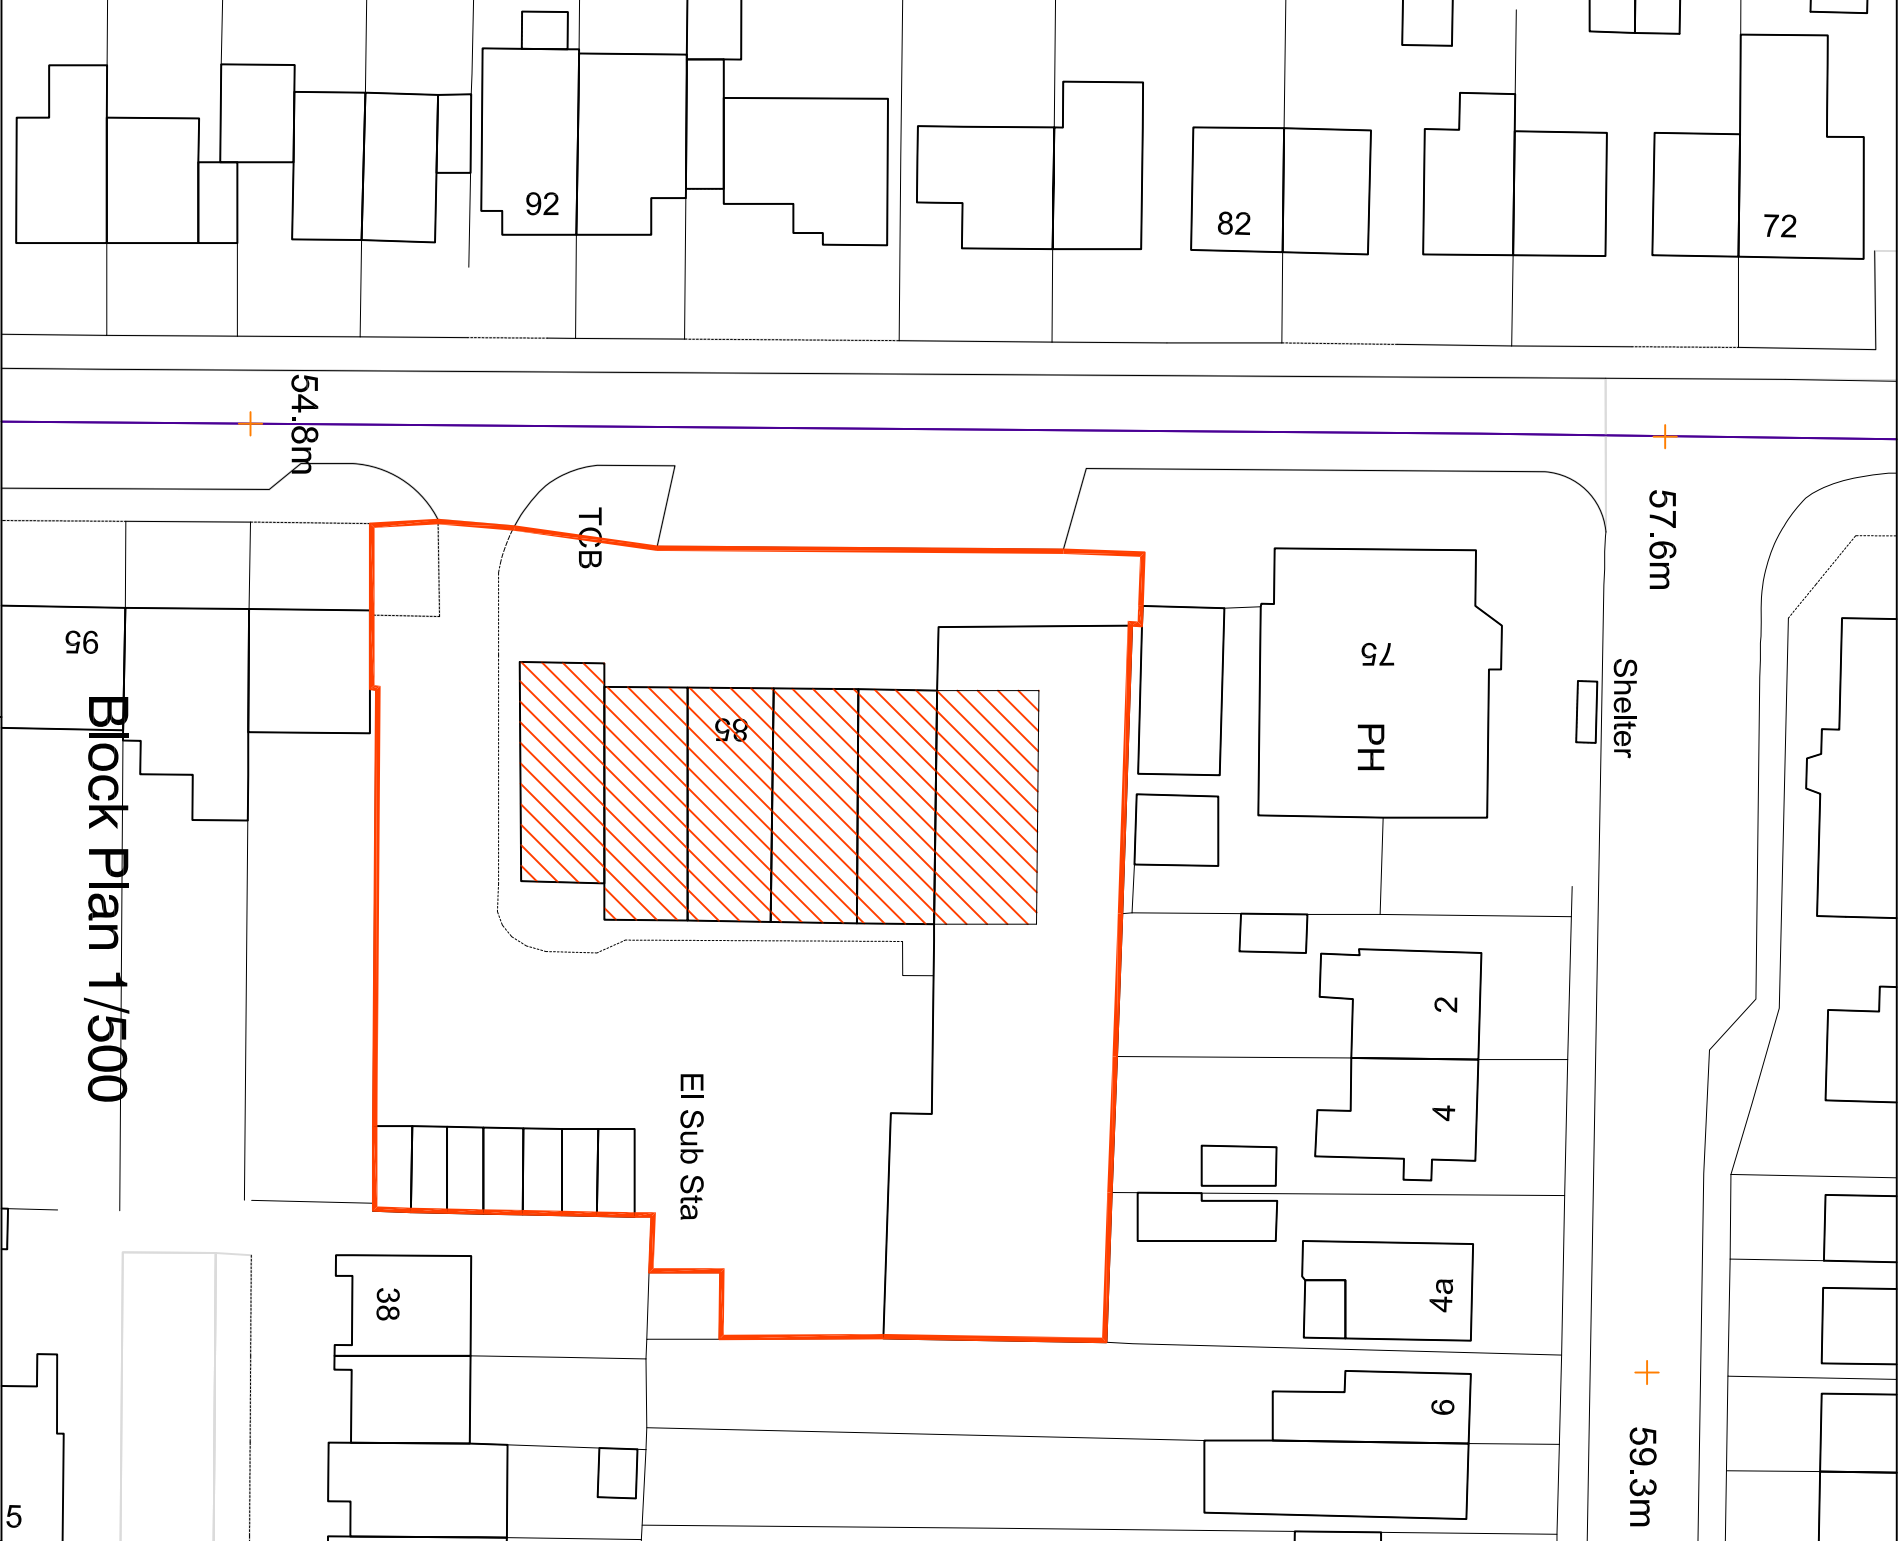

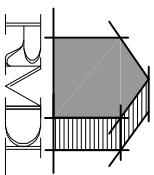

RAMMURTI DESIGN LTD
ARCHITECTURAL & PLANNING SERVICES
268 TILGHURST ROAD, READING RG30 2NE
TEL/FAX: 01189510628 MOB: 07799883574

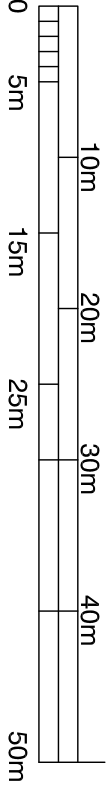

Proposals for a vertical extension to existing building to create 2No additional floors of 12No new apartments over existing block of apartments at first floor and commercial units at ground floor

for Glenmore Enterprises

BLOCK & LOCATION PLANS

Scale: 1:500

Date: August 2022

NAR:007 Rev -