



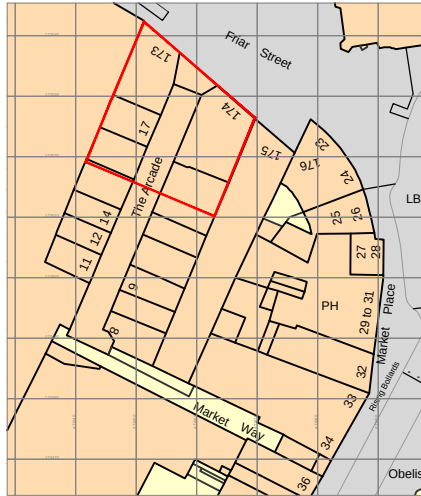

Ordnance Survey, (c) Crown Copyright 2022. All rights reserved. Licence number 100022432

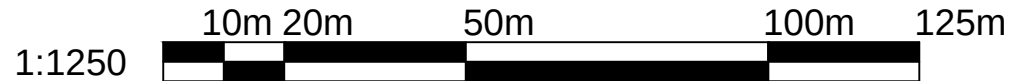

PLANNING

Notes:
do not scale:
detailed drawings and larger scale drawings take precedence.
Figured dimensions only are to be taken from this drawing.

specification:
The Contractor is to comply with current Building Legislation, British Standard Specifications, Building Regulations etc. Whether or not specifically stated on this drawing. This drawing must be checked against and read in conjunction with any structural or other relevant specialist and design documentation provided.

dimensions:
All building and site dimensions, levels and sewer invert levels at connection points are to be checked and verified on site by the contractor before the commencement of works. All dimensions are to be checked prior to the placement of orders for materials or the fabrication of work and any discrepancy, omission or error is to be reported to the Architect immediately for verification.



head office:
the old stone masons, 10 st johns st,
abergavenny, monmouthshire. np7 5rt
tel: 01873 851125 fax: 01873 851127
newport:
first floor, 5 gold tops,
newport, south wales. np20 4pg
tel: 01633 245020
e: mail: info@jdwarehitects.co.uk
w: www.jdwarchitects.co.uk

client:
Mountley Group

revisions:

project:
173 - 174 Friar Street
S20 Development
Reading

description:
Location Plan

drawn: ml scale: 1:1250 ©A4
date: Apr 2022 sheet of:

job dwg. no: **jw1077 - 100** rev: **E**

this drawing is copyright of the architect and may not be reproduced without licence