


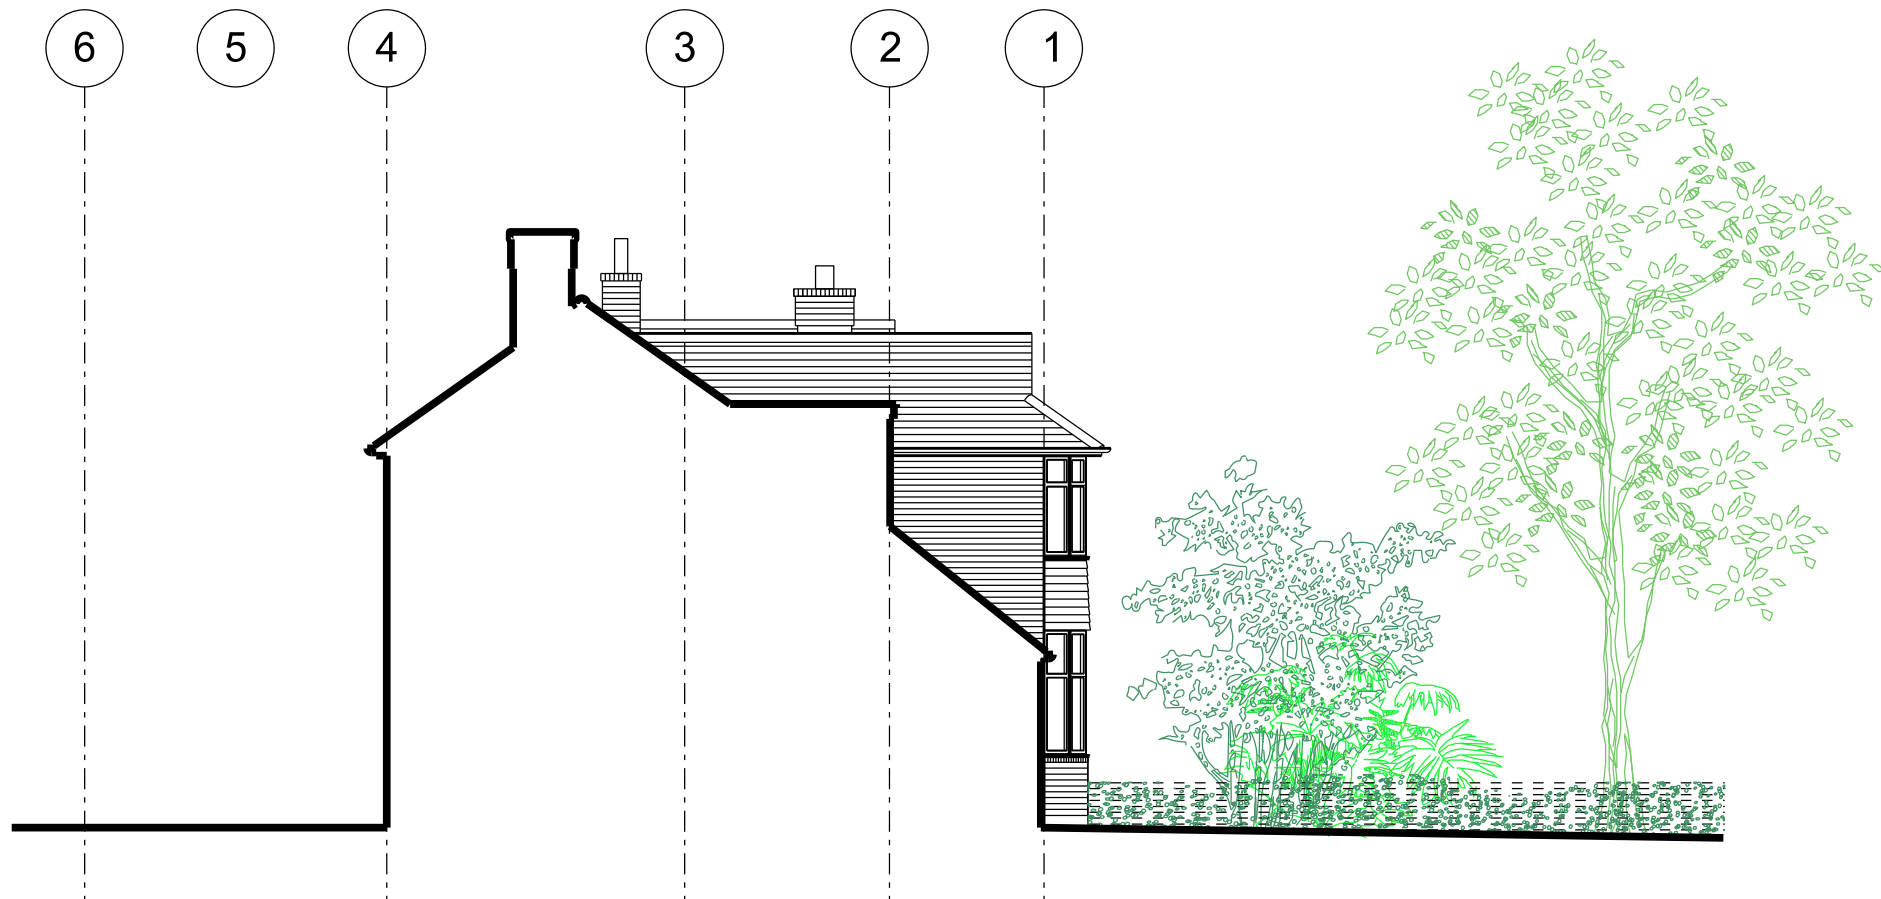


NOTES:

All construction to comply with all relevant and current building regulations.
For building regulation compliance please refer building regulation/ structural engineers drawing.
All Dimensions to be measured by contractor on site prior to construction. Not for construction.

01

EXISTING SIDE ELEVATION


SCALE 1:100

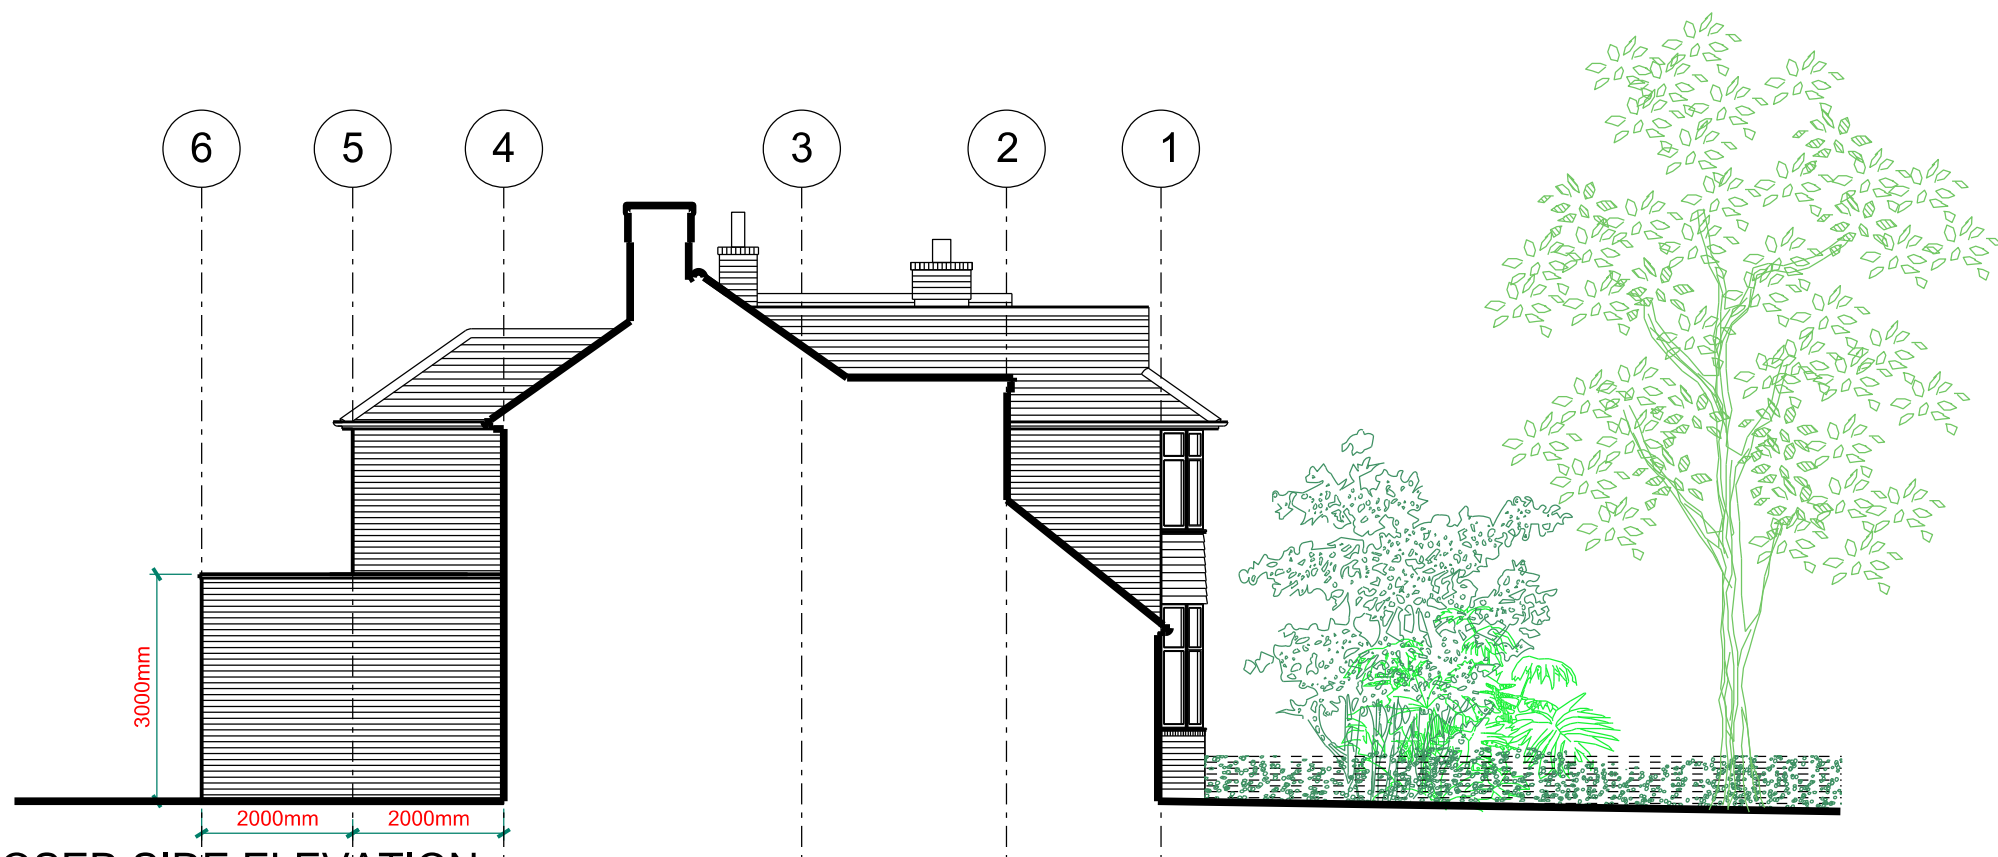

02

PROPOSED SIDE ELEVATION

SCALE 1:100

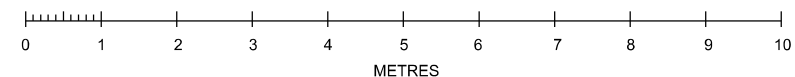

D1	13/02/2022	Planning
REV.	DATE	REASON FOR ISSUE
POWELL SKEETE ASSOCIATES ARCHITECTS & DEVELOPMENT CONSULTANTS		
17 Beechcroft Avenue Harrow HA2 7JD		
Project Address: 38 Stanhope Road		
Reading		
RG2 7HN9		
Project Number: PSA 2089		
Description: Ground Floor rear extension and part first floor rear extension		
SCALE: 1:100@A3		
STA1008		