


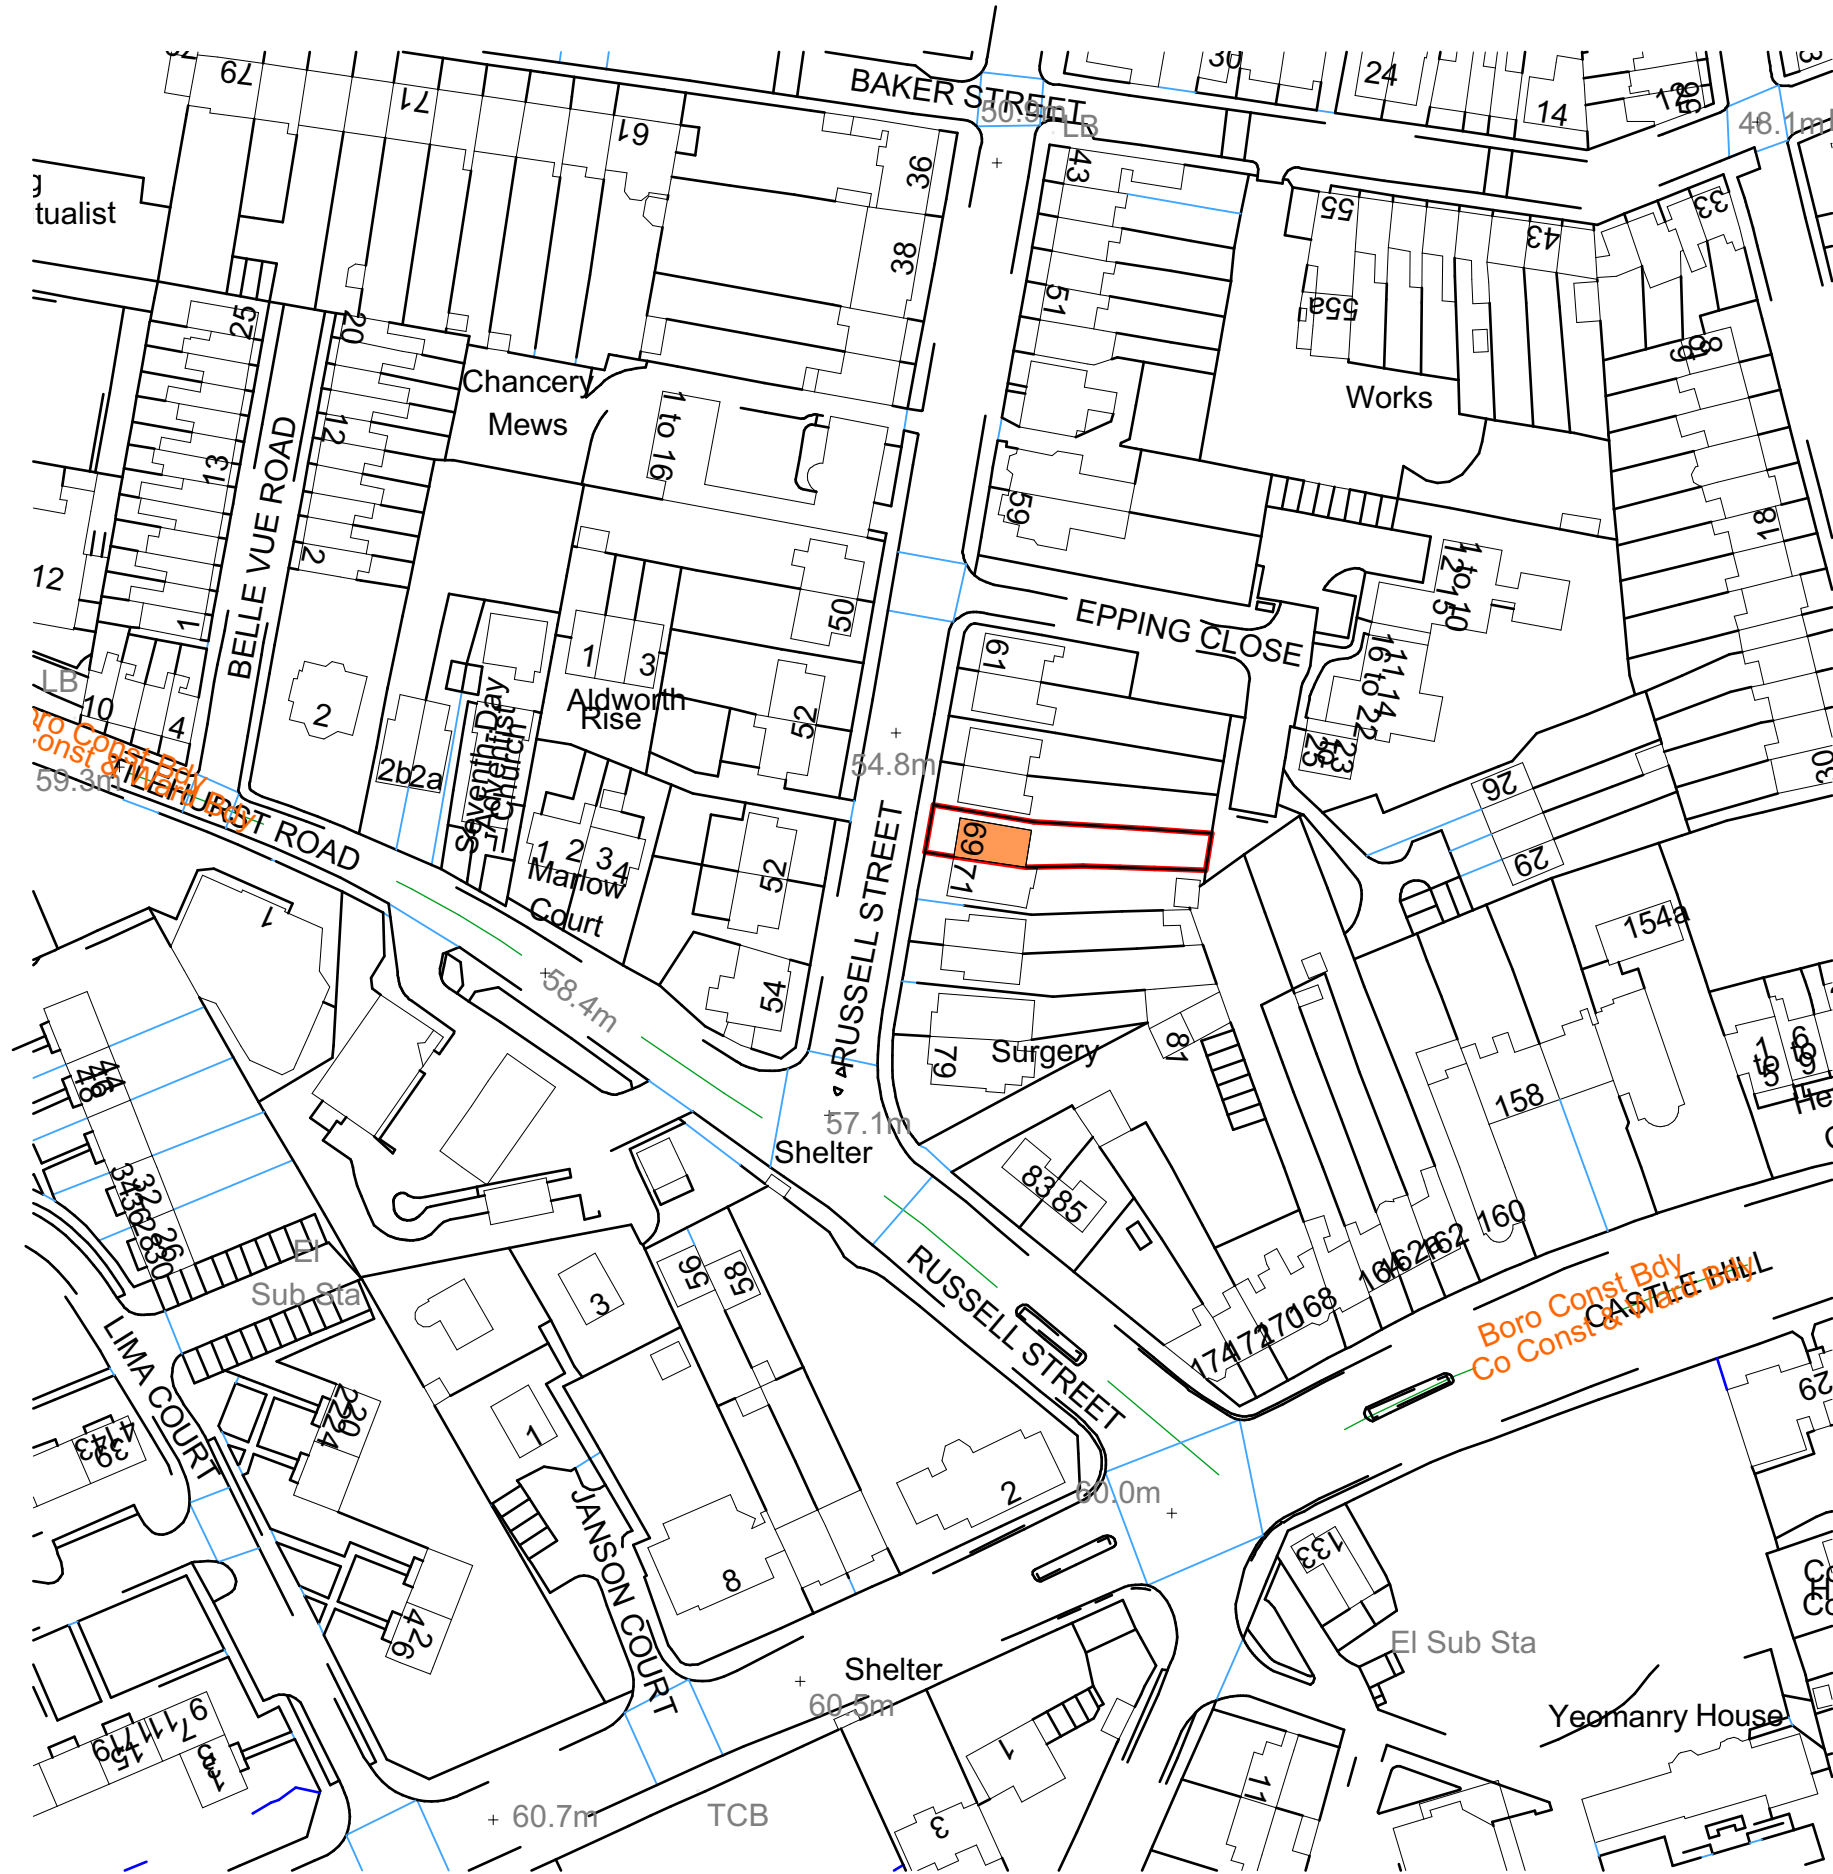


Site Location

1:1250



Proposed Site Layout

1:250

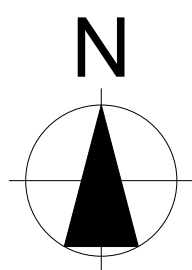

All Dims in millimeters unless otherwise stated.
Do not scale except for planning purposes.
If in doubt - Ask

This drawing is confidential and is the property of Keenan Project Designs Ltd.

© Copyright

Scale 1:1250

Scale 1:500

KEENAN
PROJECT
DESIGNS

KEENAN PROJECT DESIGNS

0800 233 5787

INFO@KEENANPROJECTDESIGNS.COM

WWW.KEENANPROJECTDESIGNS.COM

CLIENT:

Patricia Murtagh-Darling and Raphs Chananda

DATE:

26/05/2022

DRAWN BY:

Val Pelovski

PROJECT LEAD:

Amit Gupta

ADDRESS:

3 & 2 Russell Street, Reading, Berkshire,
RG17XG

DRAWING SHEET SIZE:

A1

DRAWING NUMBER:

1480 - 07

REVISION: B

08/06/2022

Val Pelovski