



THE BATHROOM SHOWROOM



MG
Signs

Reading

Signage Proposal

Hyperion Way
Rose Kiln Lane
Reading
RG2 0HG

Date: 18/03/2022

Drawn: SJB

Rev: #3

MG Signs Limited

Pondwood Close
Moulton Park
Northampton NN3 6RT

T: +44 (0) 1604 493226

E: sales@mgsigns.com

W: www.mgsigns.com

**Sign 1 -**


1 no. Internally illuminated flexible faced sign finished PMS 654 Blue
Cap Height = 340mm
HTU = 6200mm

**Sign 3 -**

1 no. fabricated aluminium sign with 30mm returns finished PMS 654 Blue with applied vinyl graphics.
Cap Height = 90mm
HTU = 2200mm

**Sign 6 -**

1 no. fabricated aluminium sign with 30mm returns finished PMS 654 Blue with applied vinyl graphics.
Cap Height = 90mm
HTU = 2200mm

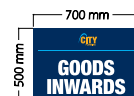**Sign 8 -**


1 no. flat 3mm aluminium sign finished PMS 654 Blue with applied vinyl graphics.
Cap Height = 100mm
HTU = 2400mm

**Sign 2 -**

1 no. Internally illuminated flexible faced signs finished PMS 654 Blue
Cap Height = 190mm
HTU = 6200mm

**Sign 7 -**

1 no. fabricated aluminium sign with 30mm returns finished PMS 654 Blue with applied vinyl graphics.
Cap Height = 50mm
HTU = 1300mm

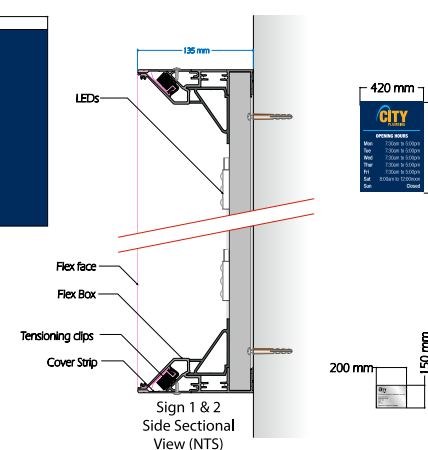**Sign 4 -**


1 no. fabricated aluminium sign with 30mm returns finished PMS 654 Blue with applied vinyl graphics.
Cap Height = 75mm
HTU = 1300mm
(OPENING TIMES TBC)

Sign 5 -

1 no. Digitally printed and satin laminated graphic applied to 3mm anodised aluminium.
Cap Height = 20mm
HTU = 800mm

SCALE 1:50 @ A4



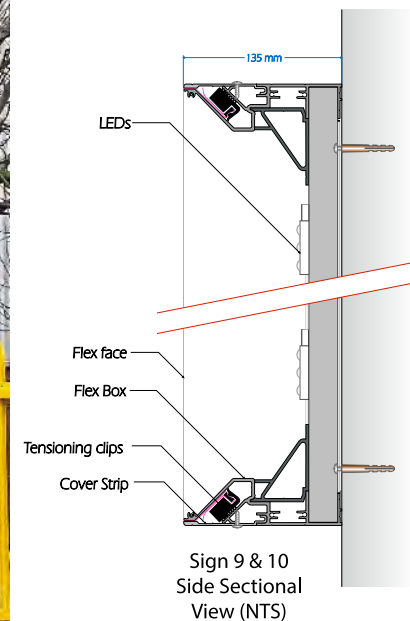


Sign 9 -
1no. Non illuminated flex face sign, box finished PMS 654 Blue, with digitally printed skin.
Cap Height = 340mm
HTU = 4400mm




Sign 10 -
1no. Non illuminated flex face sign, box finished PMS 654 Blue, with digitally printed skin.
Cap Height = 190mm
HTU = 4400mm

SCALE 1:50 @ A4



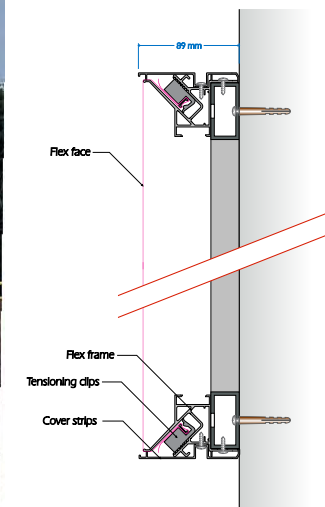

Sign 11 & 12
Side Sectional
View (NTS)

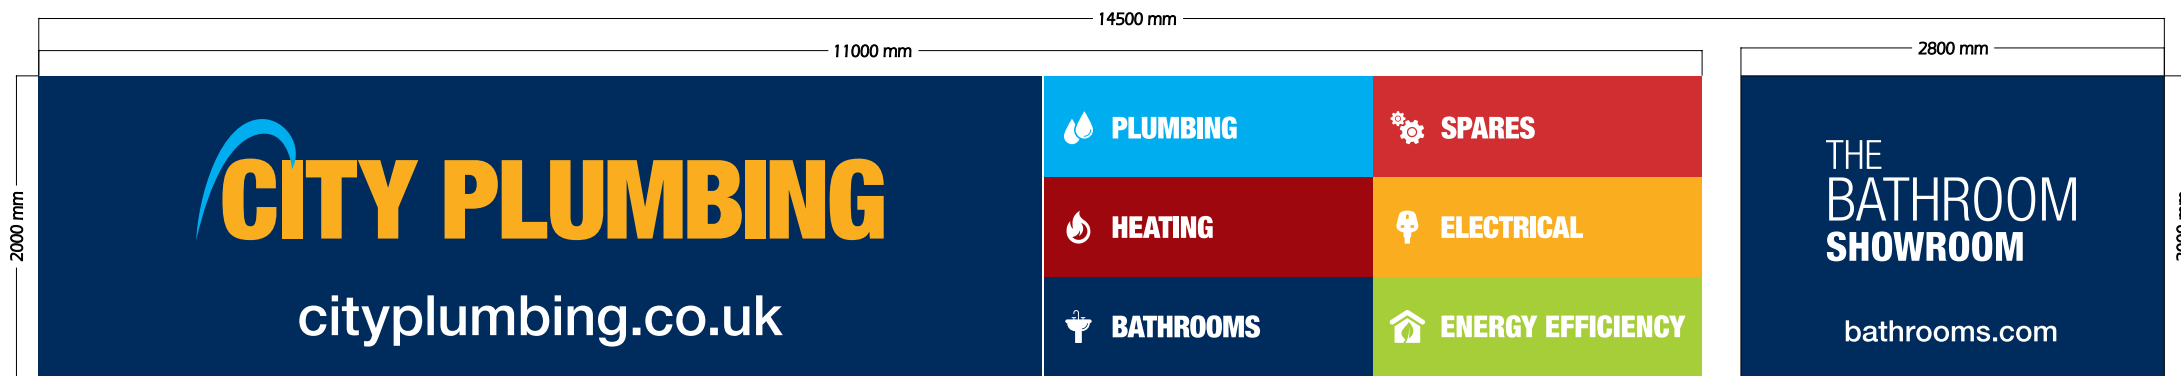

Sign 11 -

1no. Non illuminated flexible faced sign finished PMS 654 Blue.

Cap Height = 520mm

HTU = 4000mm

Sign 12 -

1no. Non illuminated flexible faced signs

finished PMS 654 Blue.

Cap Height = 290mm

HTU = 4000mm

SCALE 1:50 @ A4



MG SIGNS

Customer: City Plumbing Supplies

Rep: DN

Date: 18/03/2022

Job no: 26806

Directory: City Plumbing Supplies

File Name: Reading - J26806

Designer: SJB

Rev: #3

Rev 1:

Rev 1:

Rev 1:



Sign 13 & 14 -

2no. Digitally printed vinyls to cover unit areas on existing signs.

Cap Height = 150mm

HTU = 800mm

SCALE 1:10 @ A4



MG SIGNS

Customer: City Plumbing Supplies

Rep: DN

Date: 18/03/2022

Job no: 26806

Directory: City Plumbing Supplies

File Name: Reading - J26806

Designer: SJB

Rev: #3

Rev 1:

Rev 1:

Rev 1: