

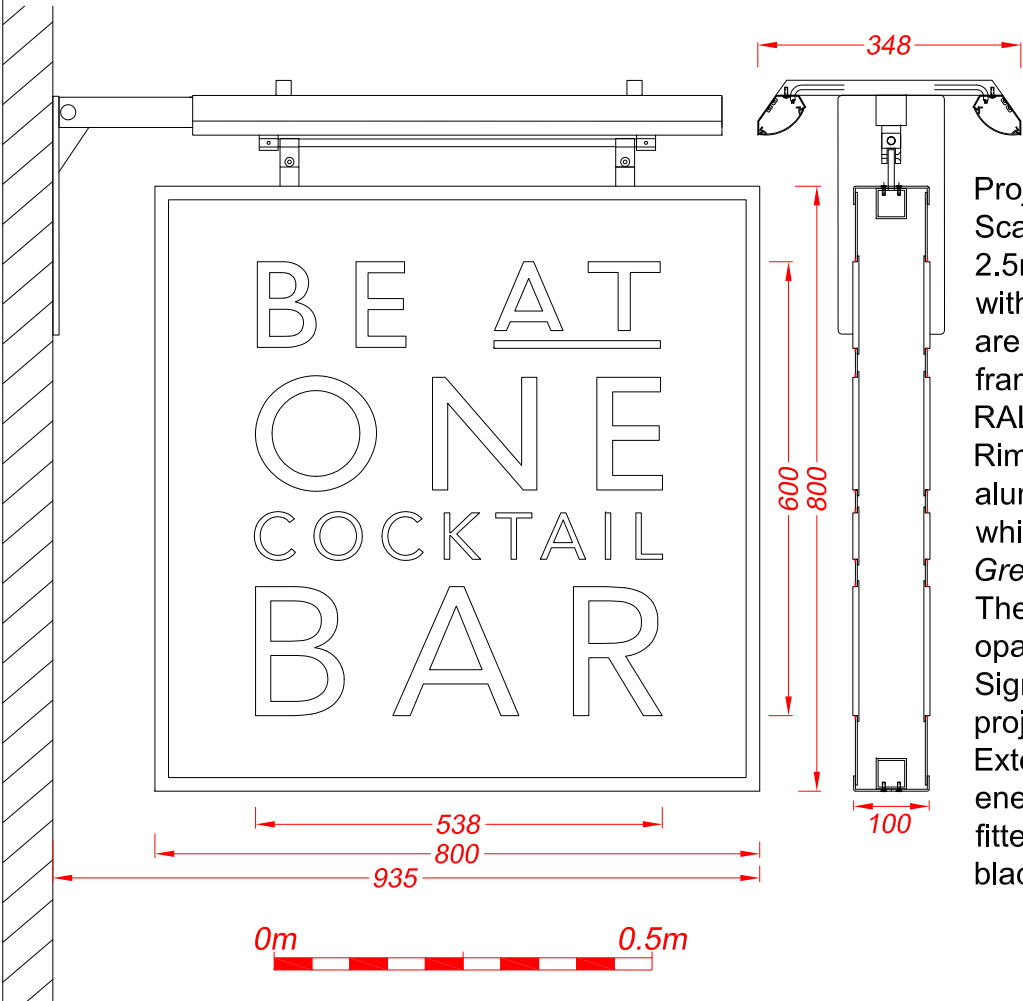
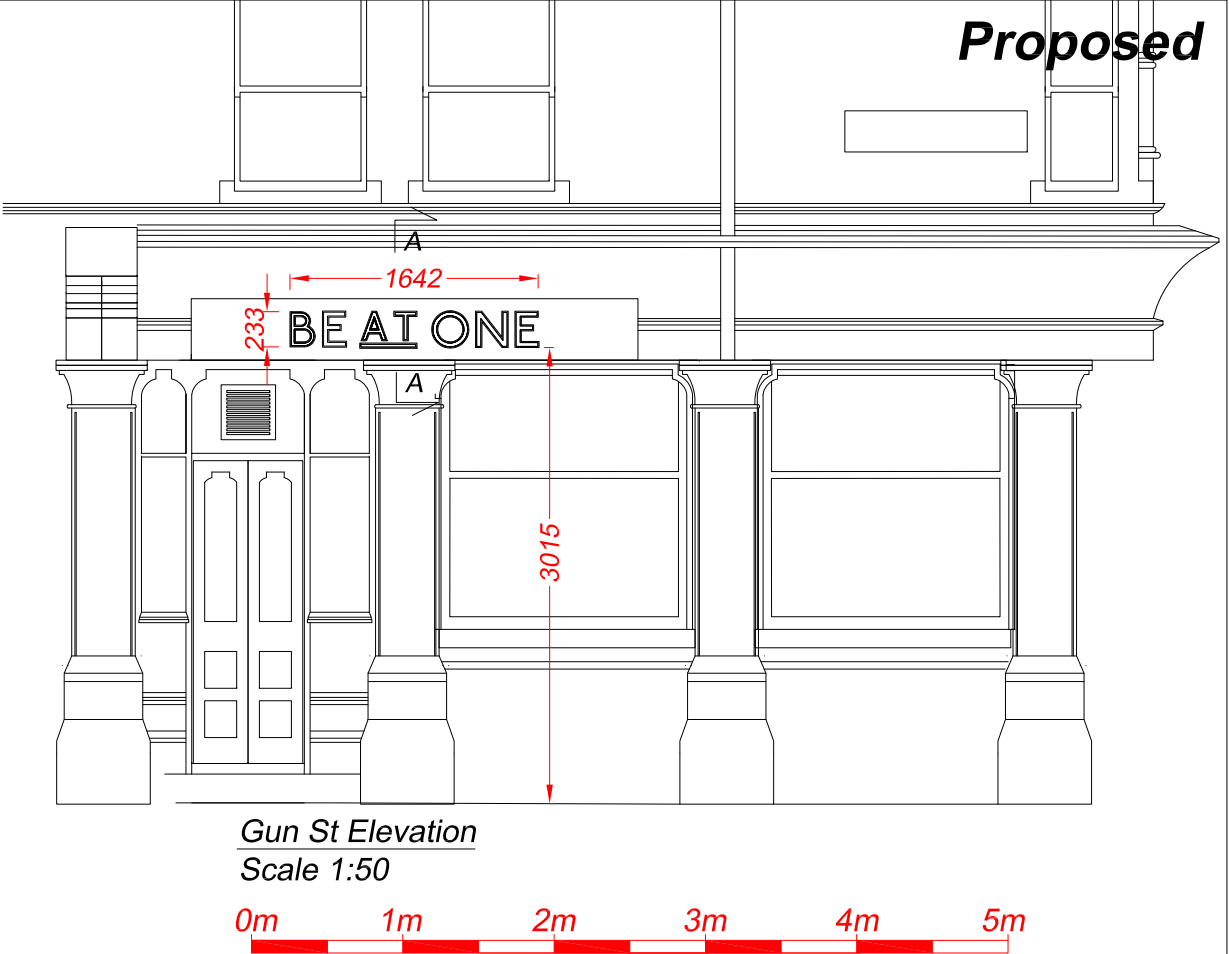


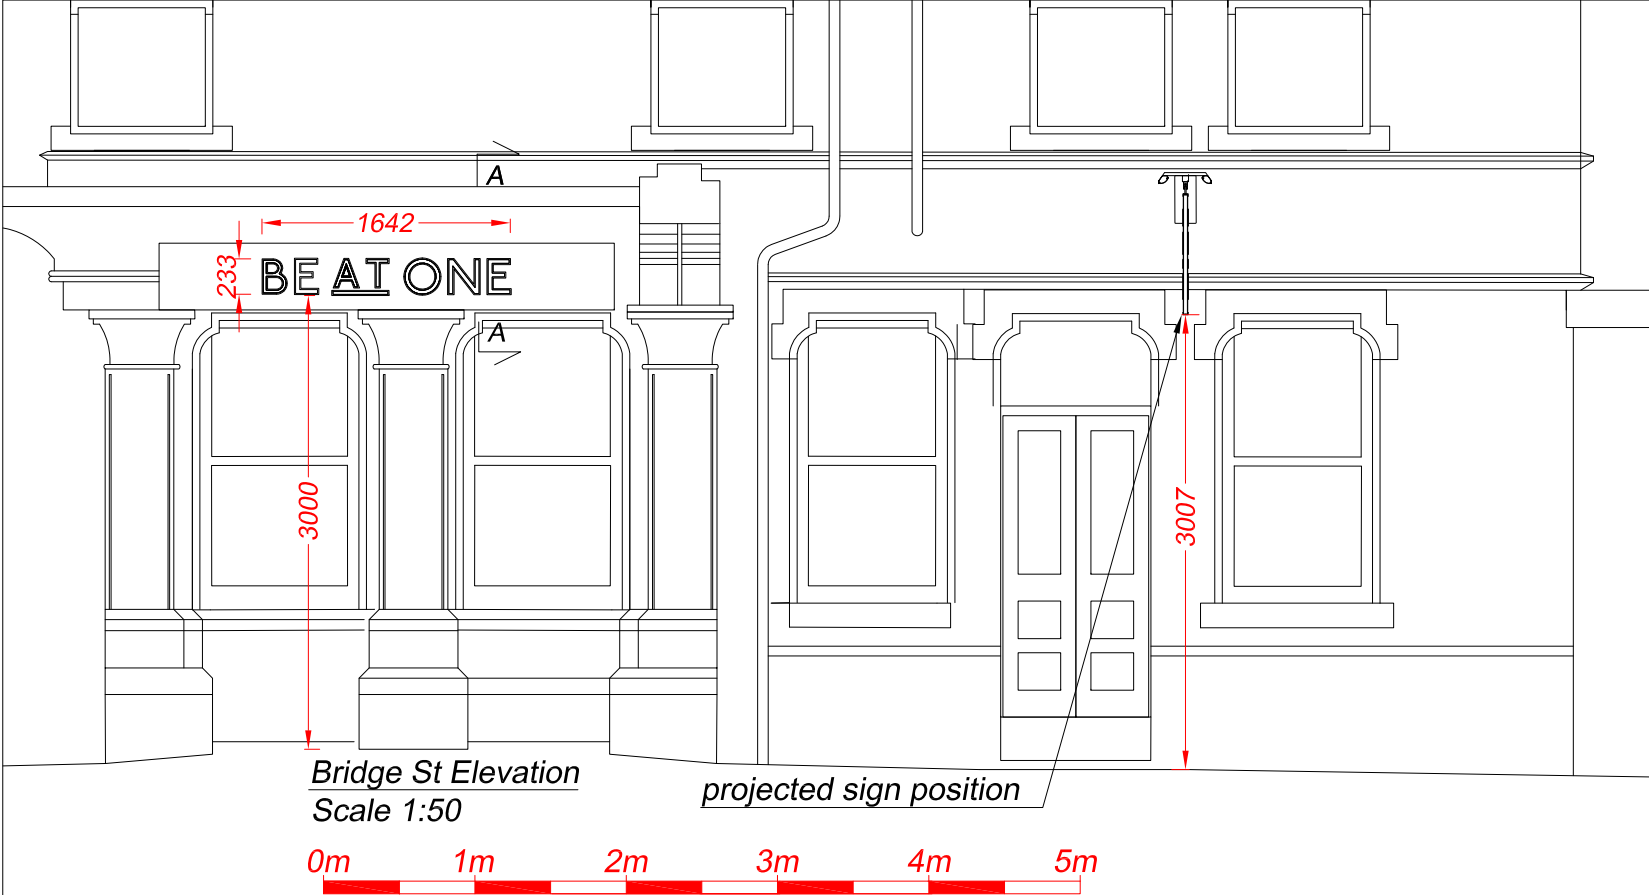


Projected sign - 1 off
Scale 1:10
2.5mm aluminium panels with front rims and returns are fixed over a steel inner frame and are finished gold RAL 1036. Rims hold flat 2.5mm aluminium face panels which are finished *Little Greene* Basalt 221. The panel faces have 5mm opal acrylic letters. Sign hung from a black steel projecting arm. Externally illuminated by low energy cool white LEDs fitted within the existing black steel troughs.

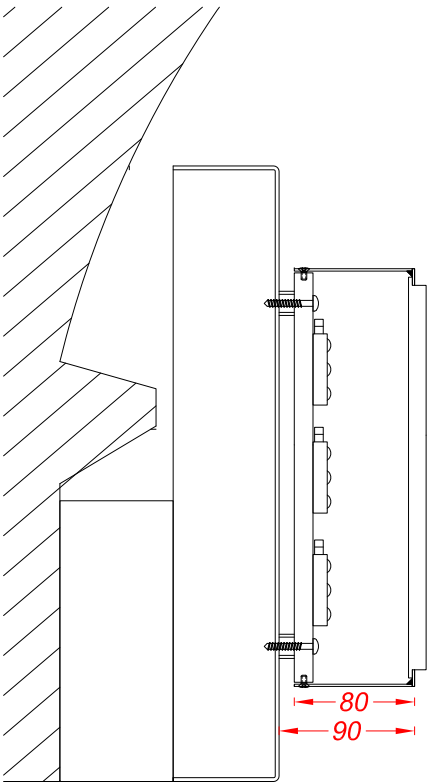

Section A-A through the text
Scale 1:5
Folded and welded 2.5mm aluminium fascia panels are finished *Little Greene* Basalt 221.

Built-up letters have 1.2mm descaled stainless steel rims with soldered returns which are finished gold RAL1036. Rims hold push through 8mm opal acrylic faces. The backs are 10mm opal acrylic which are screw fixed on spacers to the fascia. Fitted with low energy cool white LEDs for face and halo illumination.

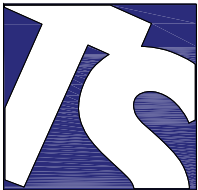

Technical Signs
Floor 1 - Unit 3
Hille Business Centre
132 St Albans Road
Watford, Herts, WD24 4AE
Tel: 01923 811999
Fax: 01923 811998
E-mail: Info@technicalsigns.co.uk

Client Be at One		
Address/Job details		
1 Gun St Reading RG1 2JR		
Proposed Signs		
Job No		
Drawn by DN	Date 20/08/22	
Scale As specified (A3)	Drawing No 596263-2	Rev