


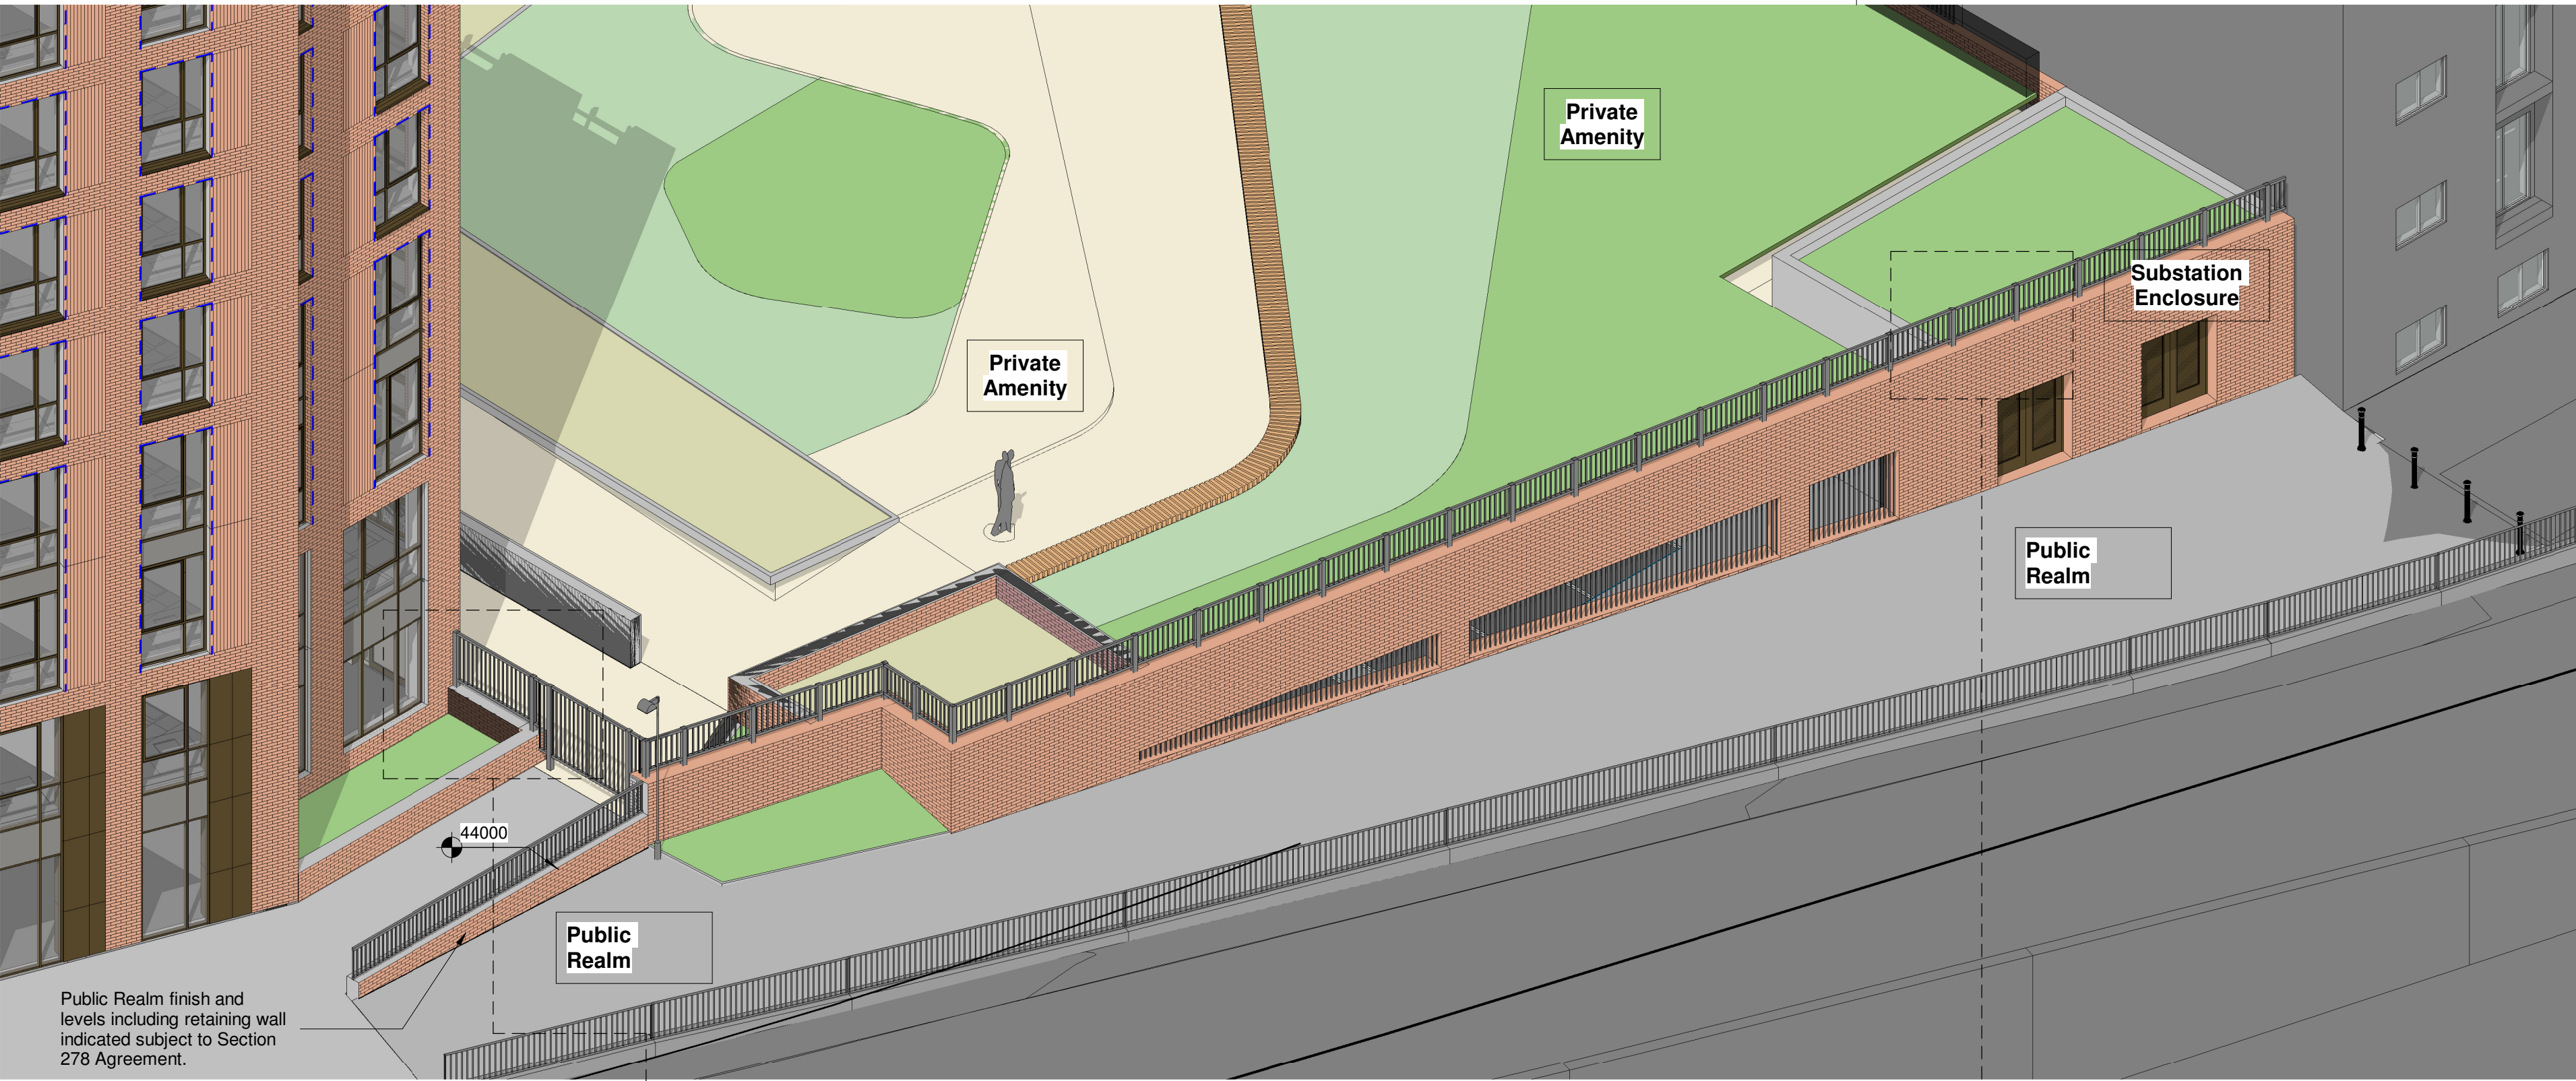


0500 - Block B Amenity Perimeter Railing - In Context of Buildings




0500 - Block B Perimeter Railing - Enlarged View 1

Rectangular Steel Hollow Section Post
Colour to match "Panelised Grey Metal Cladding"
Exact size to be confirmed by specialist engineer.
Size indicated notionally at 100mmx100mm


Railing System; Item BT5 as per landscape architect DAS.
Colour to match "Panelised Grey Metal Cladding"
Exact size to be confirmed by specialist engineer

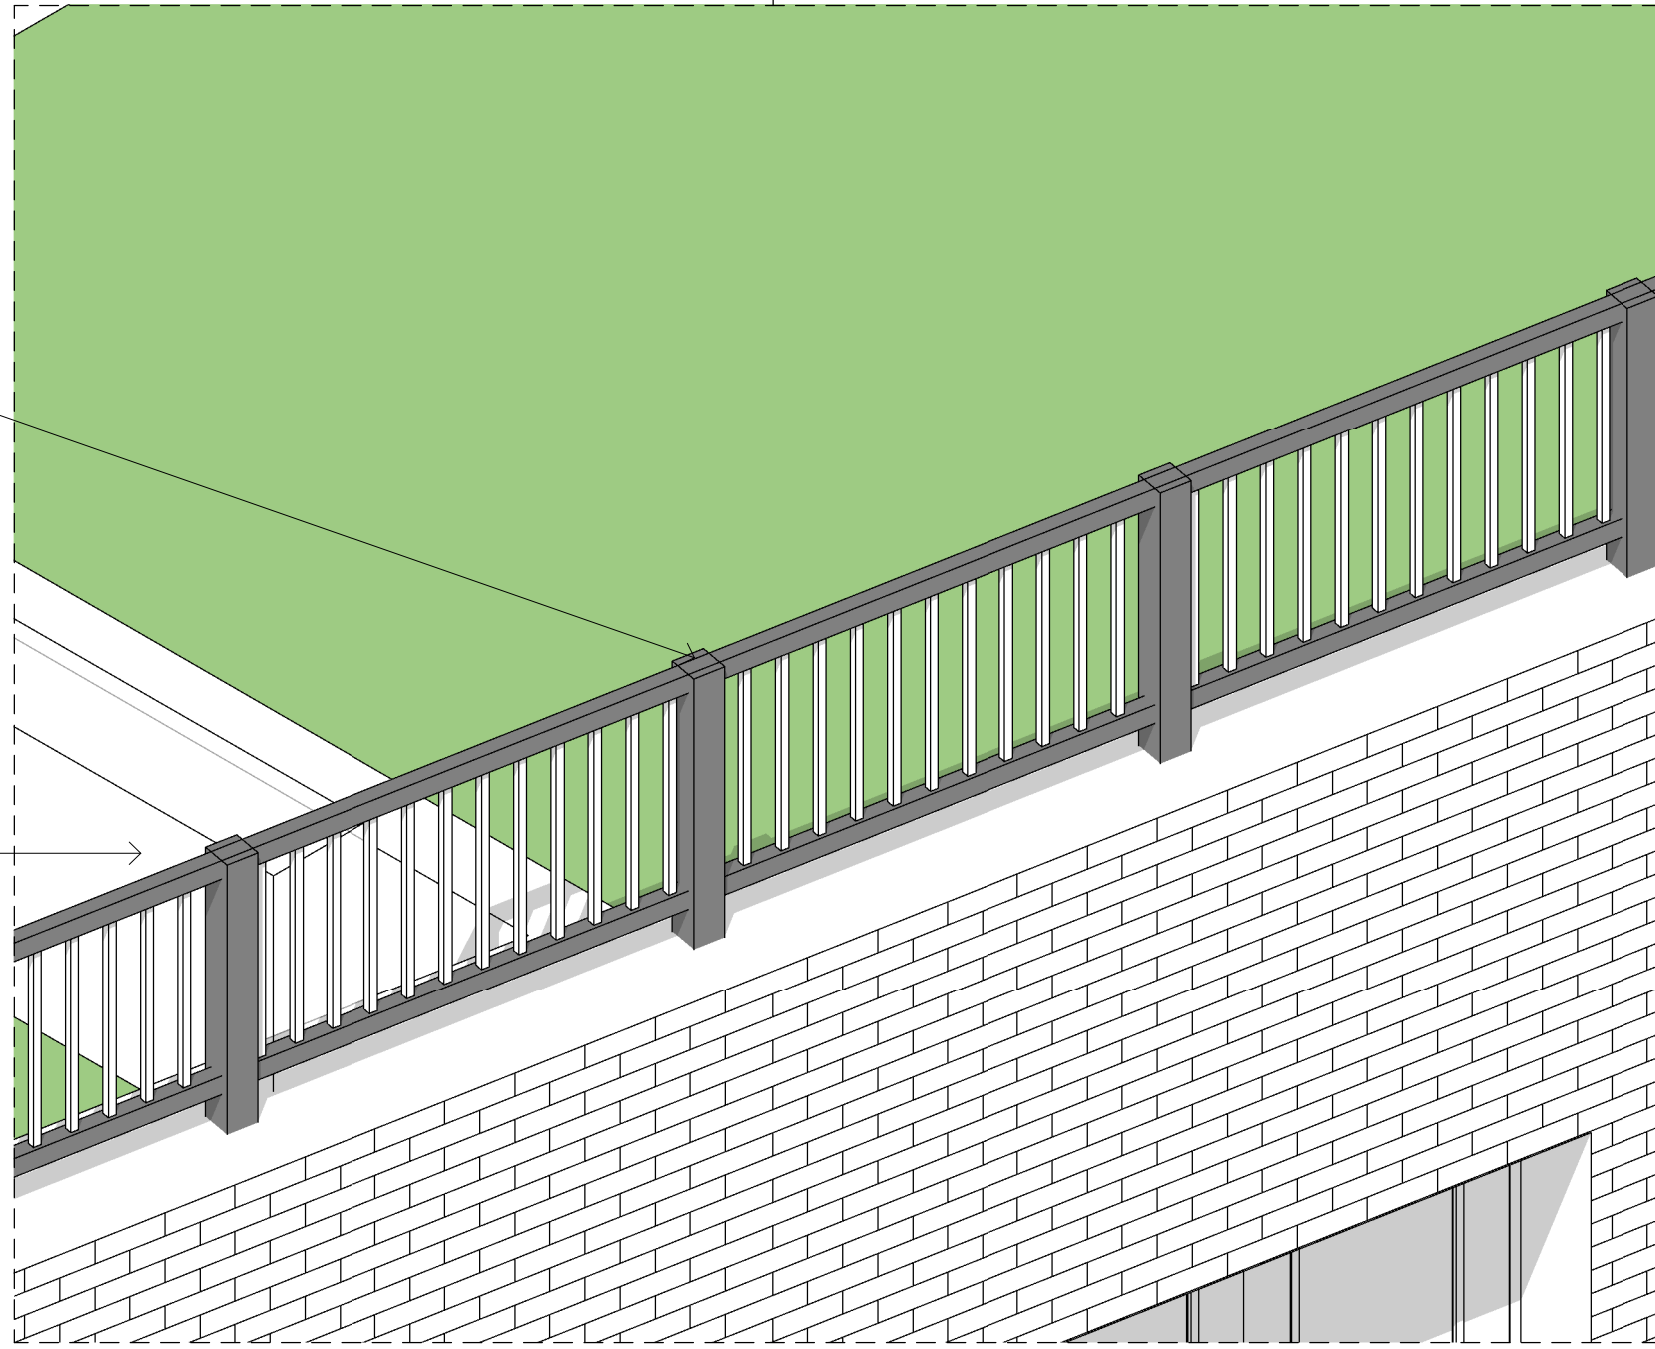

0500 - Block B Perimeter Railing - Enlarged View 2

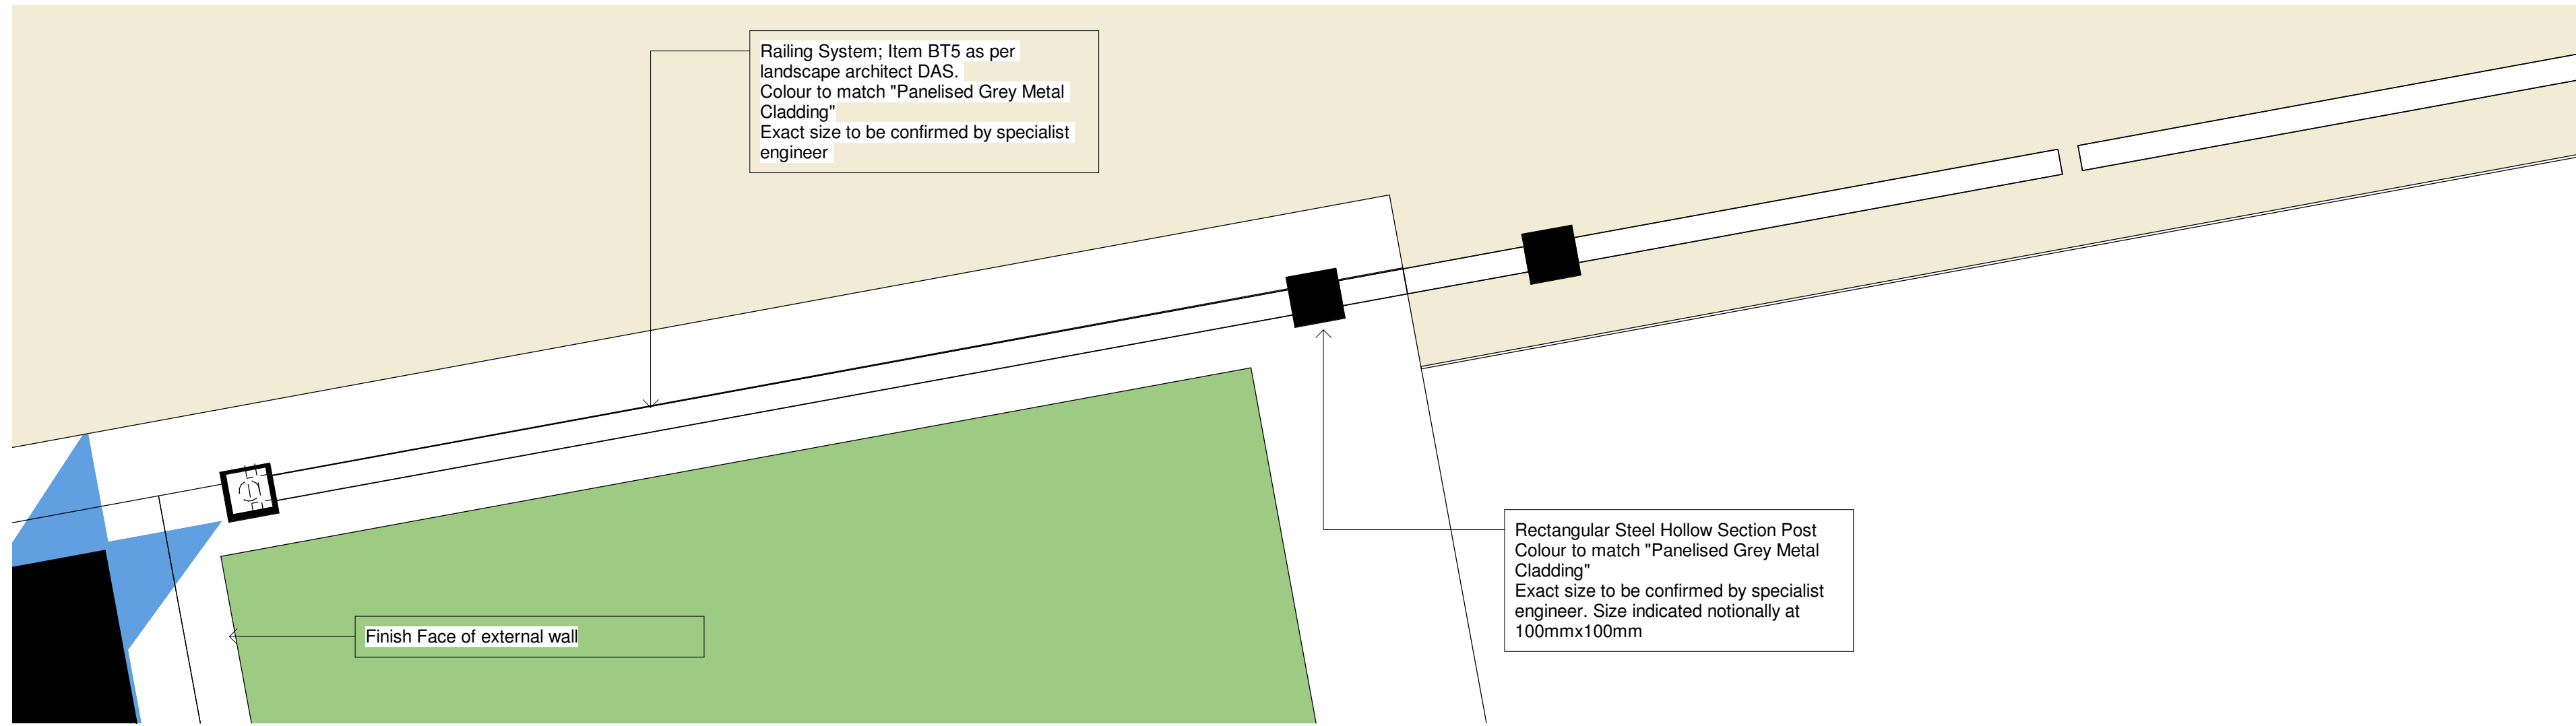

0500 - Block B Amenity Perimeter Railing - GA Plan - Callout 1

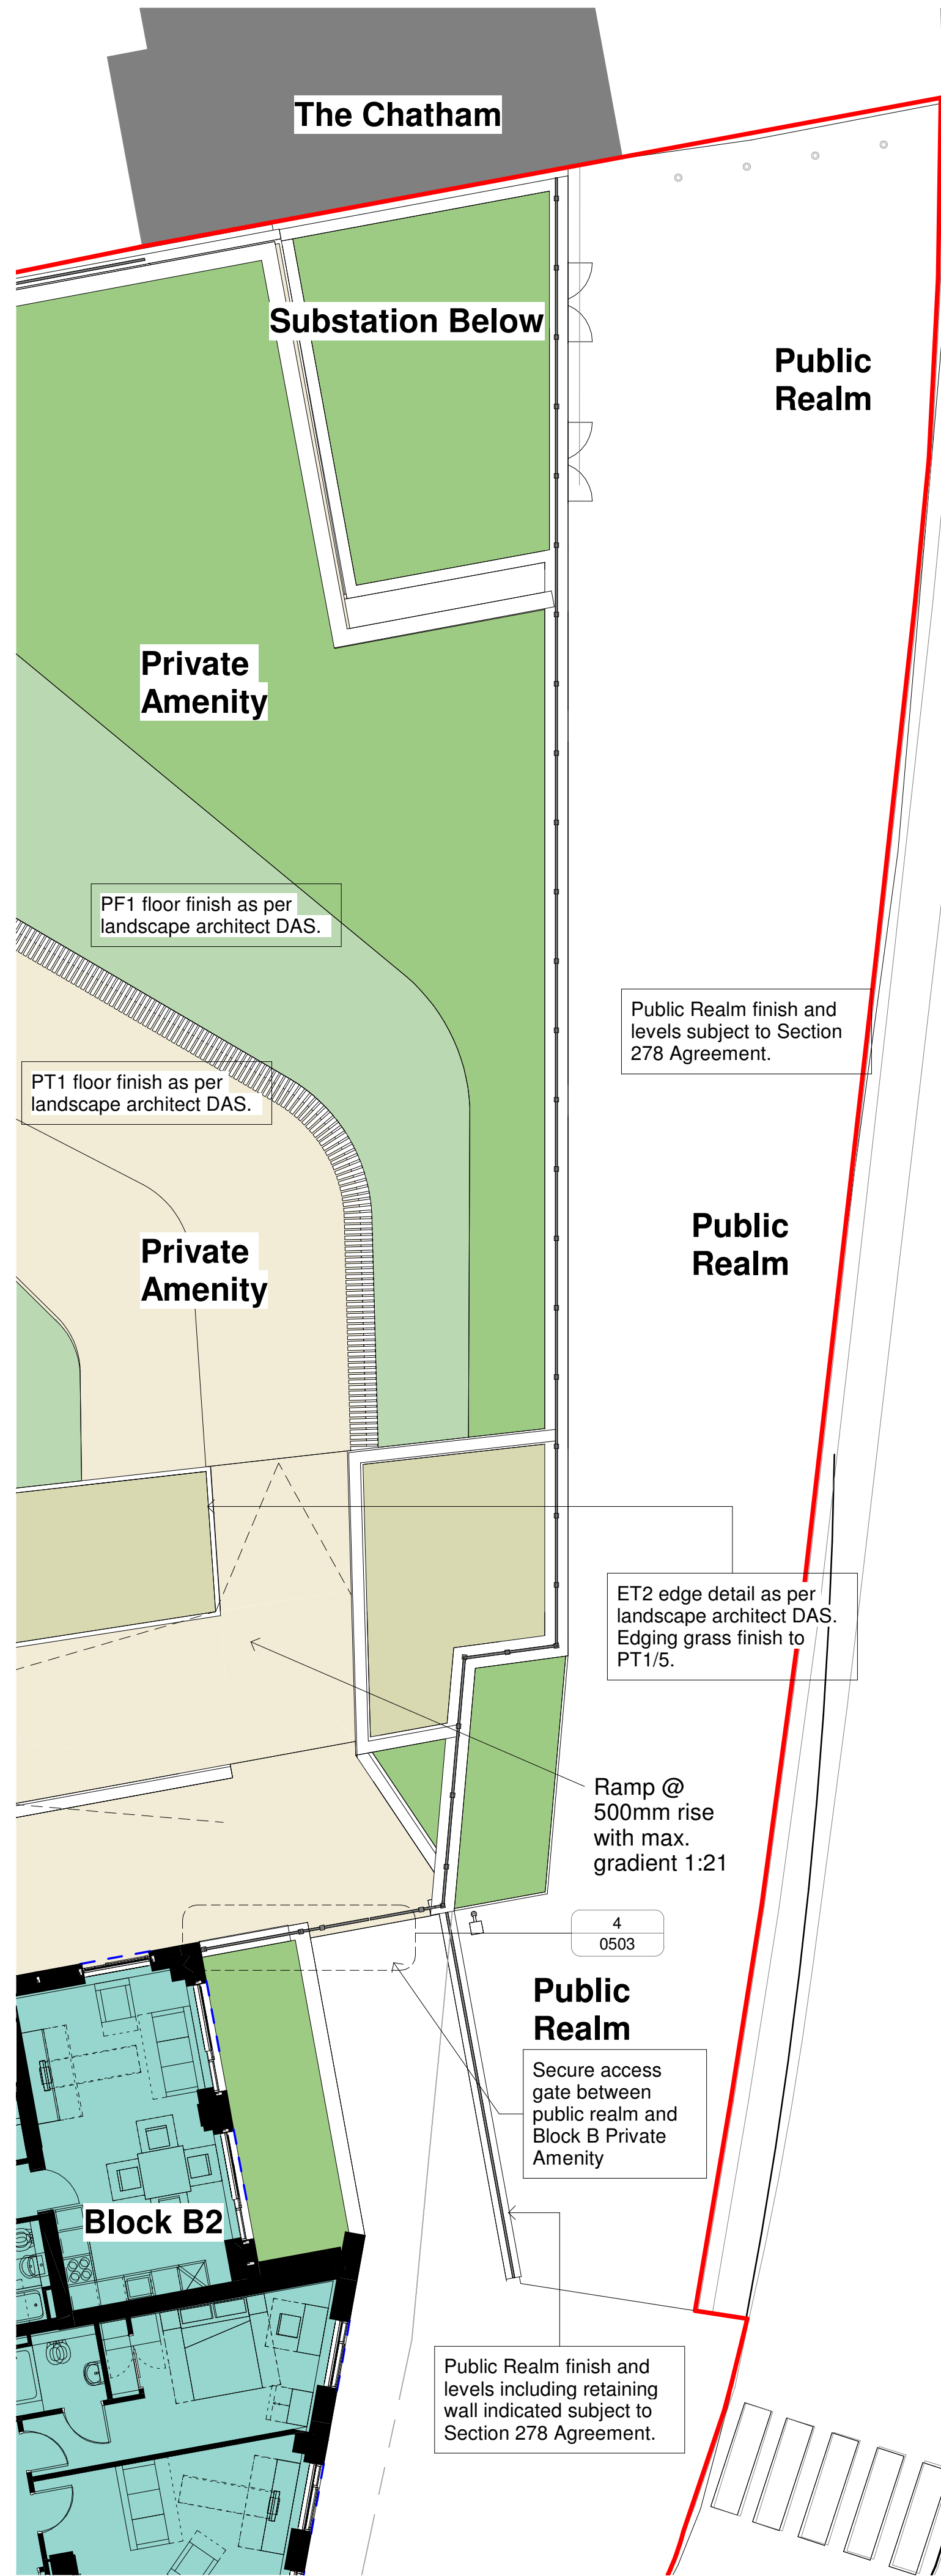

0500 - Block B Amenity Perimeter Railing - GA Plan

Notes
This drawing may be scaled for the purposes of Planning Applications, Land Registry and for Legal plans where the scale bar is used, and where it verifies that the drawing is an original or an accurate copy. It may not be scaled for construction purposes.
Always refer to figured dimensions. All dimensions are to be checked on site. Discrepancies and/or ambiguities between this drawing and information given elsewhere must be reported immediately to this office for clarification before proceeding. All drawings are to be read in conjunction with the specification and all works to be carried out in accordance with latest British Standards / Codes of Practice.

The drawings on this page demonstrate the design intent for the Perimeter Railing design (indicated as BT5 in the Landscape Architect's proposal, further specific details refer to page 57 of the Landscape Architect's Landscape Principles Document). The railing shown in these drawings identify the railing of Block B Private Amenity space. This design intent is subject to further design development by a specialist engineer.

D	21/01/22	JAP	NMA 2022 - Blocks B1/B2 Updates	JC
C	25/07/17	DB	Proposal now indicating the retained railing and vehicular kerb set adjacent to footpath. In addition removable bollards shown in drawings	JC
B	22/06/17	DB	Revised elevations and massing following comments from RBC	JC
A	30/05/17	JC	Minor amendments based on comments from D-SE panel review	MAS
Rev	Date	Init	Notes	Chkd

Client

Drawing Originator

AWW inspired environments
London - 7 Birch Lane, London, EC3N 9BW 020 7160 6000
Bristol - Rivergate House, Bristol, BS1 4LS 0117 923 2535
Plymouth - East Quay House, Plymouth, PL4 0HN 01752 261 282
RIBA Chartered Practice www.aww-uk.com

Project Title
Weldale Street, Reading
Site Coordinated

Drawing Title
Block B Courtyard Perimeter Railing - Design Intent Study

Scale	Sheet	Drawn	Checked	Date
As indicated	A1	DB	JC	10/05/17
Status	Project No.			
PLANNING	3622			
Drawing Reference	Drawing No.	Revision		
	0503	D		