


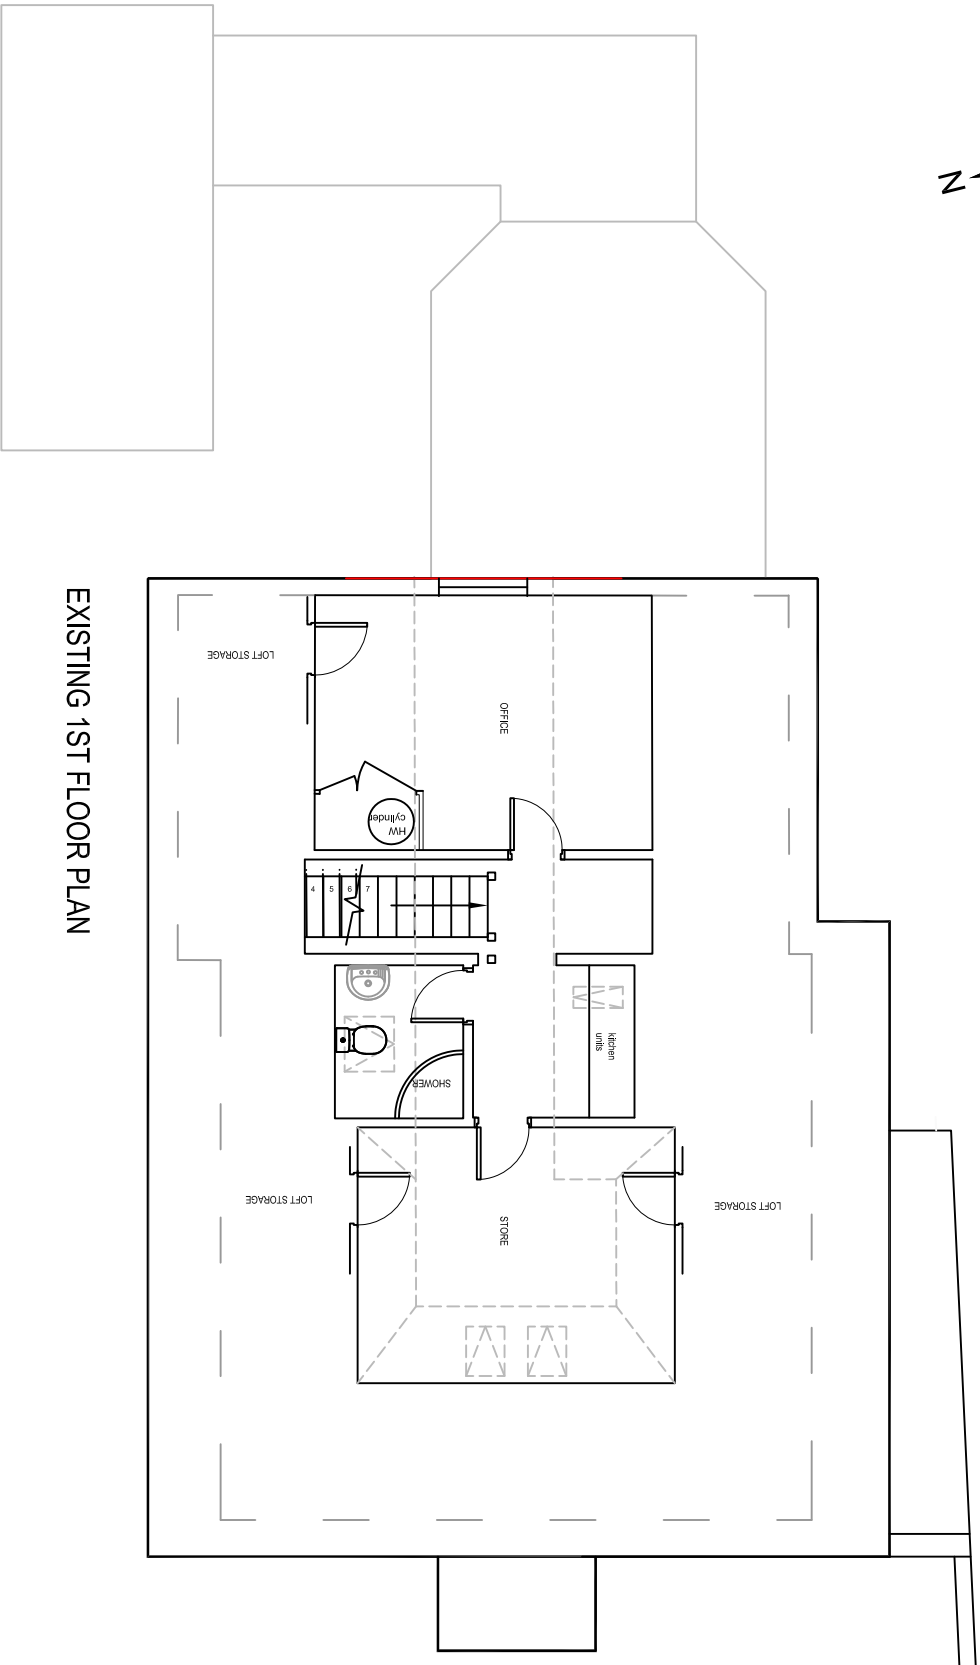

PROPOSED DRAWING

PROJECT ADDRESS

RG315DP

EXISTING PLAN

DESIGNER-SIGNED OFF BY	DATE	CAD MANAGER-SIGNED OFF BY	DATE
DESIGNER / DRAWN BY SCALE AMENDED DATE			
CJP	11:100 @ A3	5.5.22	
Project No.	Building	Floor	Detail Revision
002			elev 0