



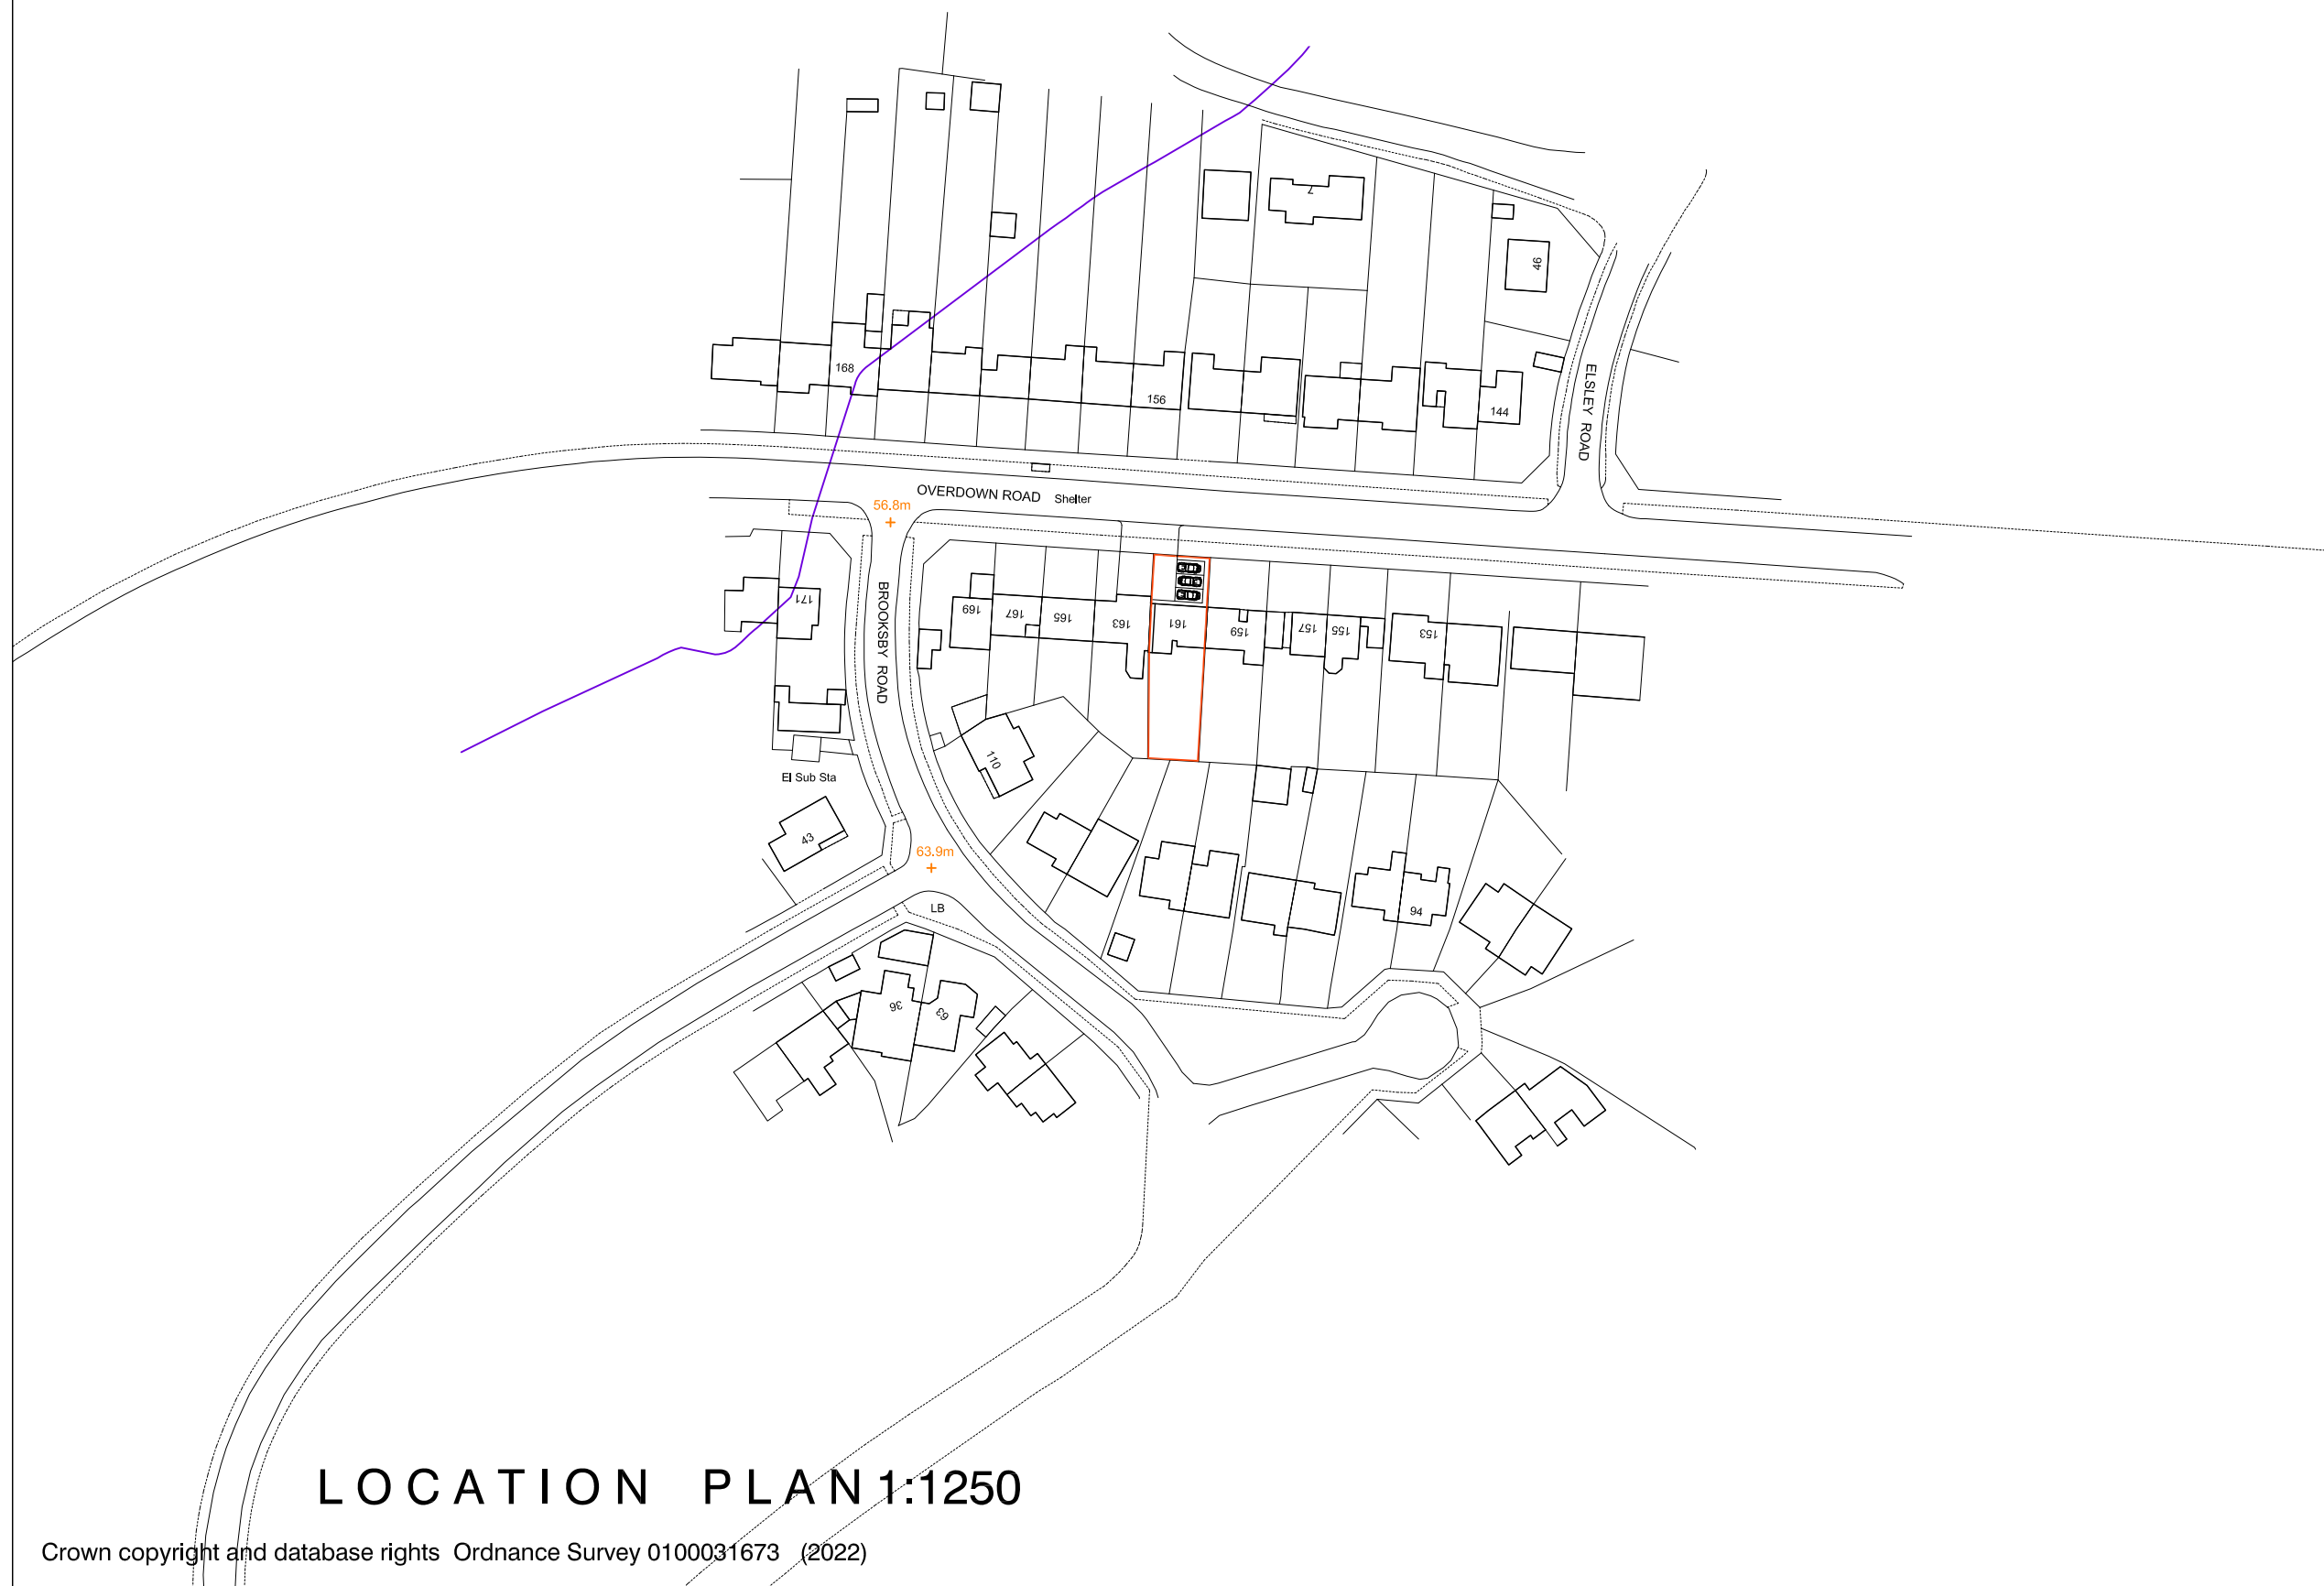


LOCATION PLAN 1:1250

Crown copyright and database rights Ordnance Survey 0100031673 (2022)

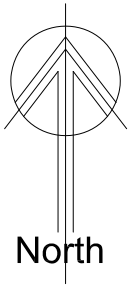

RAMMURTI DESIGN LTD
ARCHITECTURAL & PLANNING SERVICES
268 TILEHURST ROAD, READING RG30 2NE
TEL/FAX:01189510628 MOB:07799883574

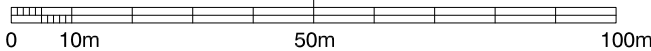

Proposed ground floor single storey rear extension and conversion of garage to habitable use at existing dwelling at 161, Overdown Road, Tilehurst RG31 6NR

Mr. SUKDEV DHALIWAL

SITE LOCATION PLAN

Scale: 1/1250

Date: March 2022

ODR161:002 Rev -