


GROUND FLOOR

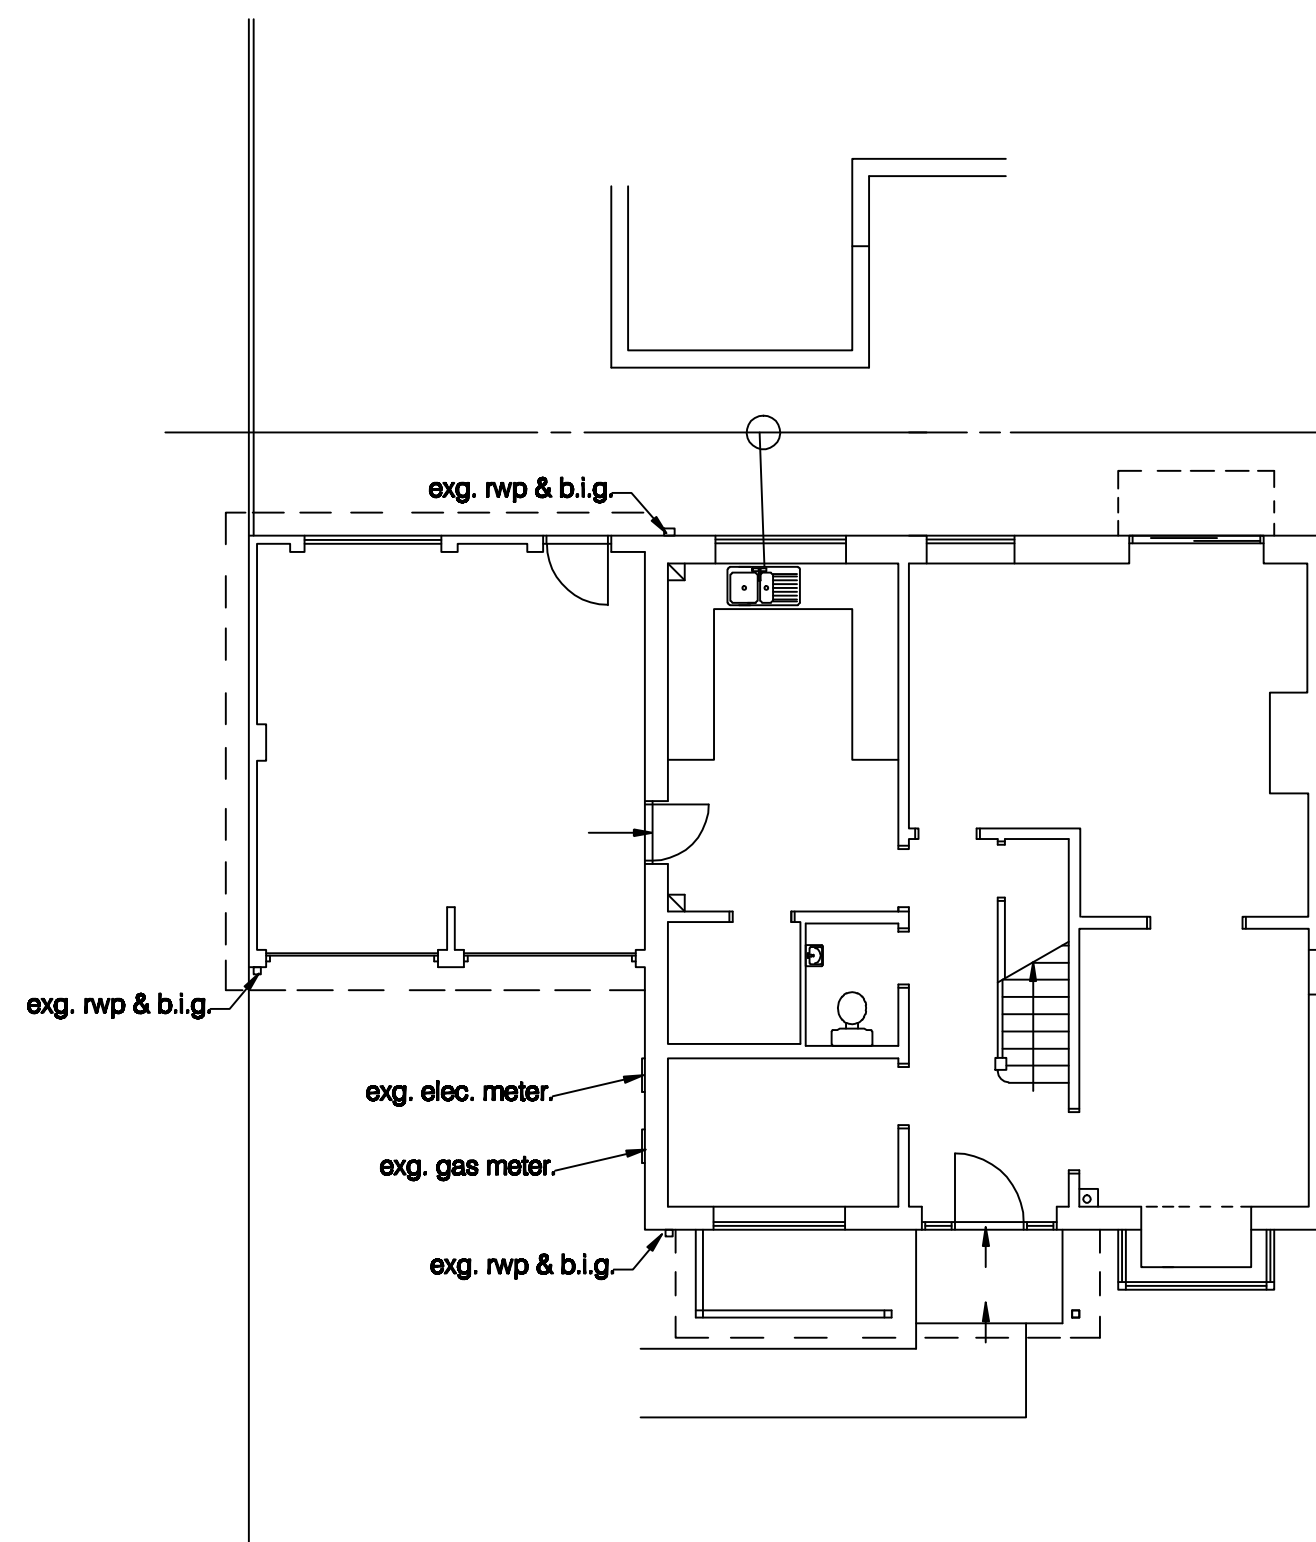

project

7 Winterberry Way
Caversham, Reading, Berkshire

for
title

Ms J Patrick
1:100 Plans and Elevations as Existing

Drawing no:


1342 / 1 /

M D Howlett
architectural consultant


11 Prospect Street, Caversham, Reading
Berkshire RG4 8JB; Tel: (0118) 947 7117
Email: pmaarc@globalnet.co.uk

Date: April 2022

0 1 2 metres (1:100 on A2)

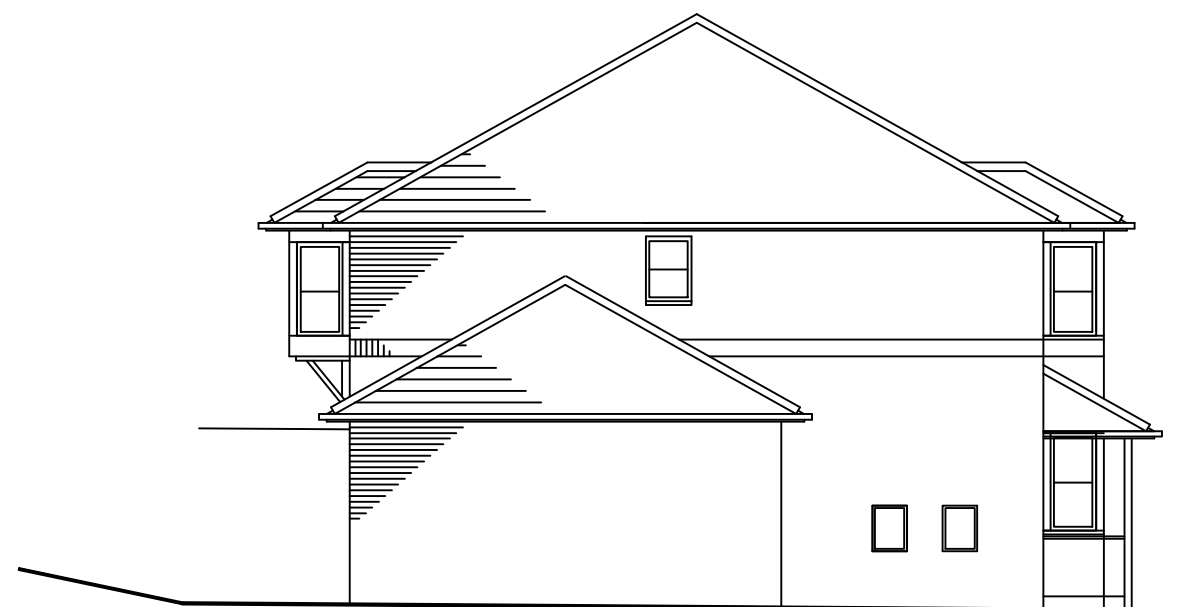

SIDE

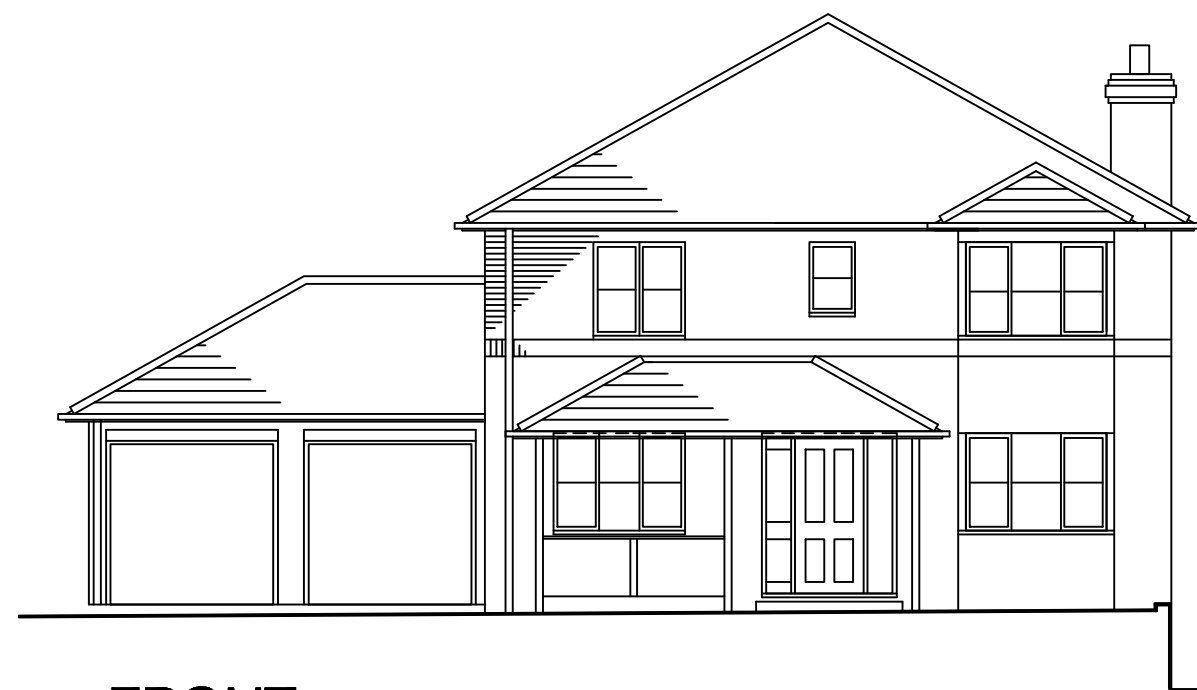

FRONT



REAR