


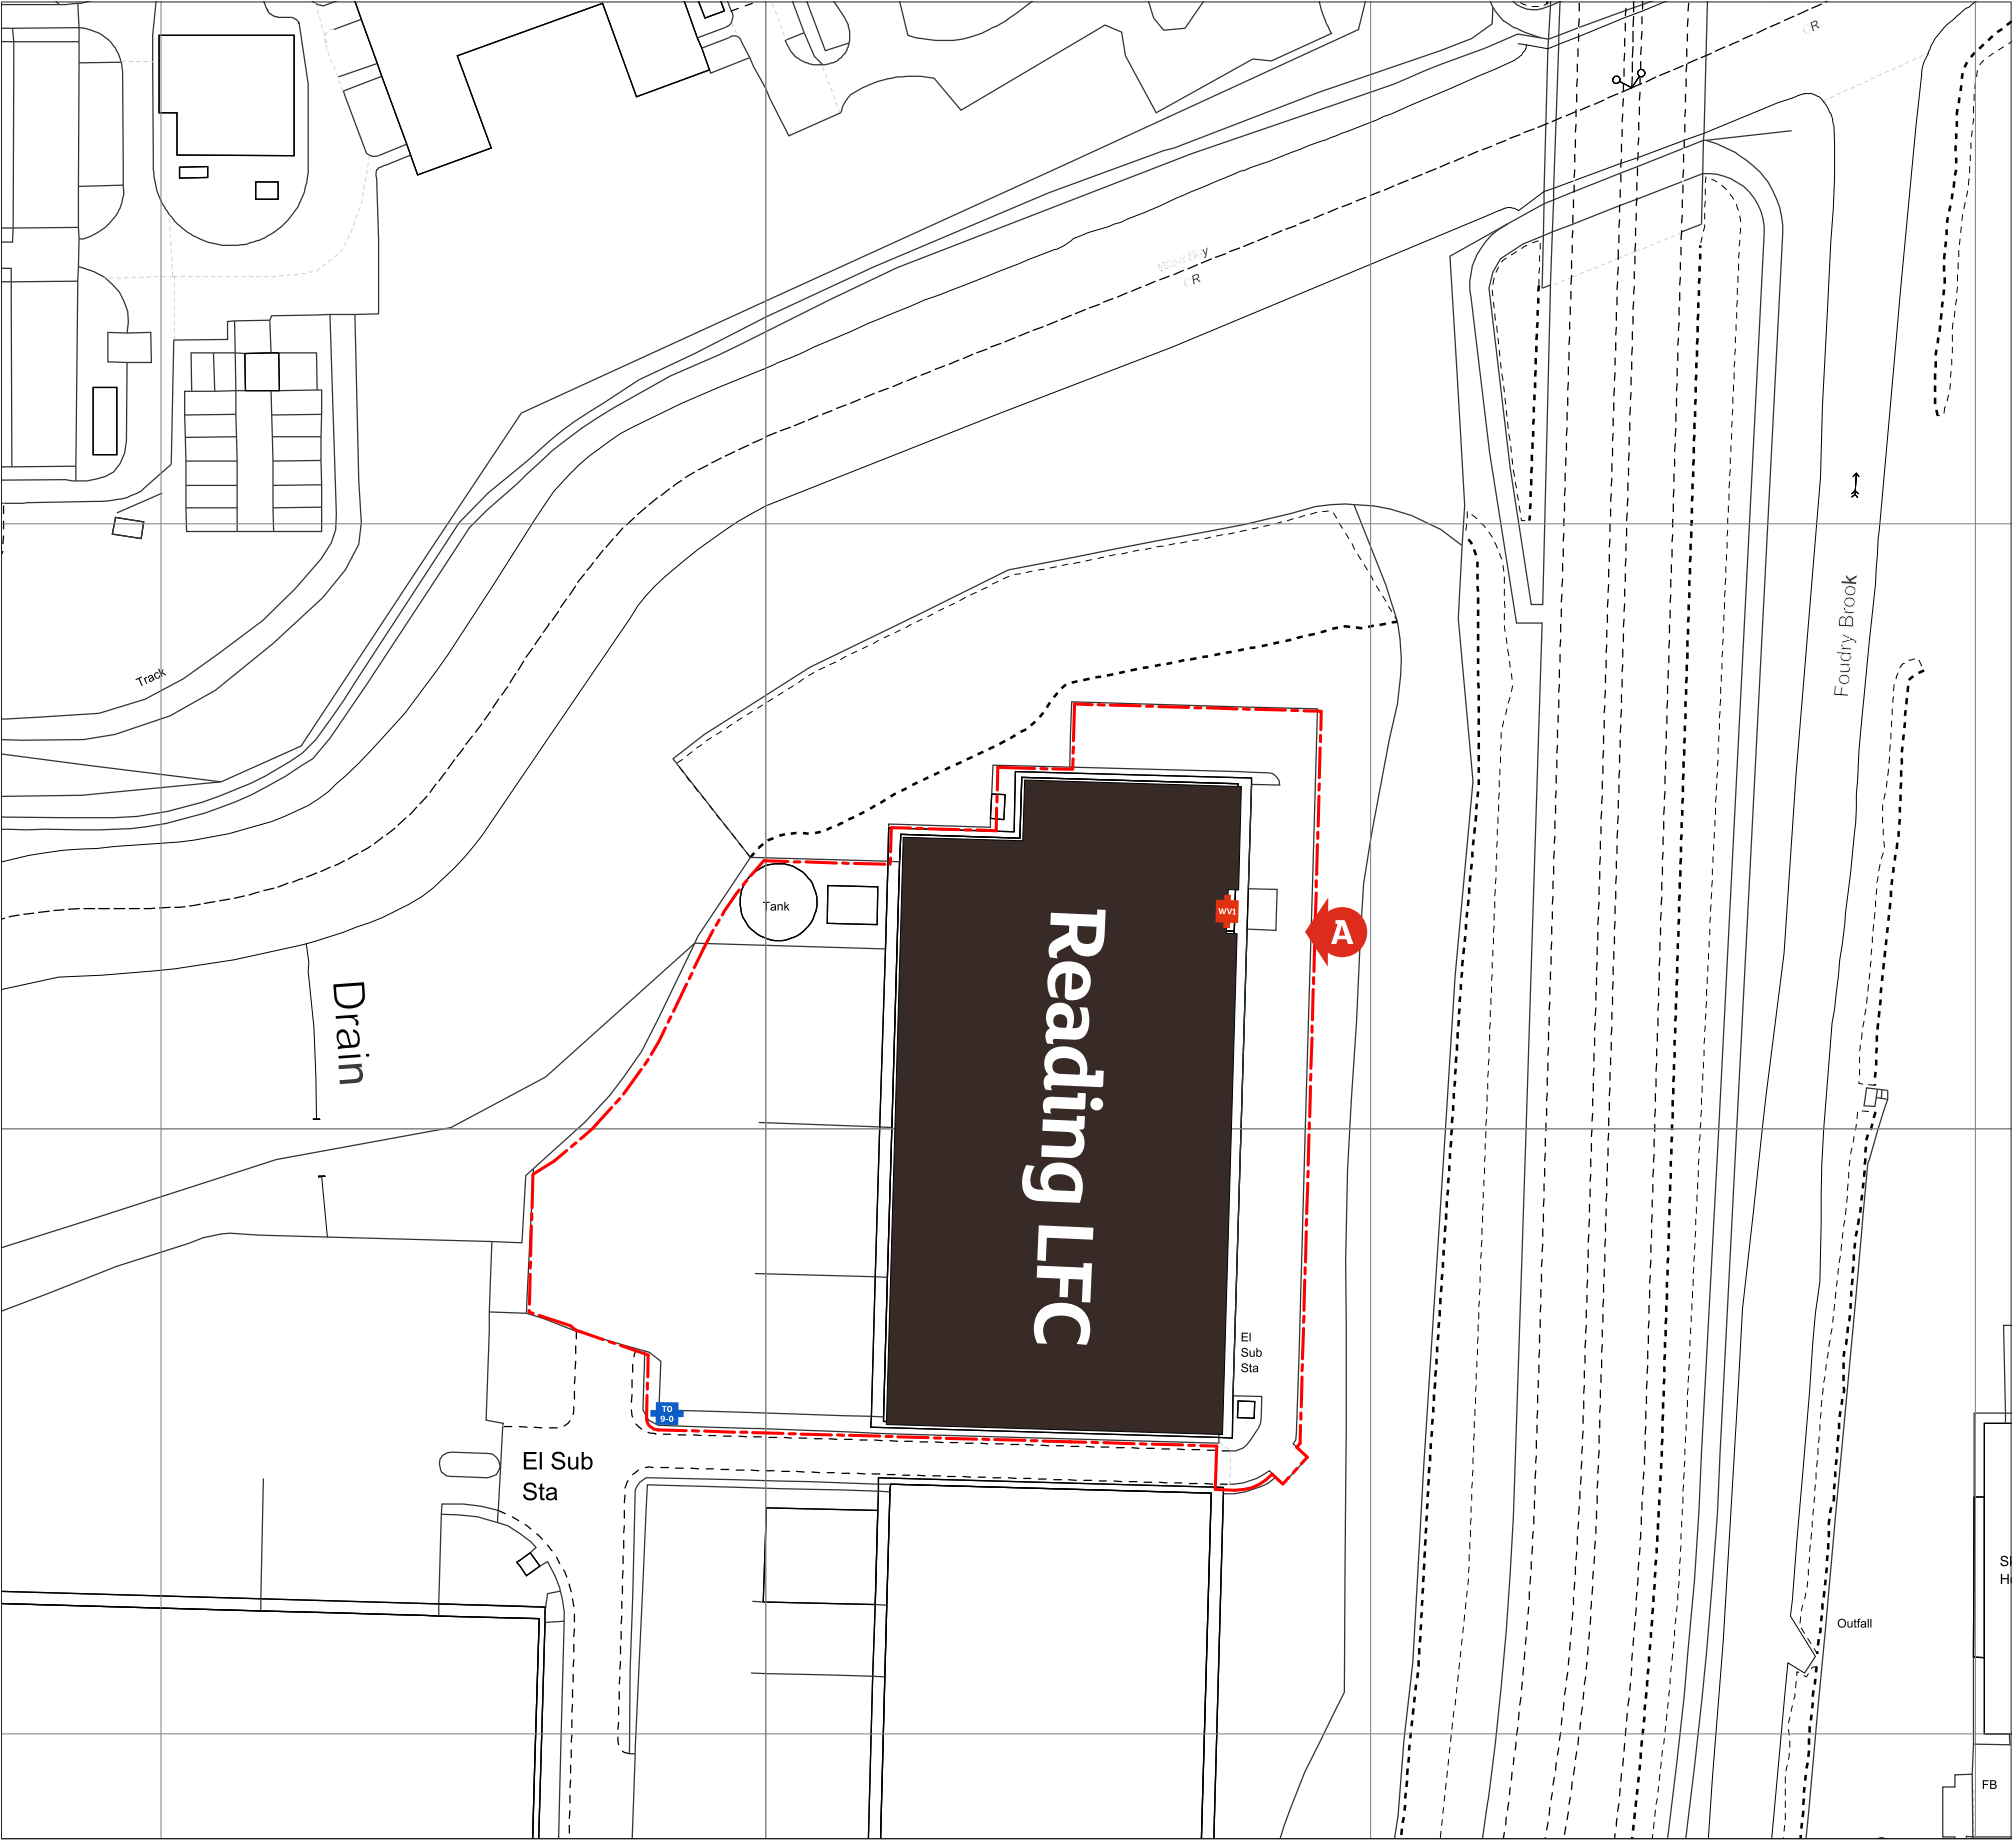

Proposed architectural signage

- TO 9-0 New totem
- WV1 Window vinyls

OS MasterMap 1250/2500/10000
scale
Monday, May 23, 2022, ID:
CM-01040169
www.centremapslive.co.uk

1:1250 scale print at A3, Centre:
471007 E, 171037 N

©Crown Copyright Ordnance Survey.
Licence no. AC0000849896

