


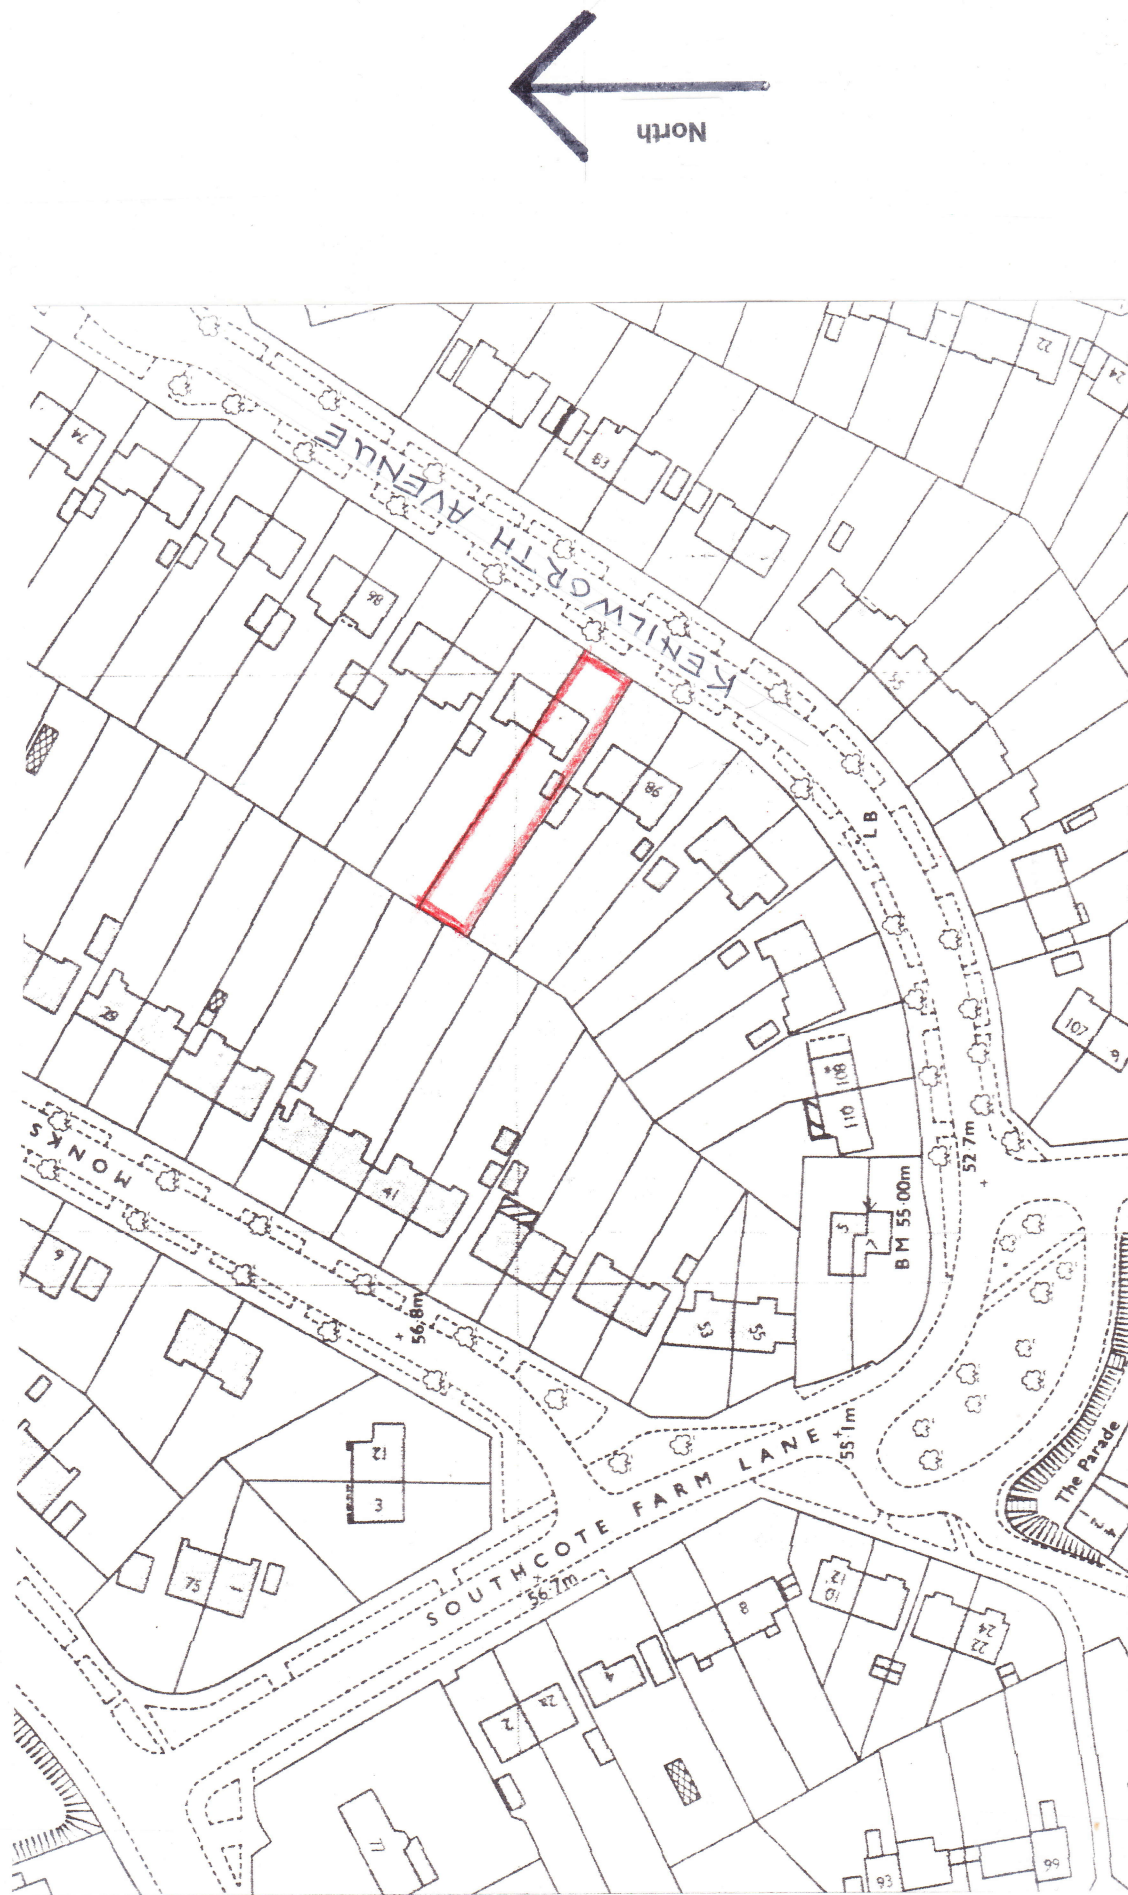

94 Kenilworth Avenue Reading RG30 3DW

Location Plan – Scale 1:1250 (extract of O.S. 6971 NE)

Drg. no. 94/001

Date 27. 09. 22