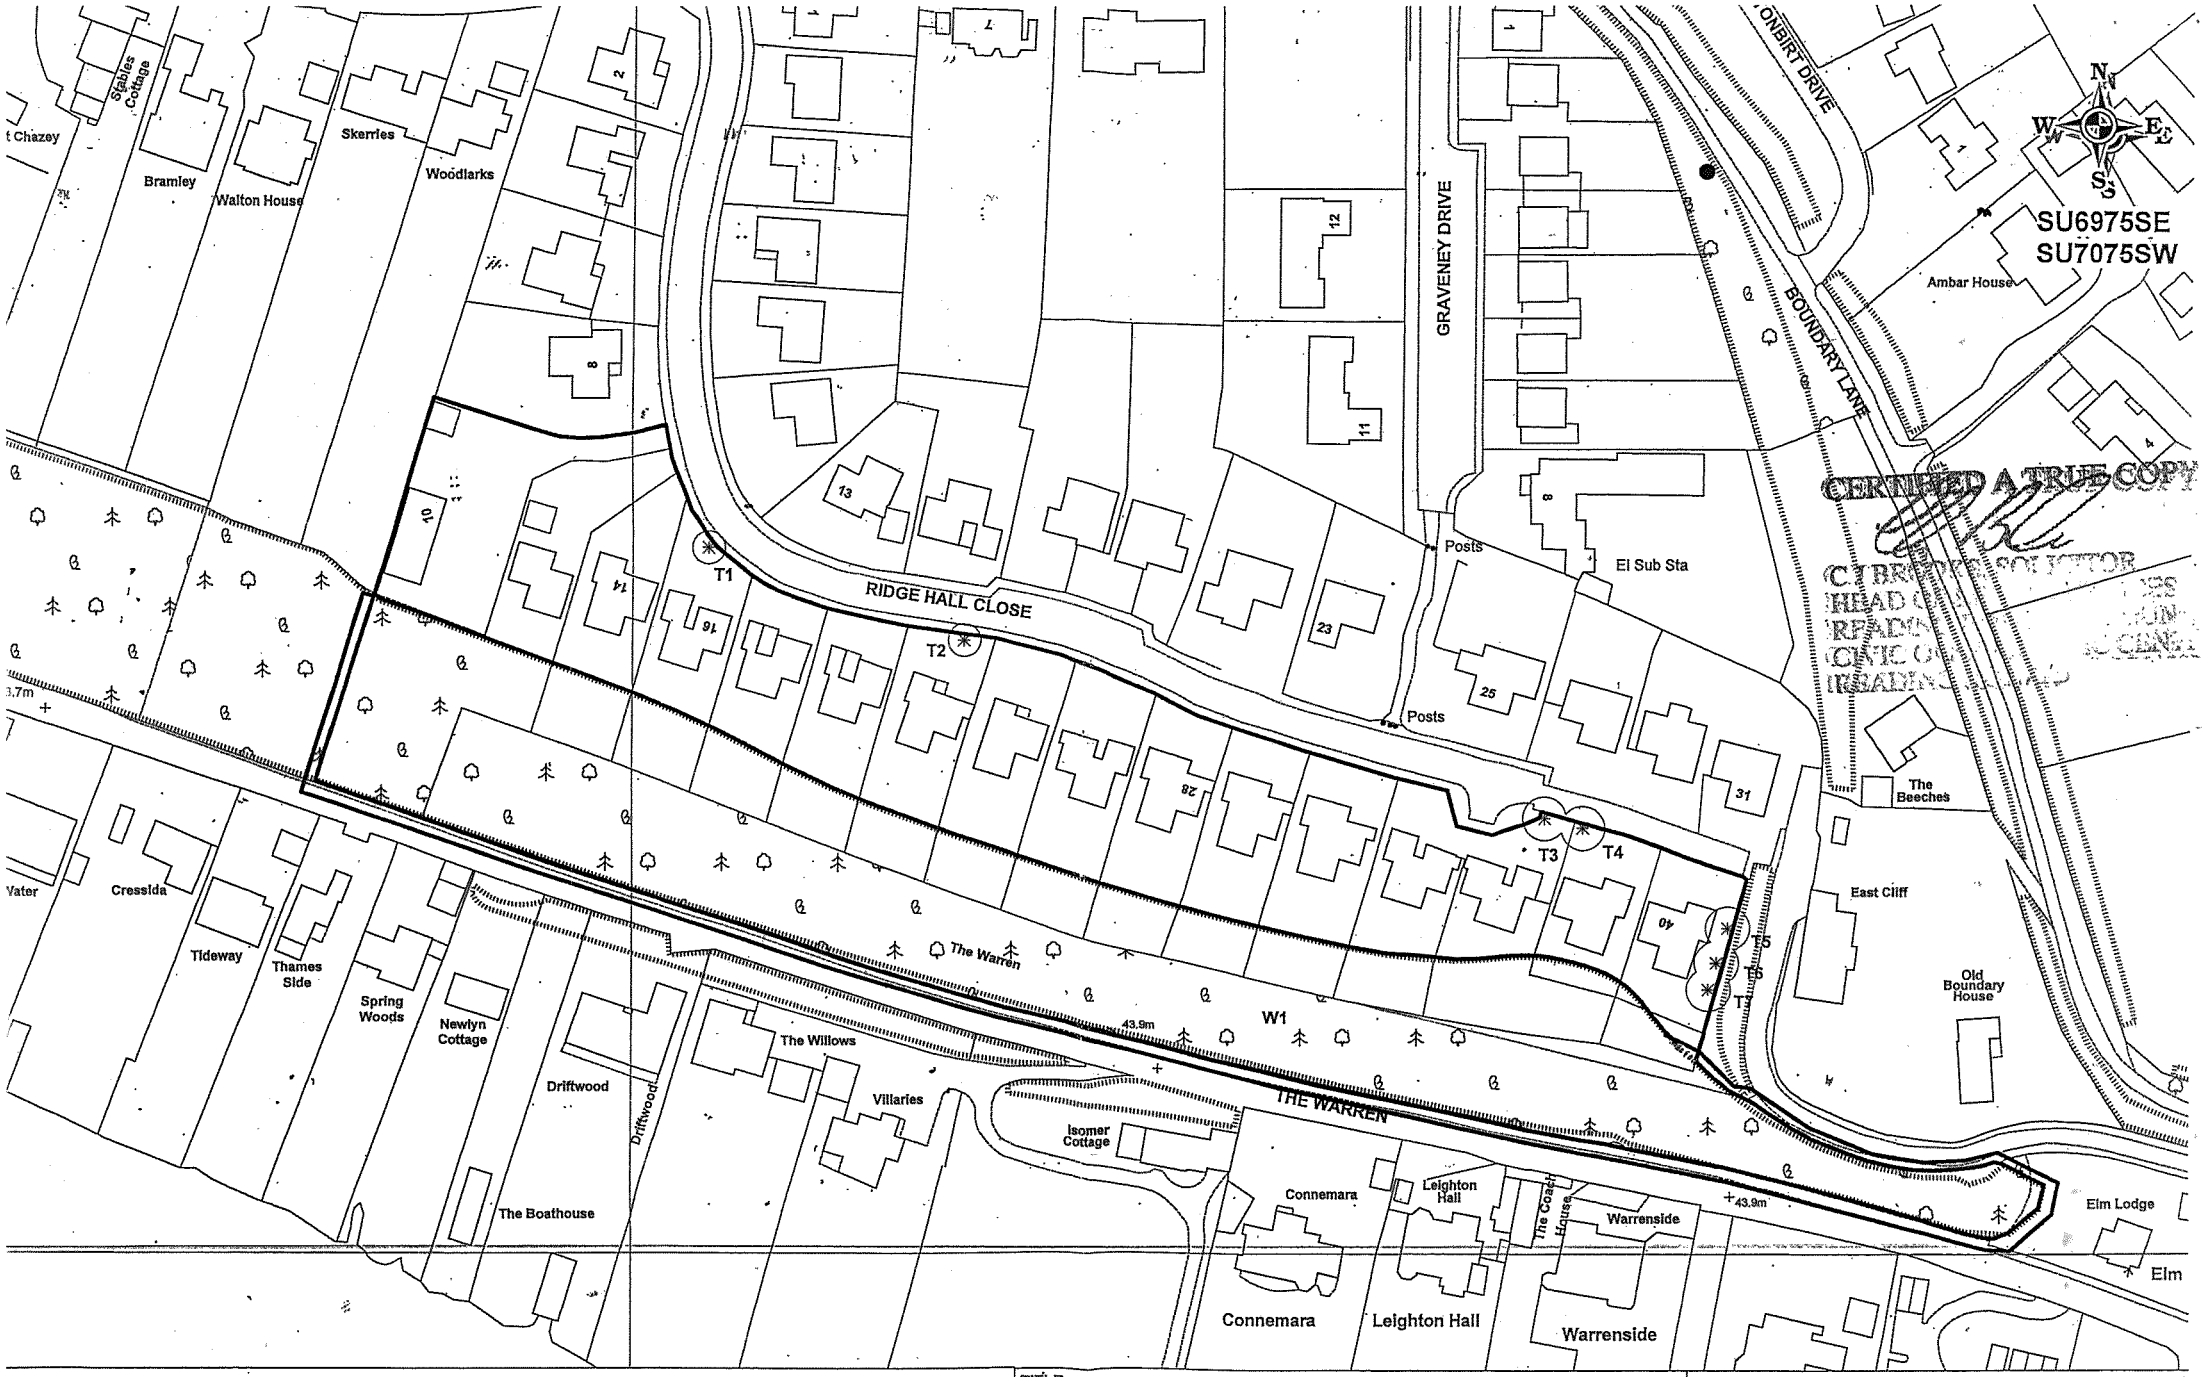

T1 Pseudotsuga menziesii (Douglas Fir)
T2 Robinia pseudoacacia (False Acacia)
T3-T7 Pinus nigra var maritima (Corsican Pine)

W1 - all trees of whatever species

TITLE	TREE PRESERVATION ORDER: 10-40 (EVENS) RIDGE HALL CLOSE AND LAND TO THE REAR, READING
DRG NO D1890	DATE DEC 2008
DRAWN BY KR	SCALE 1:1000

© Crown Copyright. All Rights Reserved. Reading Borough Council. Account Number 100019672 2

Reading BOROUGH COUNCIL
PLANNING SUPPORT TEAM