




No.	Revision	Date
-	-	-

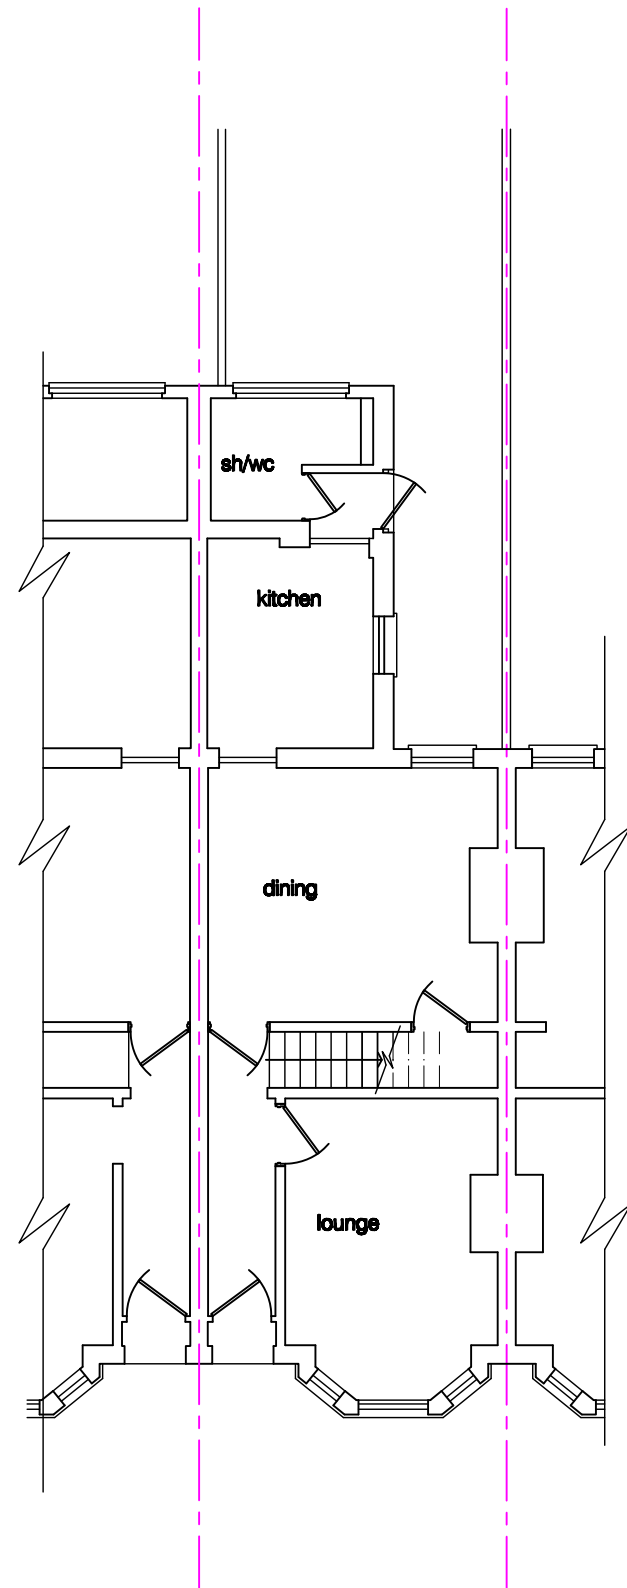


Ground Floor Plan

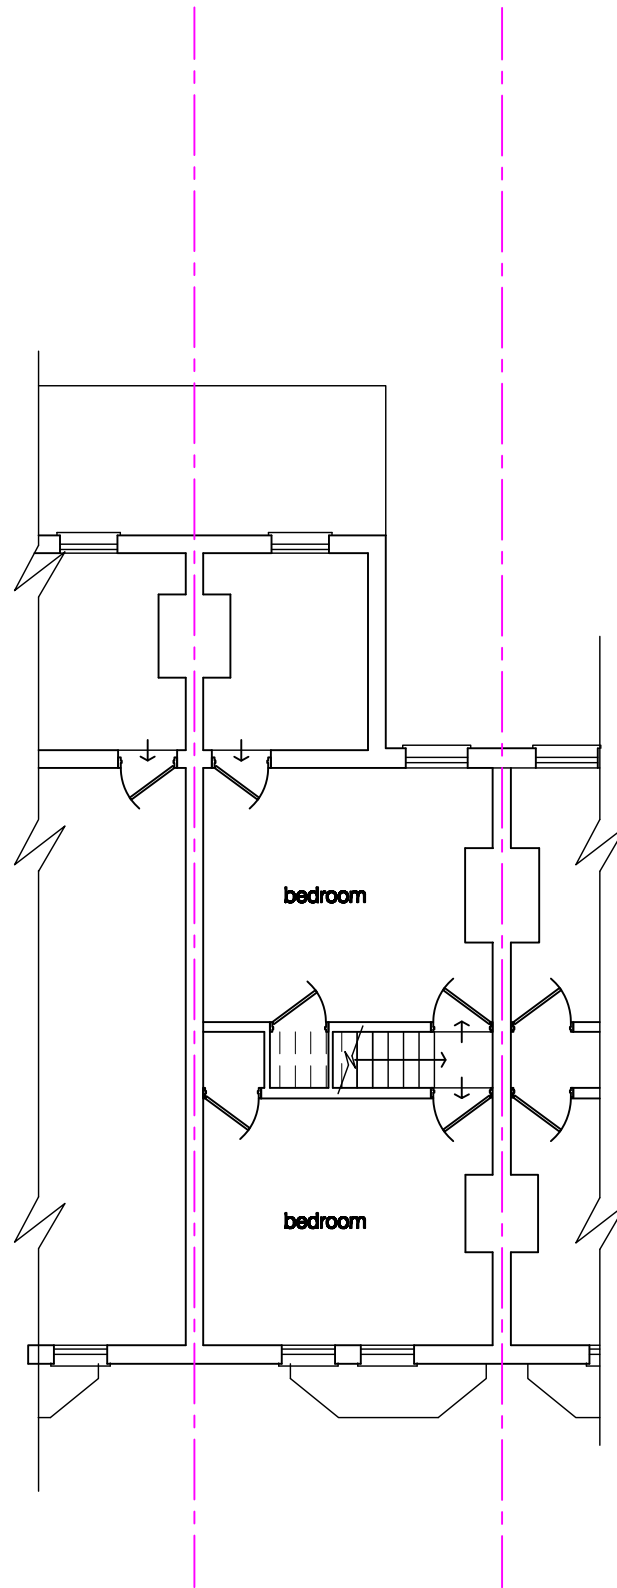


First Floor Plan

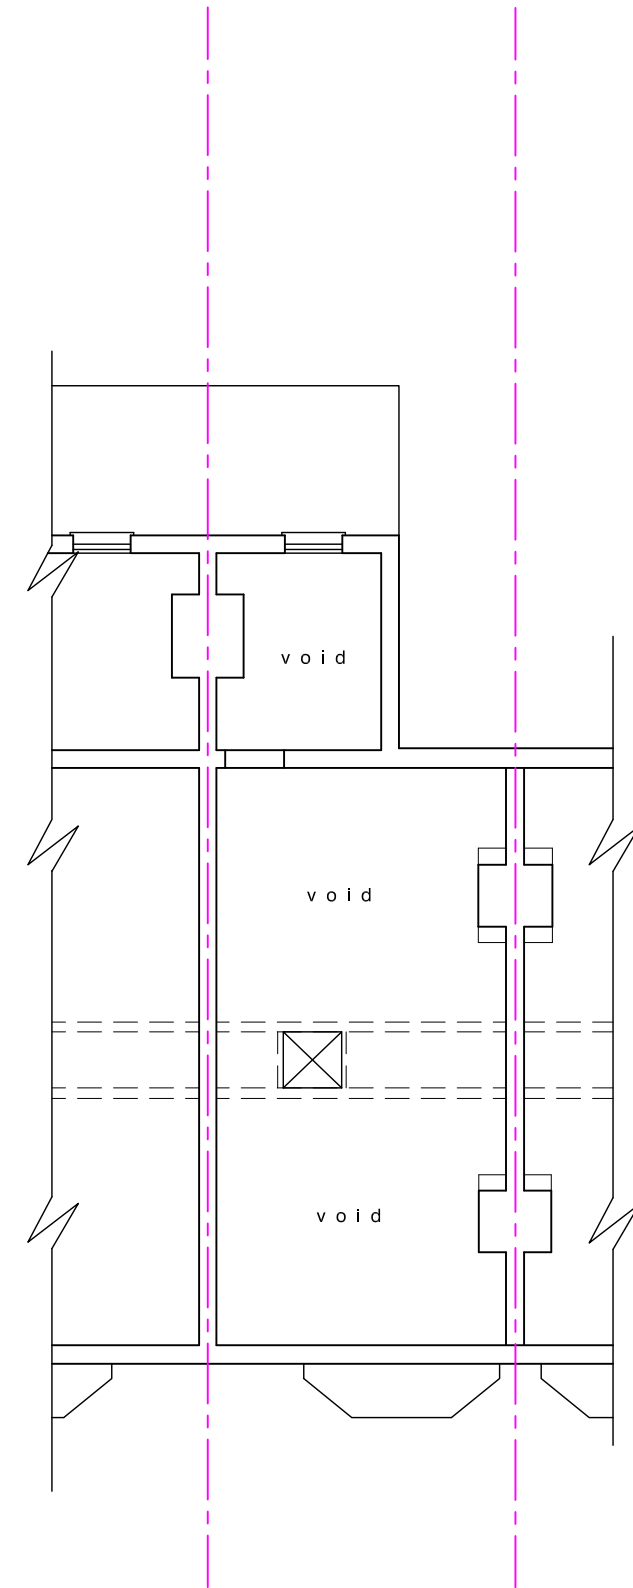

Loft Floor Plan

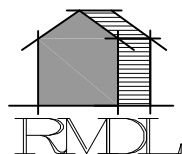

RAMMURTI DESIGN LTD
ARCHITECTURAL & PLANNING SERVICES
268 TILEHURST ROAD, READING RG30 2NE
TEL/FAX:01189510628 MOB:07799883574

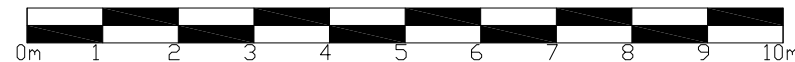

Permitted Development Planning application for the
proposed loft conversion and internal alterations to existing
dwelling

at 11 Highgrove Street , Reading

Floor Plans - Existing

Scale: 1/100

Date: January 2022

HS11:003 Rev -