



Flat 6

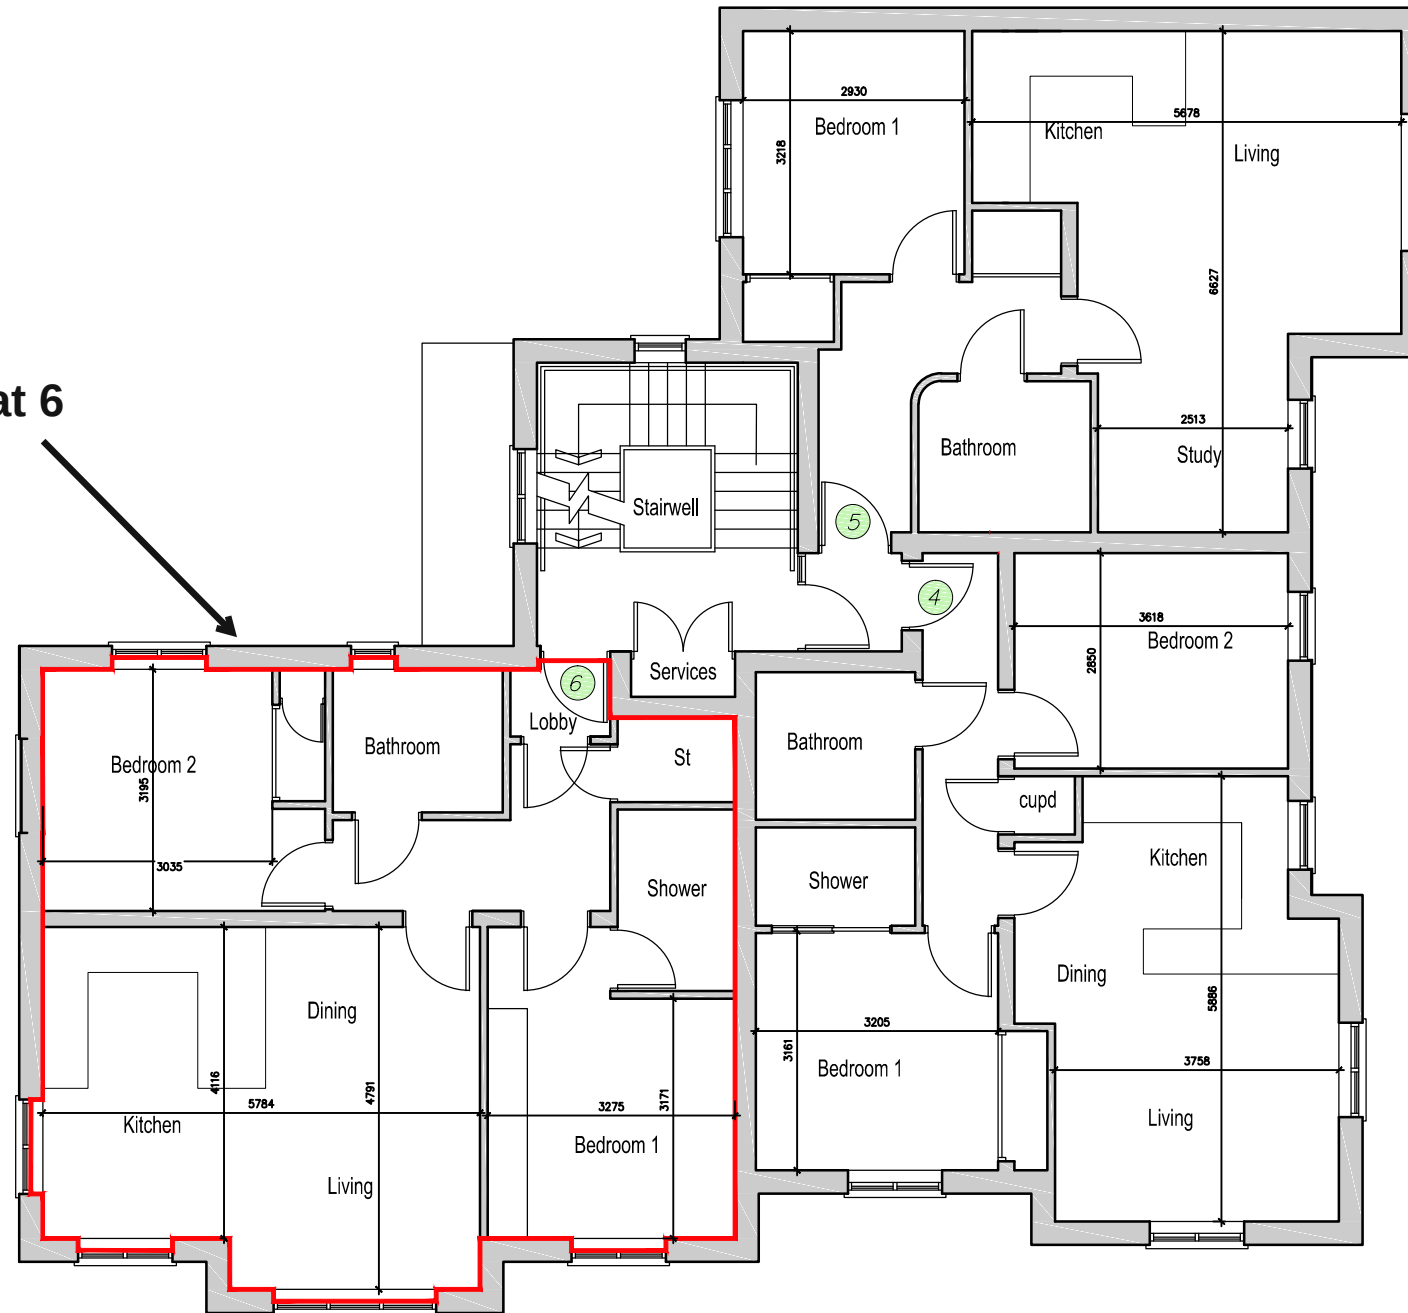

WOLSEY ROAD

Layout - First Floor

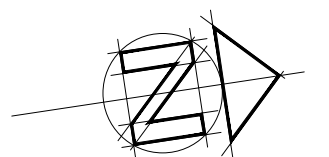

1:100 scale Bar
This Drawing has been produced for printing onto A3 size paper,

