


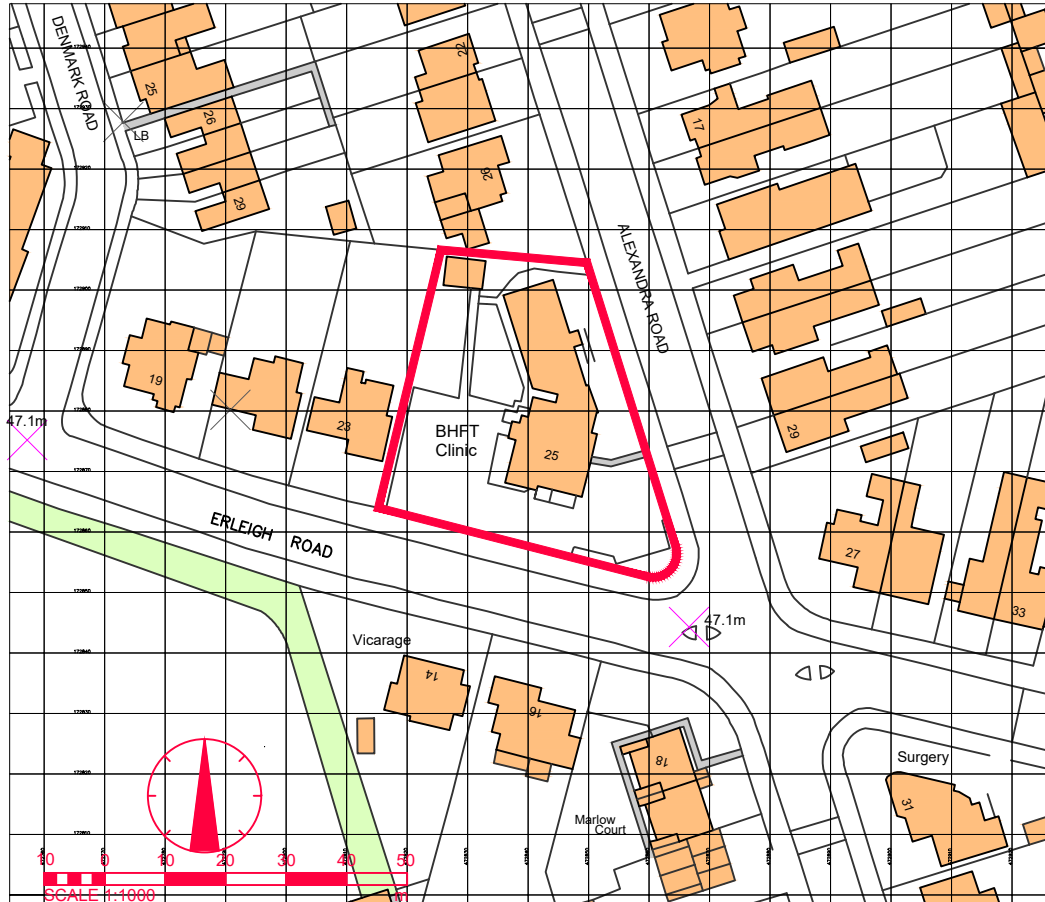

Ordnance Survey, (c) Crown Copyright 2022. All rights reserved. Licence number 100022432

Location Plan
Scale: 1:1250

Revisions:-		
Date	Rev.	Description
---	-	

Notes:-
PLANNING APPLICATION DRAWINGS
The contractor is responsible for checking dimensions.
All discrepancies to be verified by CONTRACT ADMINISTRATOR before proceeding with work.
These drawings are copyrighted under designs & patents Act 1988 for commercial use. These drawings remain the property of EDTS and cannot be shared, reproduced, used for marketing or given to others (in part or whole) without written permission of EDTS.

EDTS **NHS**
Estates Design & Technical Services
St Marks Hospital, St Marks Road,
Maidenhead, Berkshire SL6 6DU.
Tel N° 01753 638600
Email: EDTS@berkshire.nhs.uk
Website: <https://edts.berkshirehealthcare.nhs.uk/>
Berkshire Healthcare NHS Foundation Trust

Client:-
Berkshire Healthcare
NHS Foundation Trust
NHS Trust **NHS**

Location:- 25 Erleigh Road, Reading	
Scheme:- CAMHS Rapid Response Drop-in Centre	
Drawing:- Location Plan (Ordnance Survey)	
Drawn by:-	sjf
Date:-	Nov 2022
Block N°:-	-
Department:-	-
Drawing Number:-	22022-P- 001
Scale:-	1 to 1250
Paper size:-	A4
Floor:-	GF
Rev.	-