


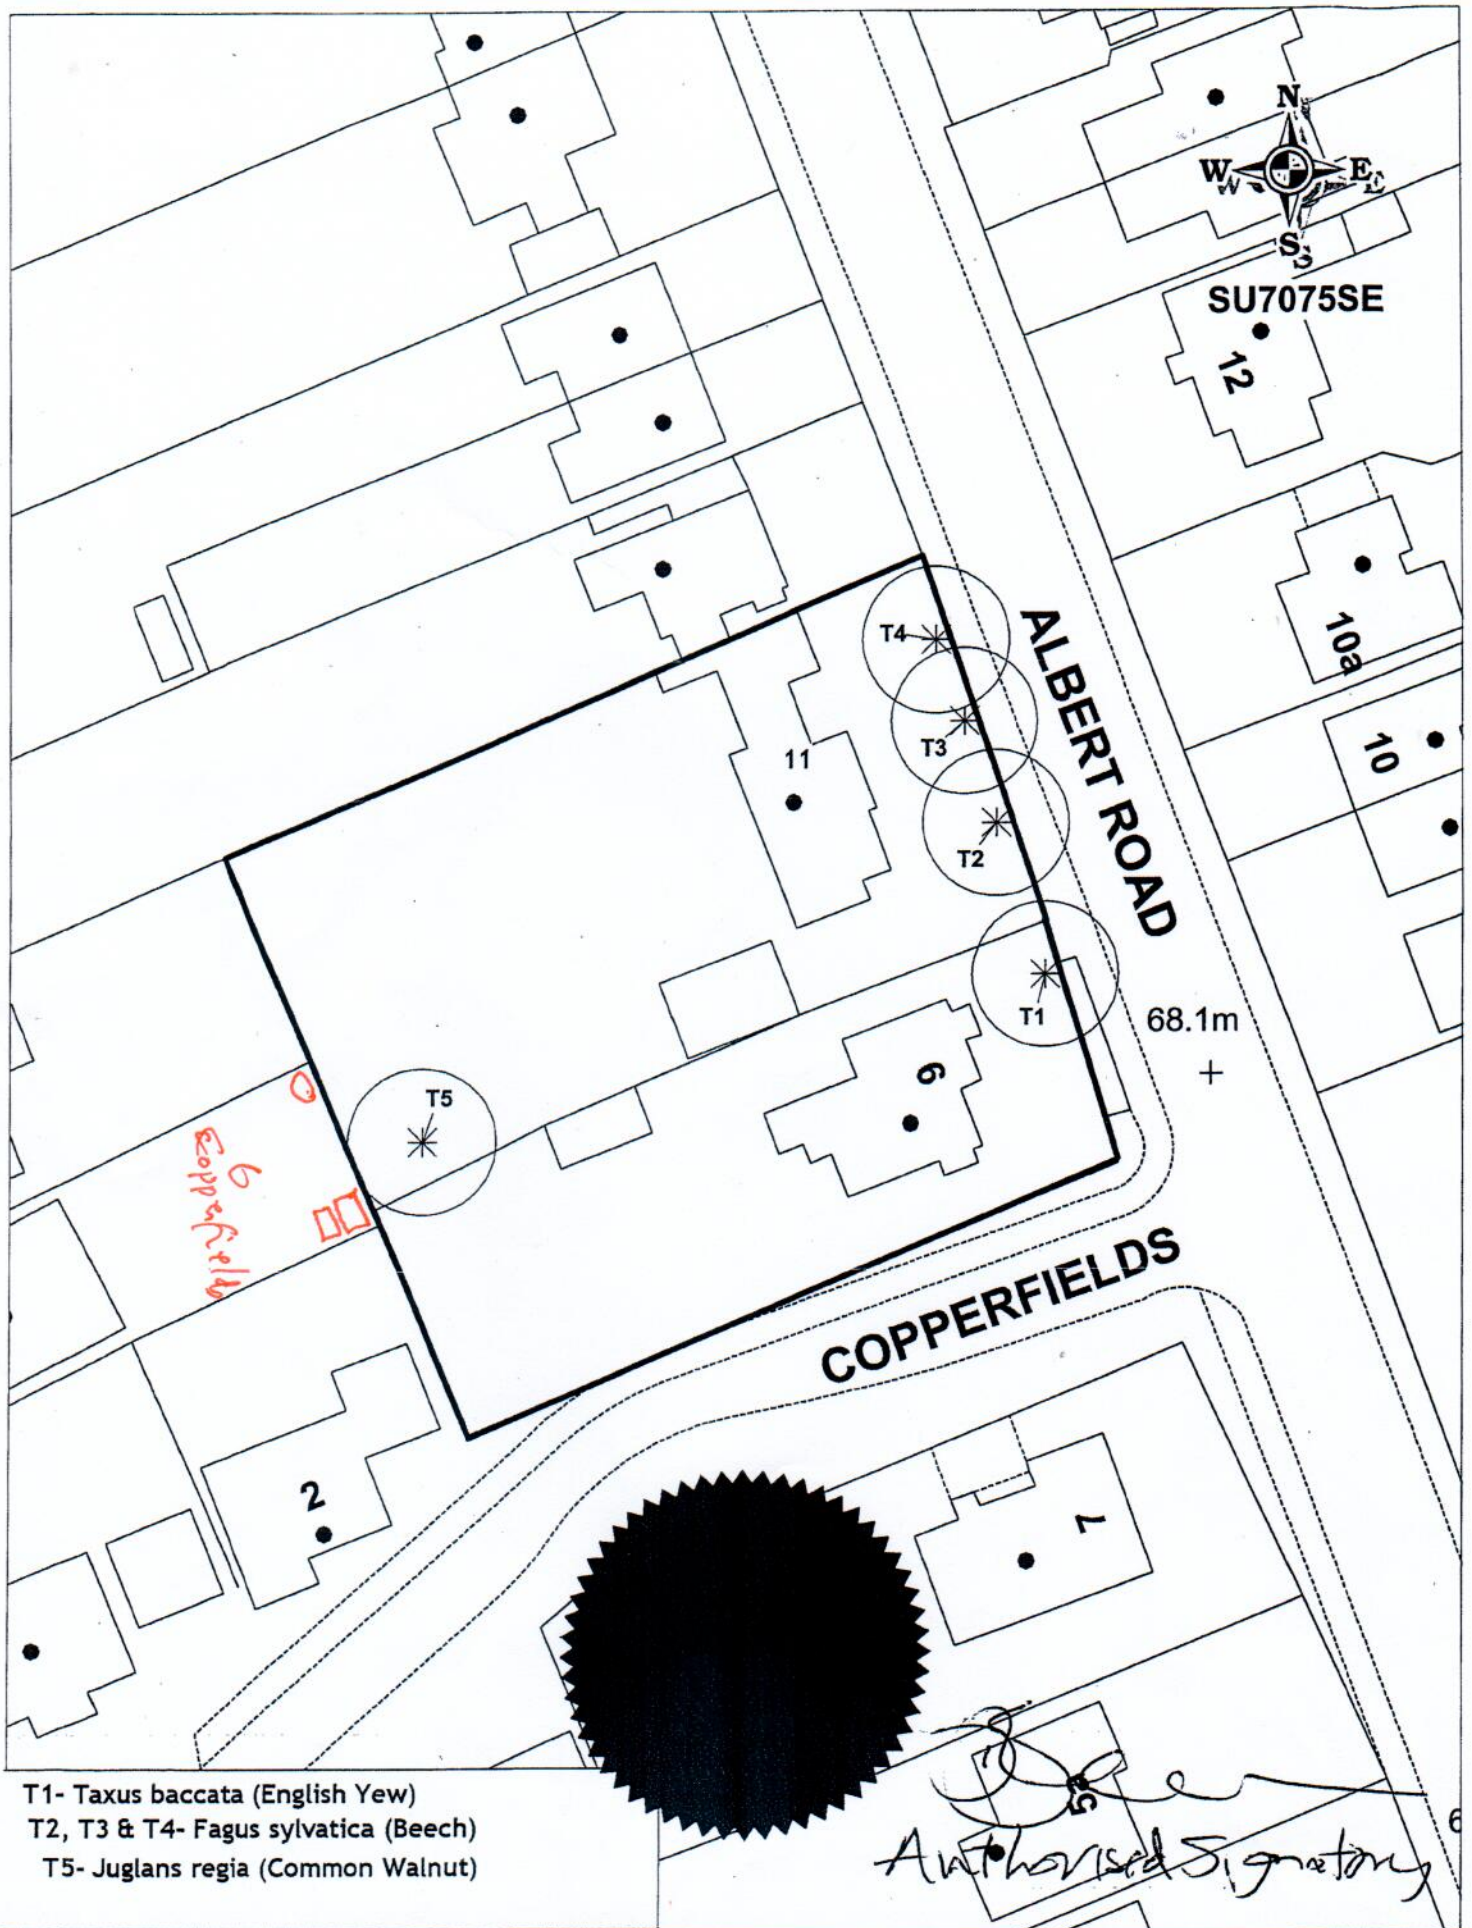

TITLE TREE PRESERVATION ORDER:- 9 & 11 ALBERT ROAD, CAVERSHAM, READING (NEW)

DRG NO E2360

DATE JANUARY 2006

DRAWN BY EW33967

SCALE 1:500

© Crown Copyright. All Rights Reserved. Reading Borough Council. Account No 100019672 2004



Reading
 BOROUGH COUNCIL
 PLANNING SUPPORT TEAM