



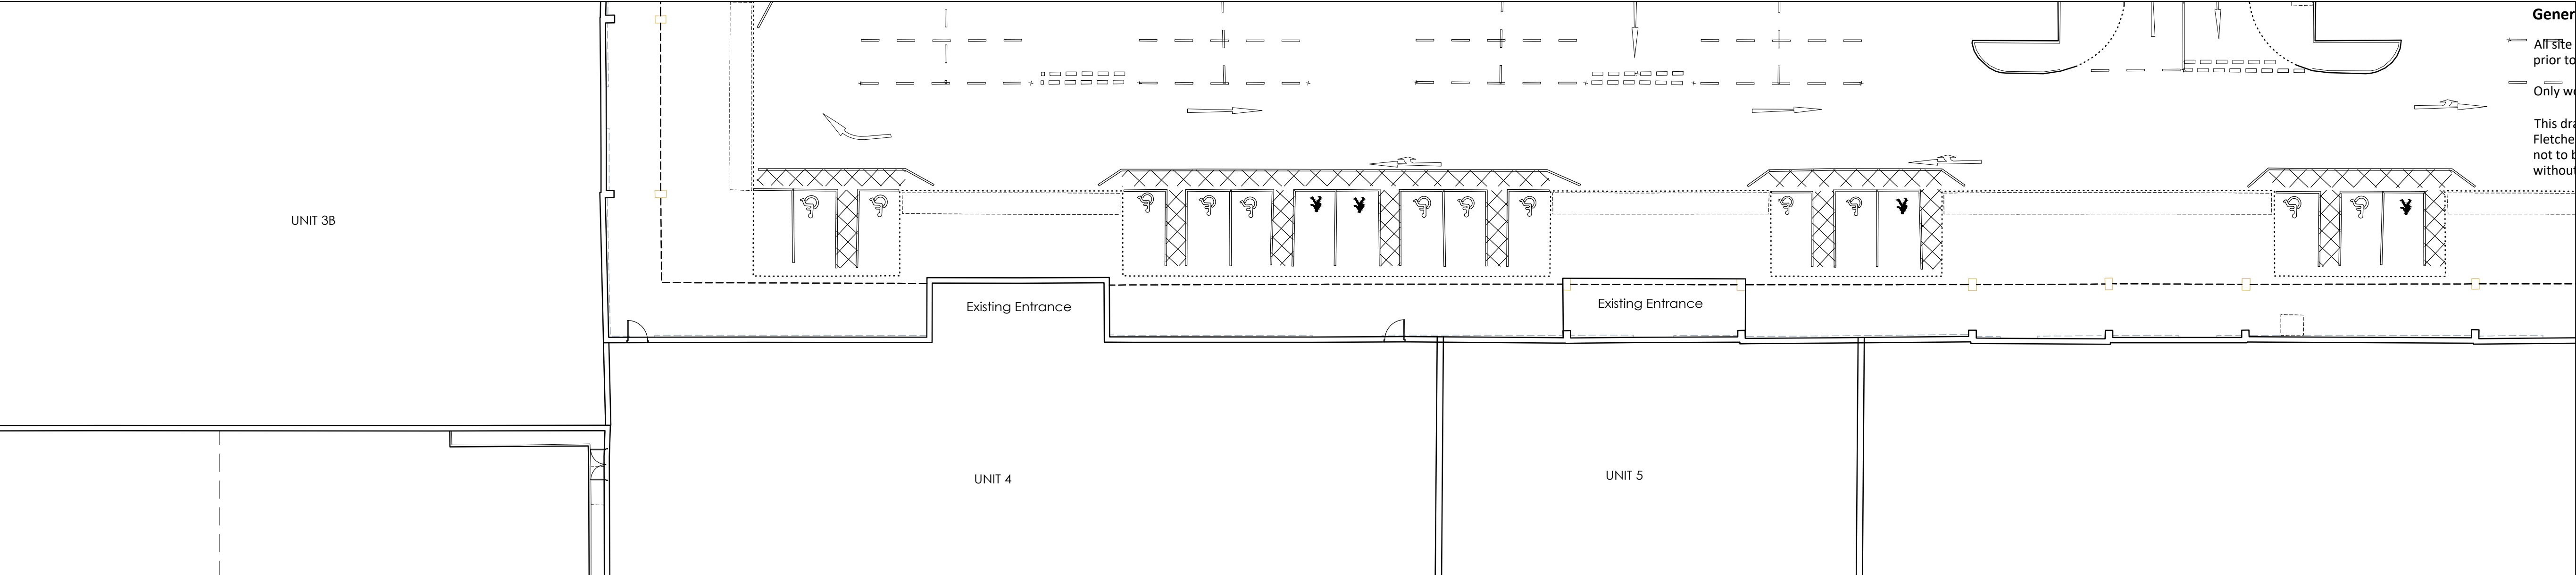



General Notes

- All site dimensions shall be verified by the Contractor on site prior to commencing any works.
- Only work to written dimensions.

This drawing is the property of Fletcher-Rae (UK) Limited (t/a Fletcher-Rae) and copyright is reserved by them. The drawing is not to be copied or disclosed by or to any unauthorised persons without the prior written consent of Fletcher-Rae (UK) Limited.

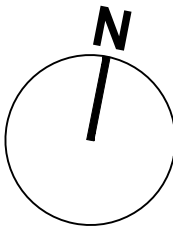

Existing Unit 4 Front External Area

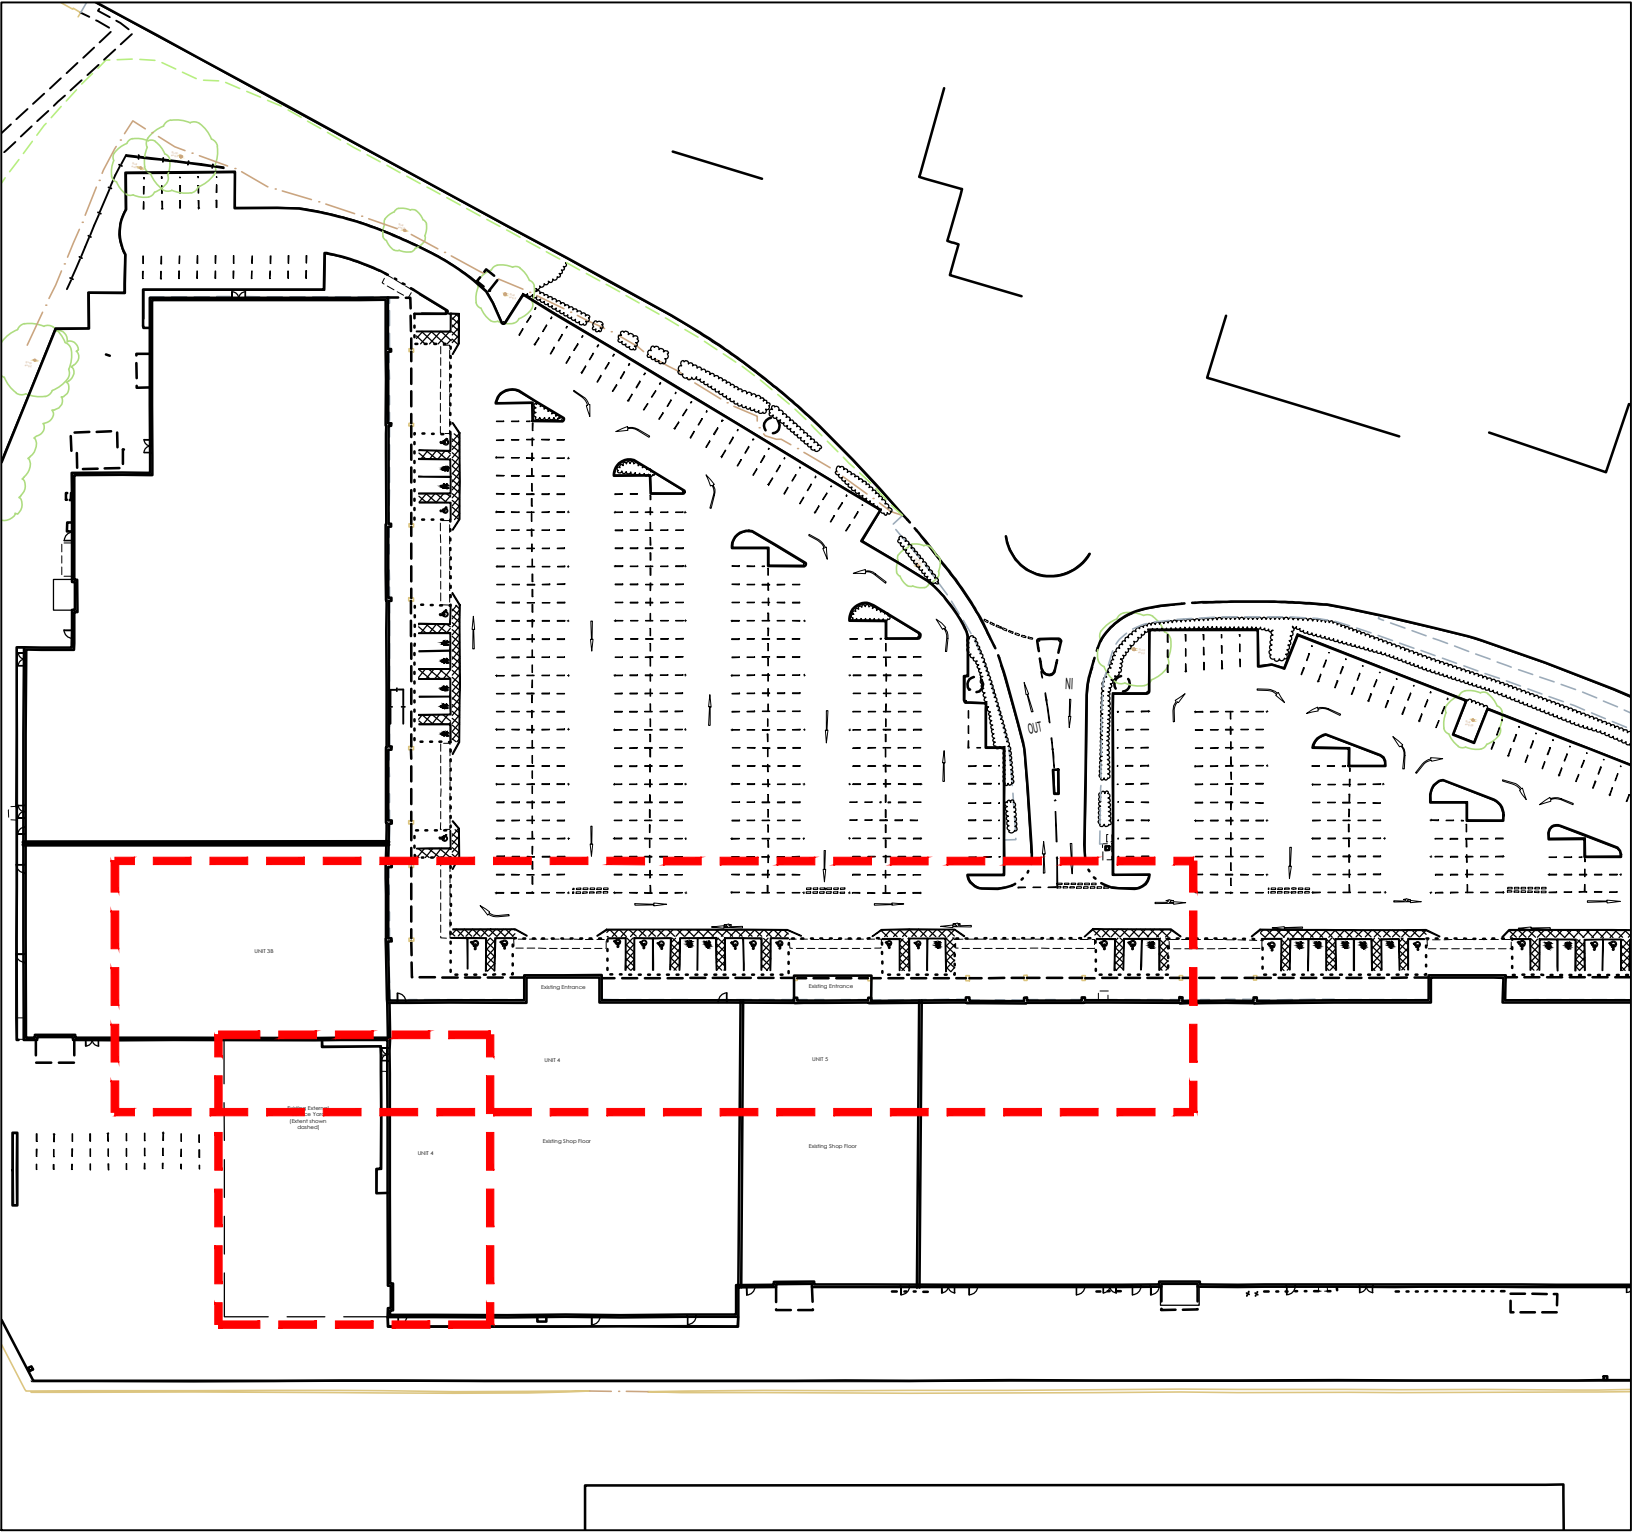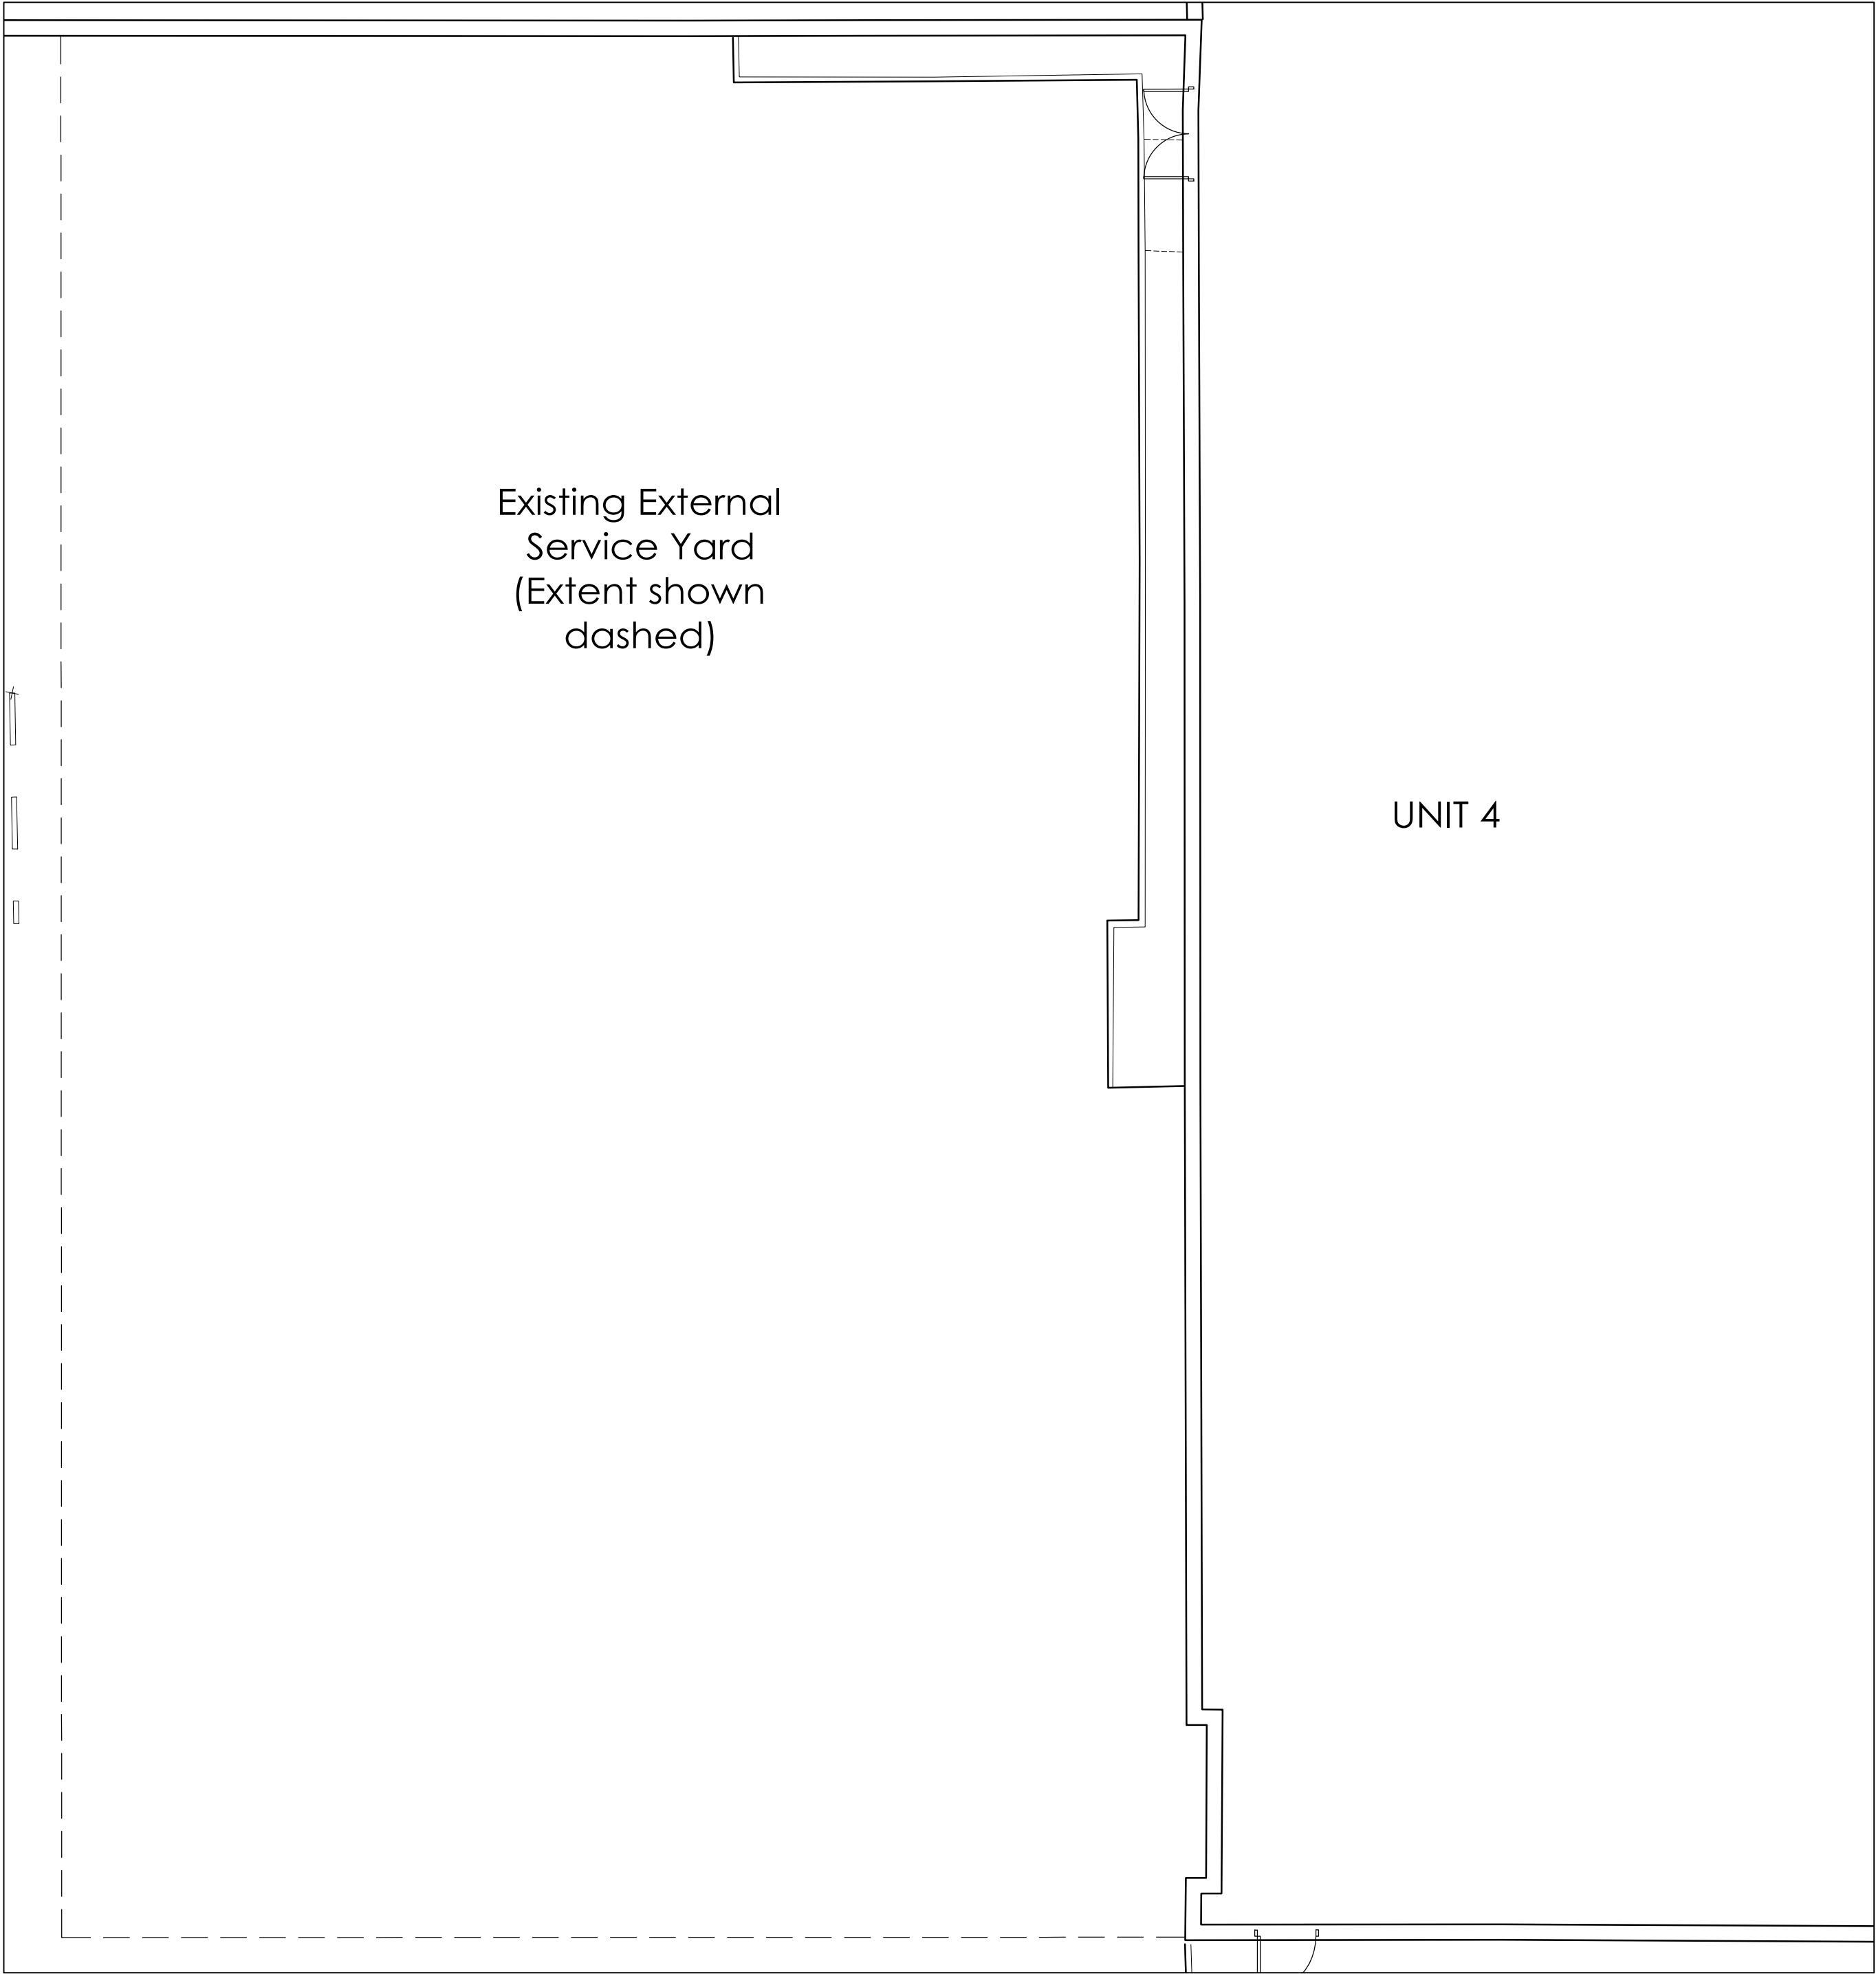

Existing Unit 4 Rear Yard

Revision	D	Amendments as requested by the planning consultant	06.01.2022	AE
	C	Amendments as requested by the planning consultant	21.12.2021	JDC
	B	Amendments as requested by the planning consultant	16.12.2021	AE
	A	Amendments as requested by the planning consultant	15.12.2021	AE

Scale 1:200@A1
Status PL
Drawn by AE
Date November 2021
Client
Westmount Real Estate

Project
Brunel Retail Park, Reading

Drawing Description
Existing External Areas - Unit 4

Drawing No. 19032_PL072 Rev. D