


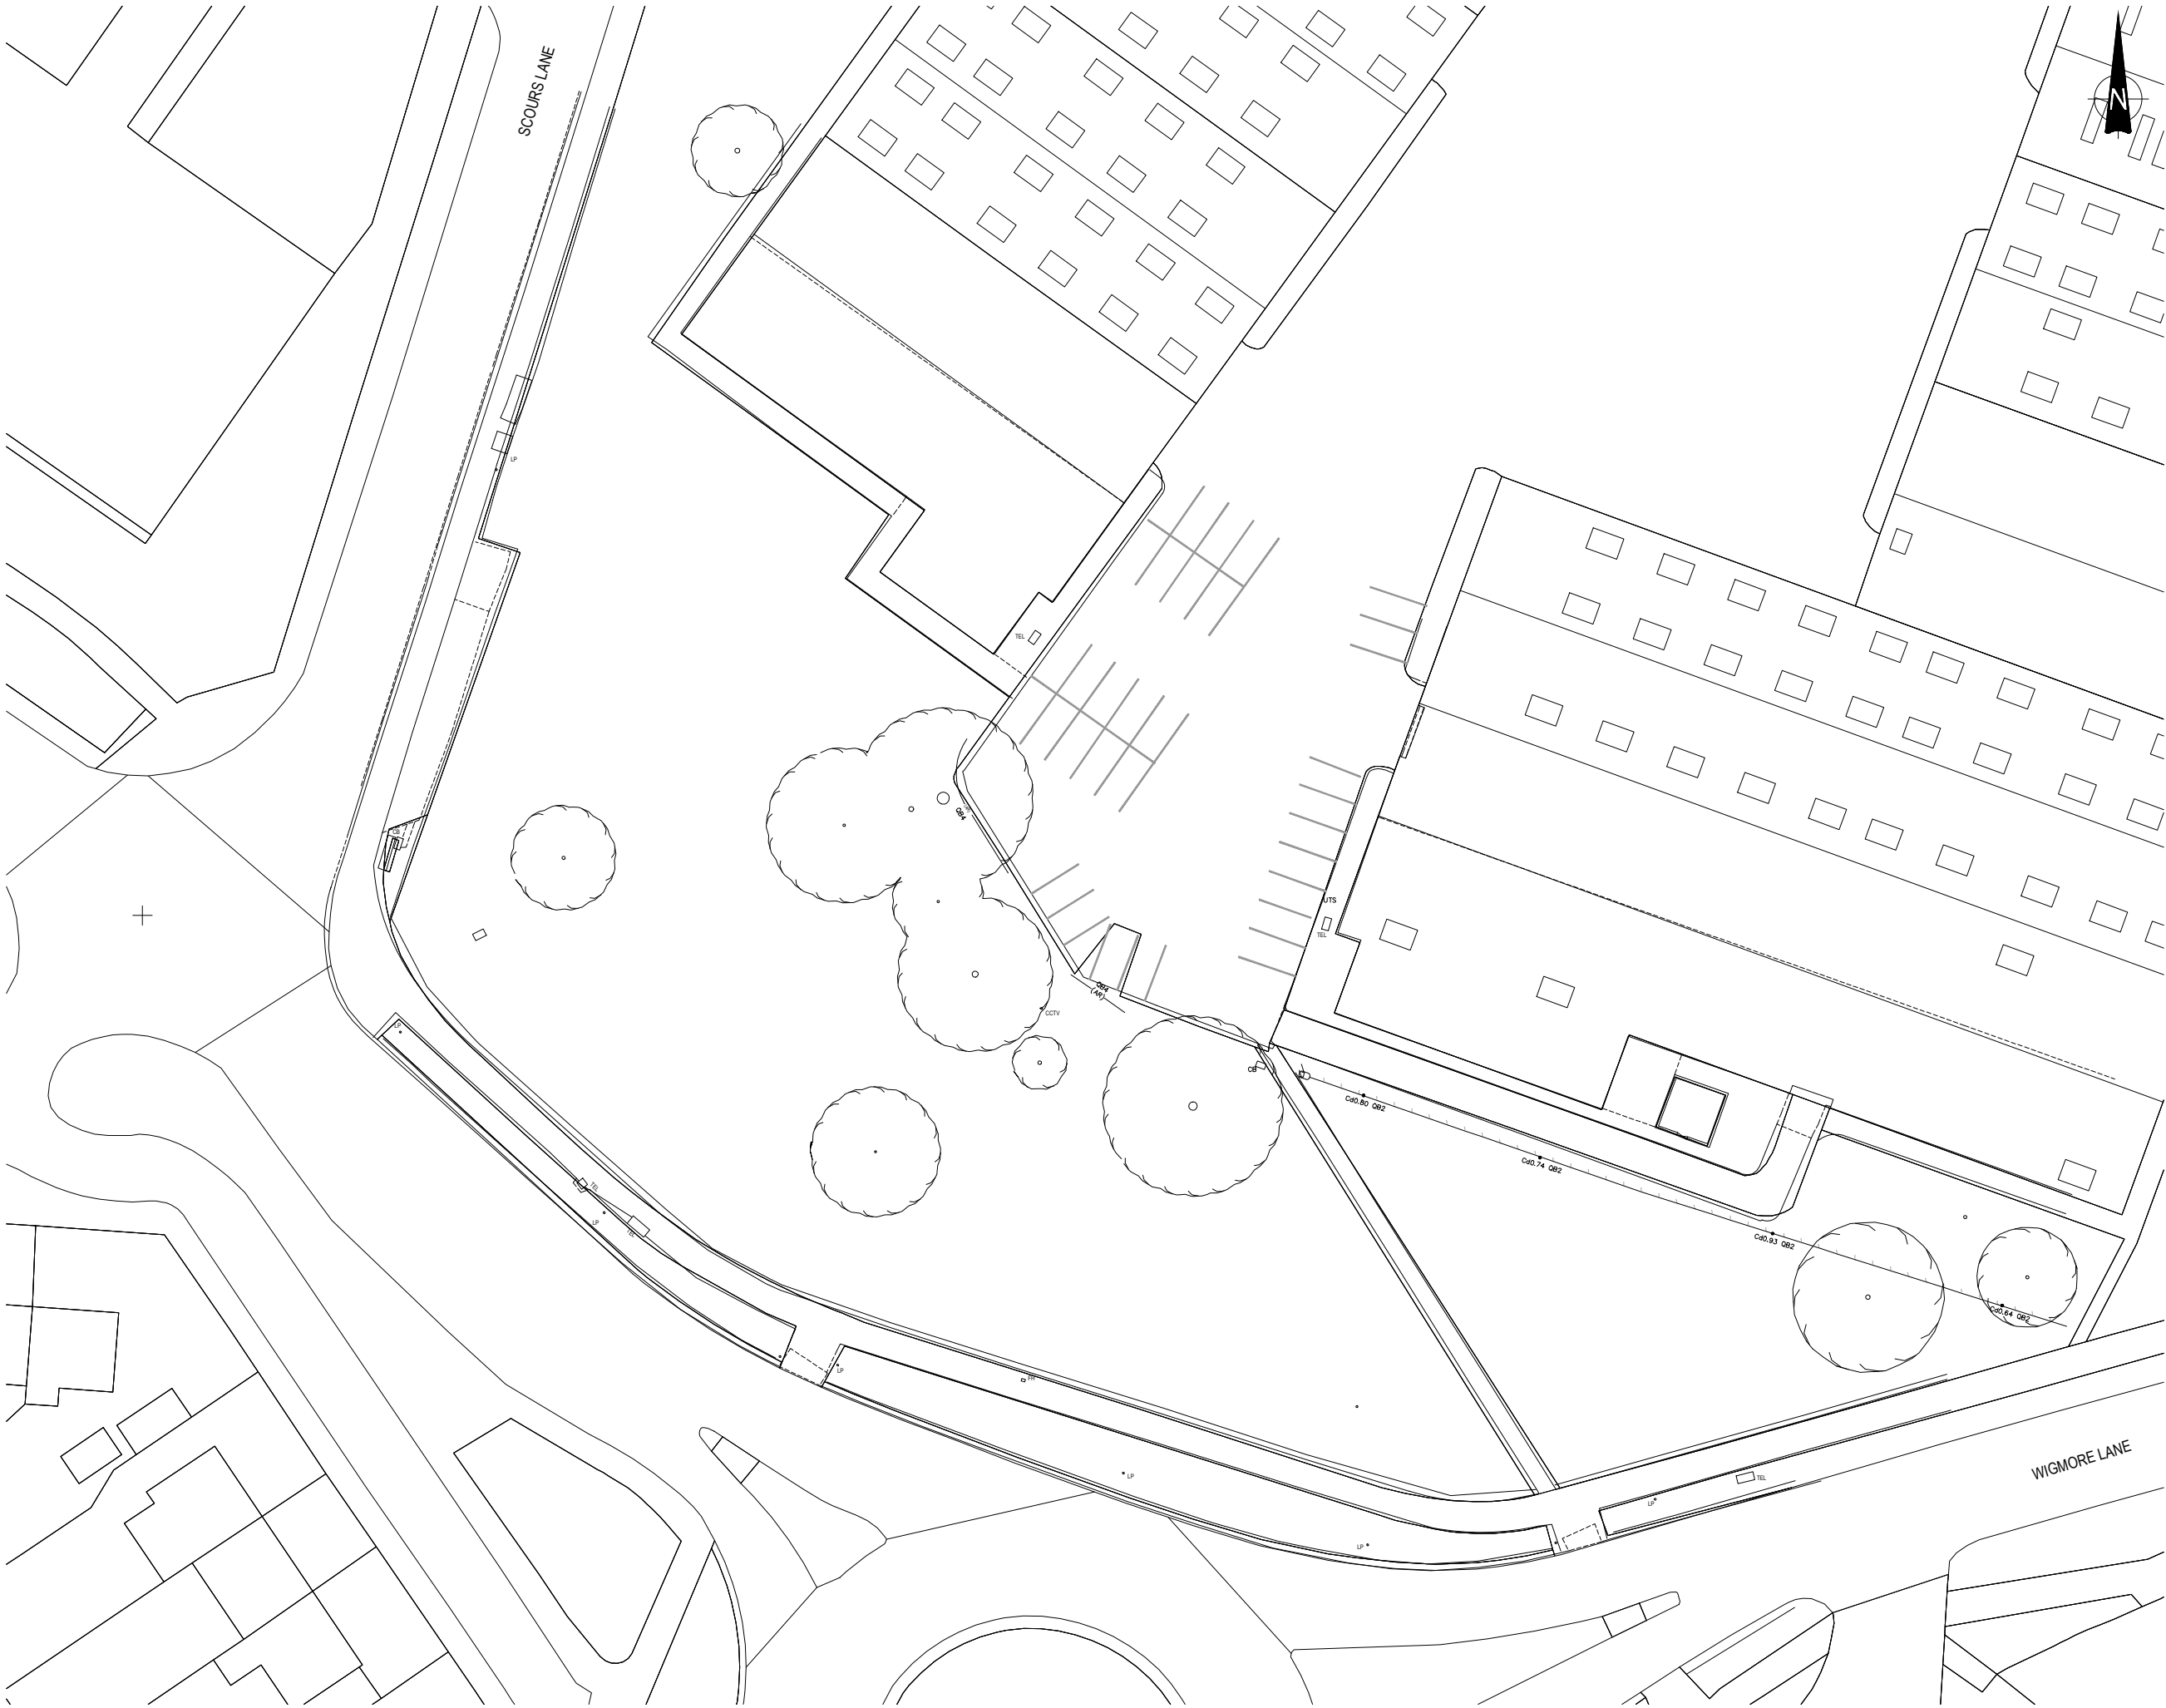

Copyright of this drawing is the property of Urban Edge Architecture Limited. It must not be reproduced or amended nor used in the execution of any works whether in conjunction with the proposed works for which it is prepared or otherwise without the express consent in writing of Urban Edge Architecture Limited.

Urban Edge Architecture Limited
One Scotgate Mews, Scotgate,
Stamford, Lincolnshire, PE9 2FX.

Tel. ++44 (0)1780 755 665
Fax. ++44 (0)1780 755 360

THIS DRAWING IS FOR PLANNING ONLY AND IS NOT TO BE USED FOR TENDER OR CONSTRUCTION

DRAFT

P00a	Draft issue.	SS	12/08/21
Rev No	Description	Drawn By	Date

URBANEDGE

architecture / landscape / masterplanning

Client

CUBE

Project

SCOURS LANE, READING DRIVE THRU POD

Drawing

SITE BLOCK PLAN AS EXISTING

Issue Purpose						
PLANNING						
UE Proj No	Scale	Date	Drawn	Status	Revision	
2483	1:500 @A3	AUG 21	SS	-	P00a	
Project - Organisation - Volume/System - Level - Type - Role - Number						
2483-URB-ZZ-00-DR-A-208101						

