




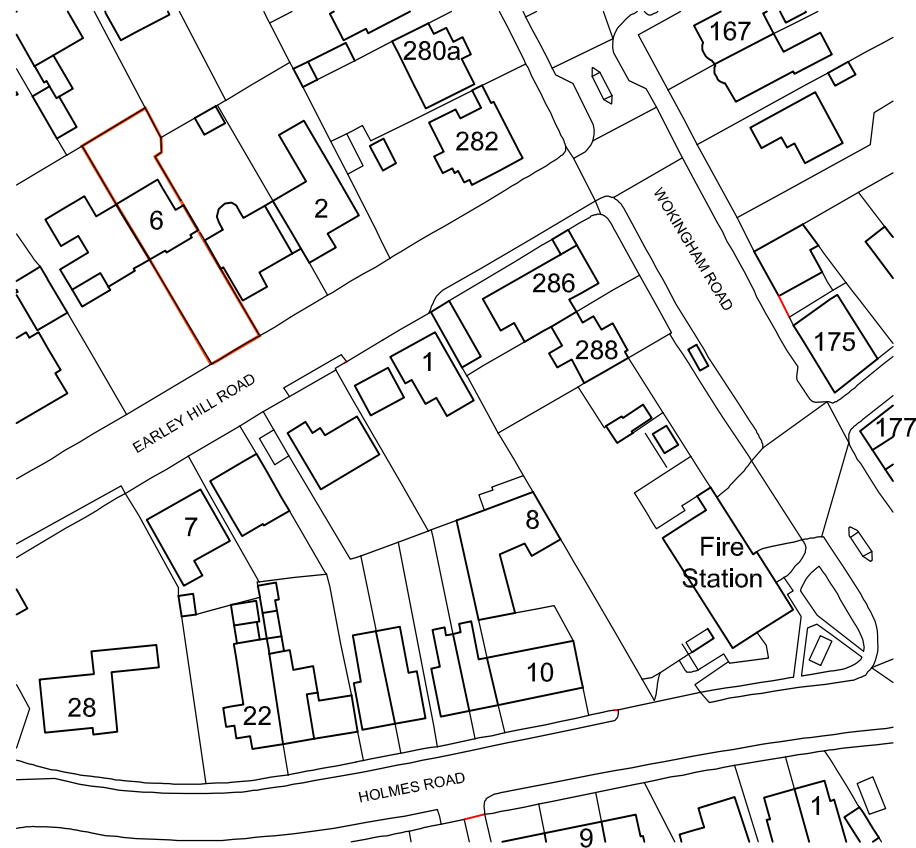


Ordnance Survey, (c) Crown Copyright 2019. All rights reserved. Licence number 100022432

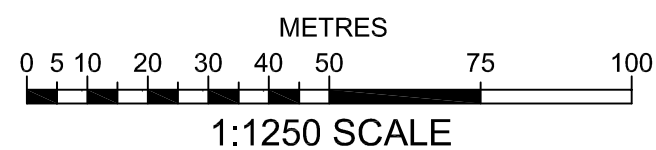

LOCATION PLAN 1:1250

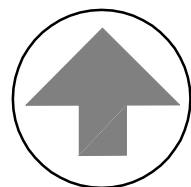

HAWKEDON DEVELOPMENTS

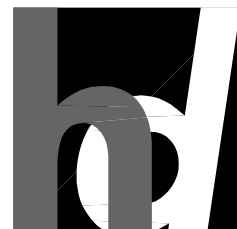

Oakwood House
14 High Tree Drive Earley
Reading Berkshire RG6 1EU
0118 935 3655


info@ihaltd.co.uk

Project Proposed Extension & Alterations at
6 Earley Hill Road, Earley, Reading
RG6 7BJ


Client Susan Thomas

Title Location Plan and Block Plan

Revision

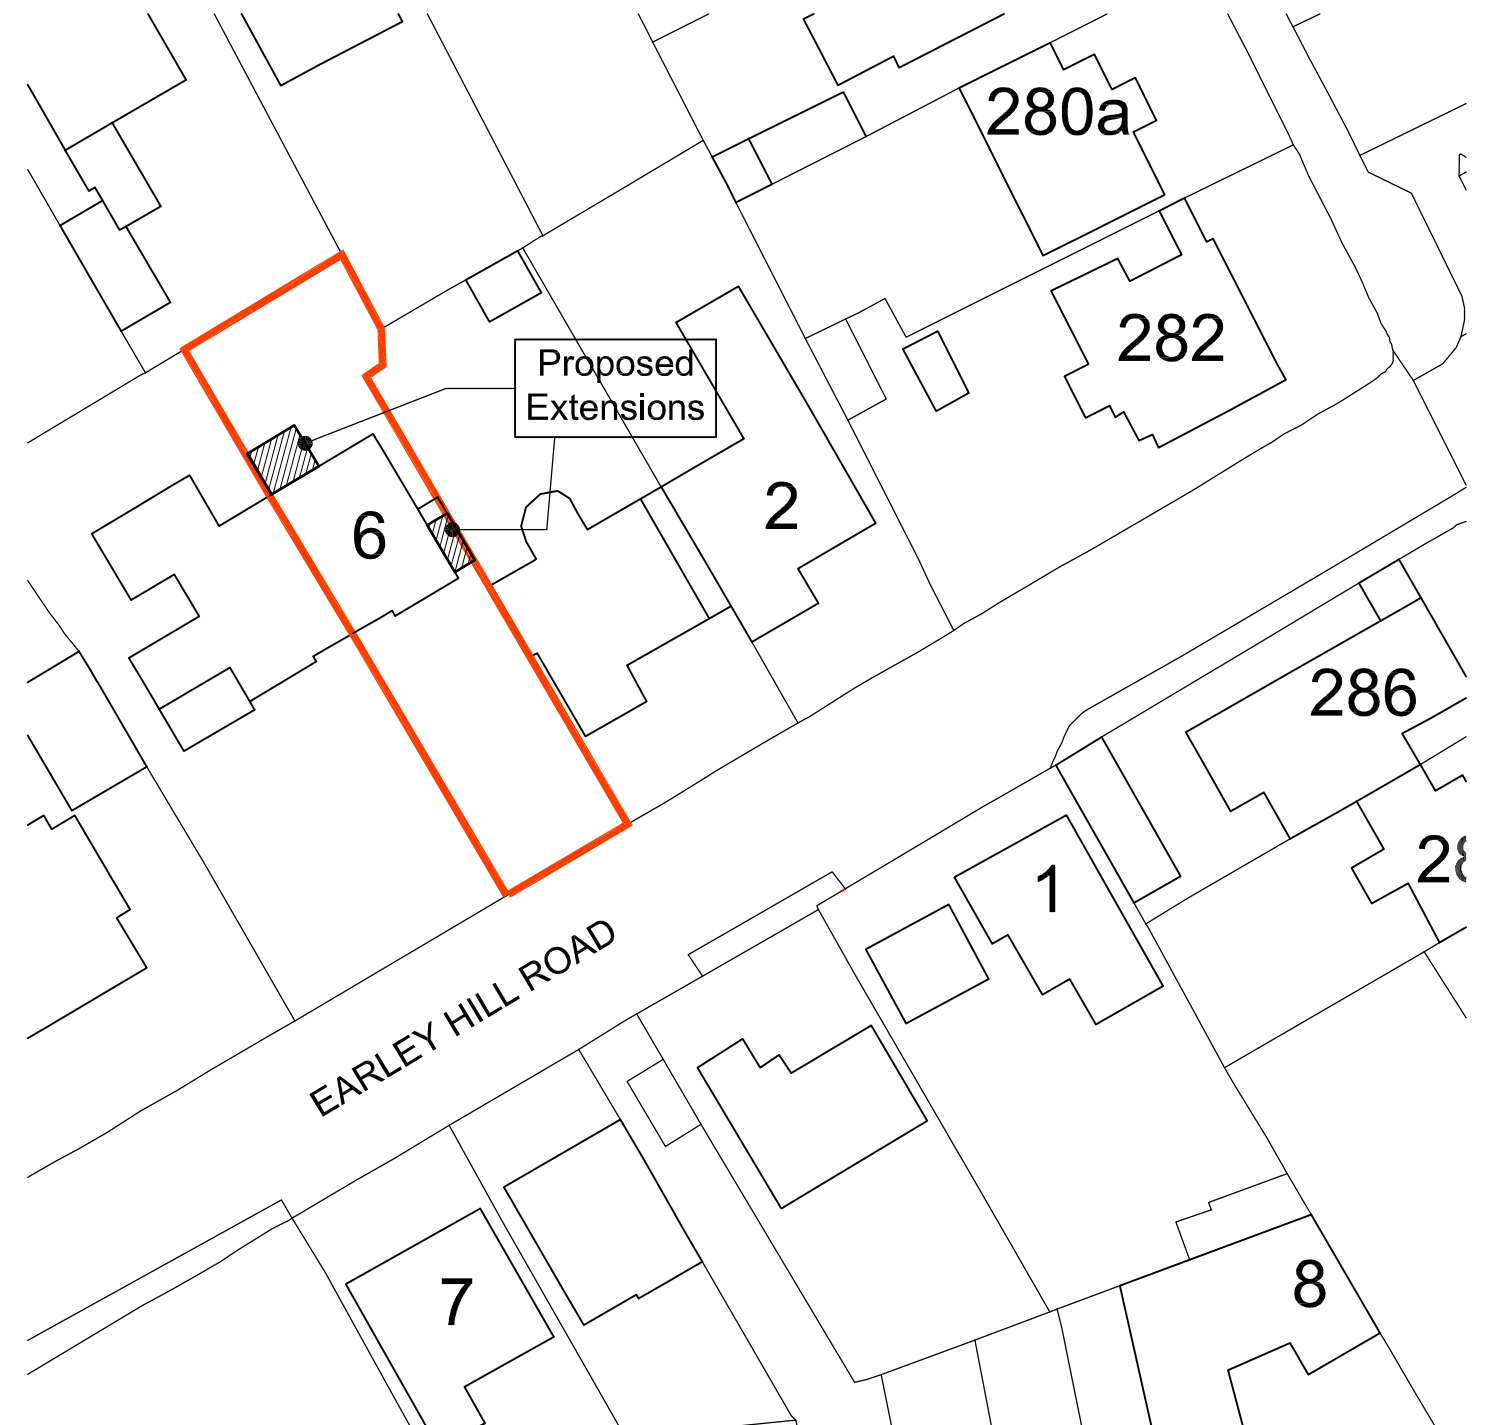

BLOCK PLAN 1:500

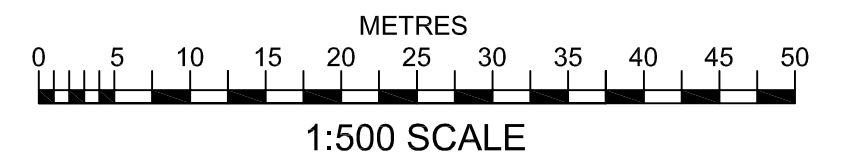

Drawn IRH Scale As shown @ A3 Date May 2022

Drawing No

H1543.01

Rev

All dimensions to be checked on site prior to the commencement of any construction. This drawing may not be reproduced in any part or form without the written consent of Hawkedon Developments Ltd.

ALL COPYRIGHTS RESERVED