



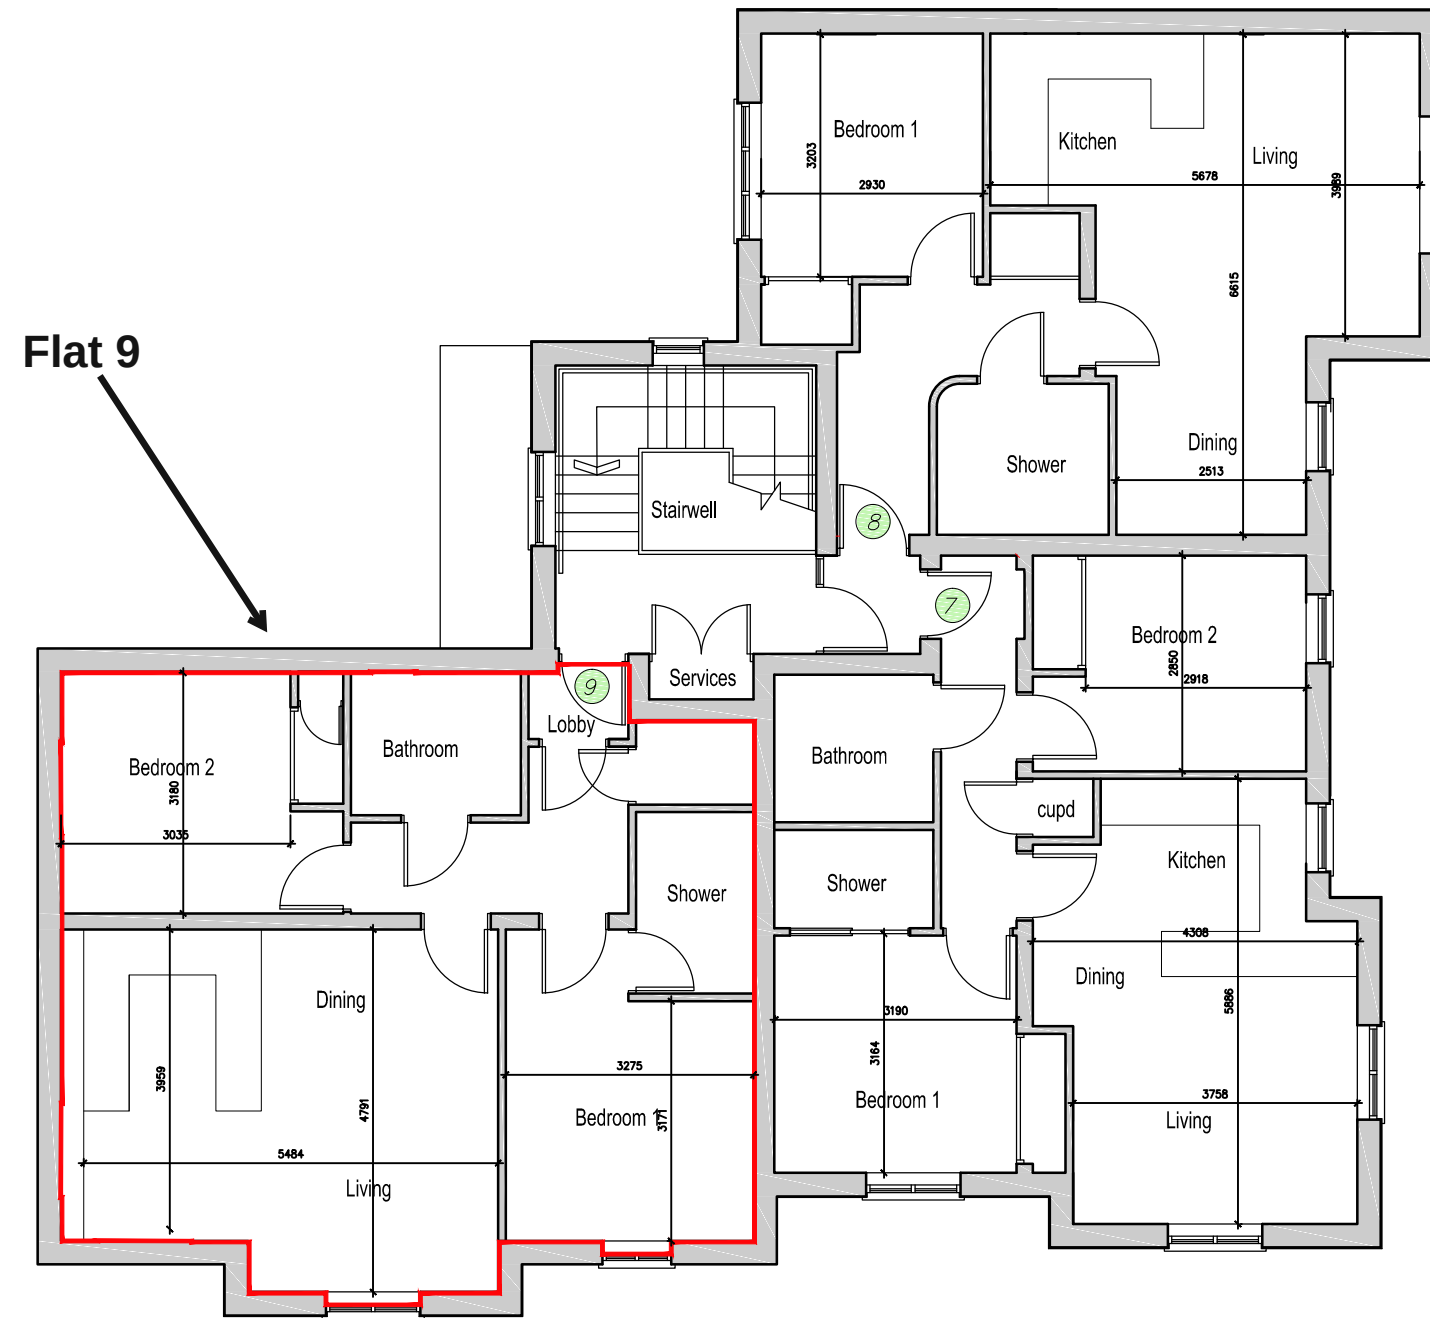

Flat 9

WOLSEY ROAD

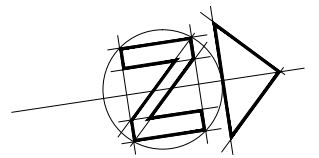

Layout - Second Floor

1:100 scale Bar
This Drawing has been produced for printing onto A3 size paper,

