
METRES 1:50

0 500 1 2 3 4 5 6

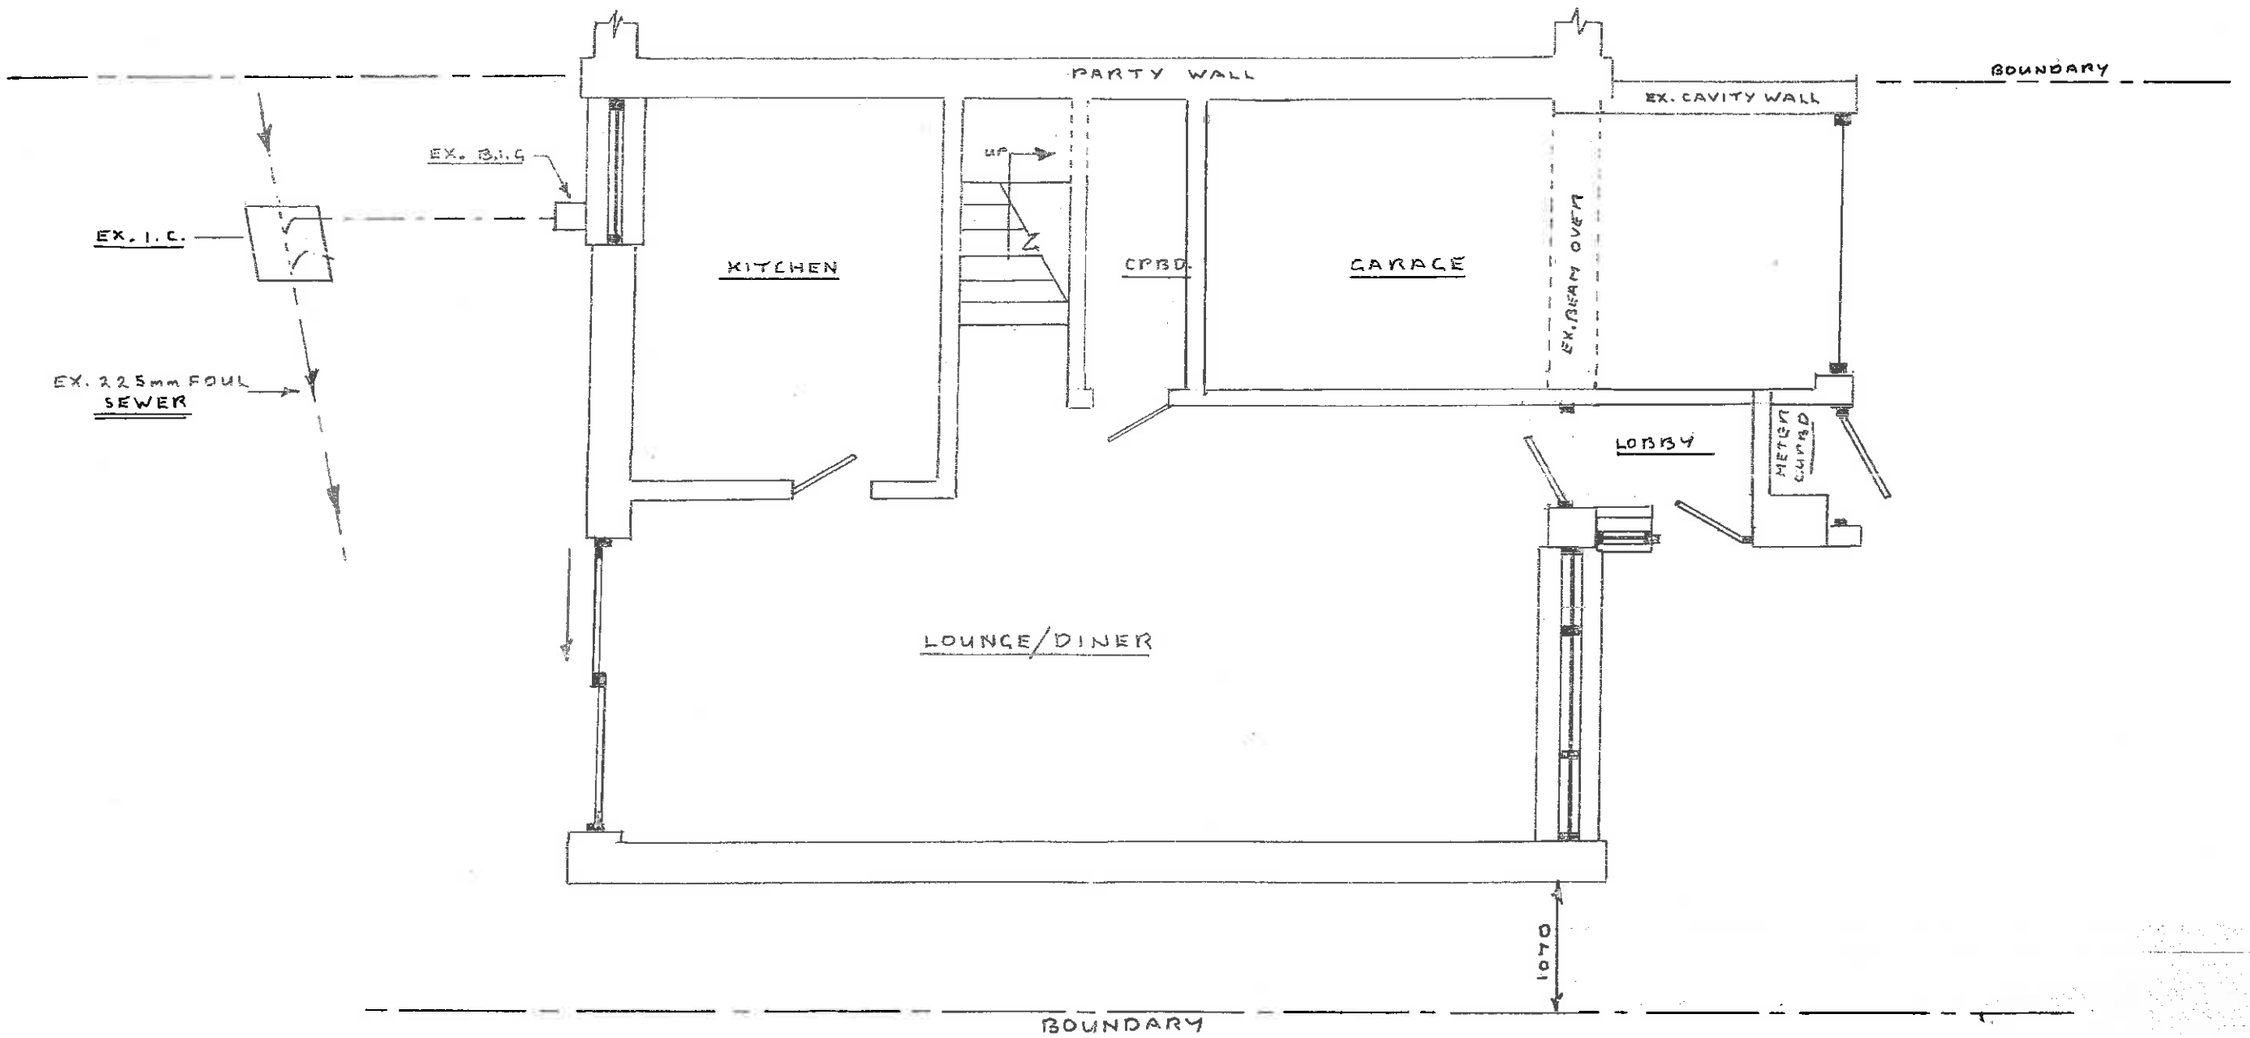


| PROPOSAL | ADDRESS | CLIENT | DRWG. TITLE | SCALE | DATE | VARIATIONS |
|---|---|---|---|---|---|---|
| SINGLE STOREY REAR EXTENSION & GARAGE CONVERSION | 62, LOWFIELD ROAD CAV. PARK VILLAGE RDG., BERKS. RG4 6PB | Mr. & Mrs. C. BRUNT | GROUND FLOOR PLAN AS EXISTING Nº CB/01 | 1:50 | FEB. 2022 | |