



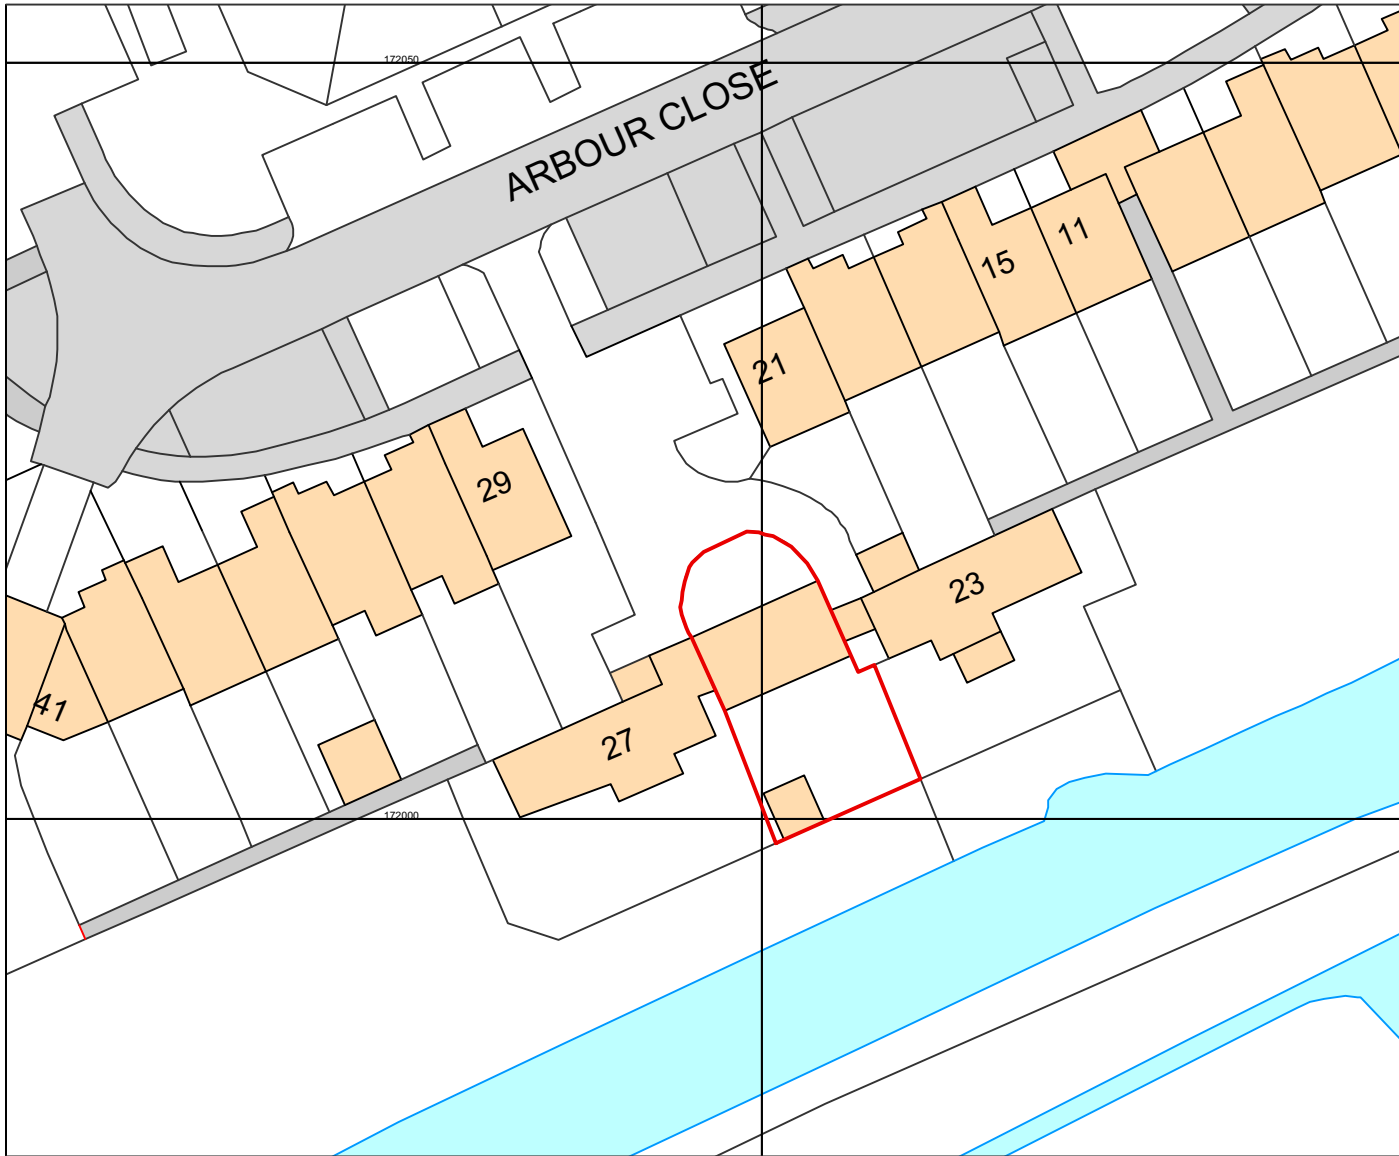

Site Location Plan
Scale 1:1250 @ A3

DRAWING SCALES:

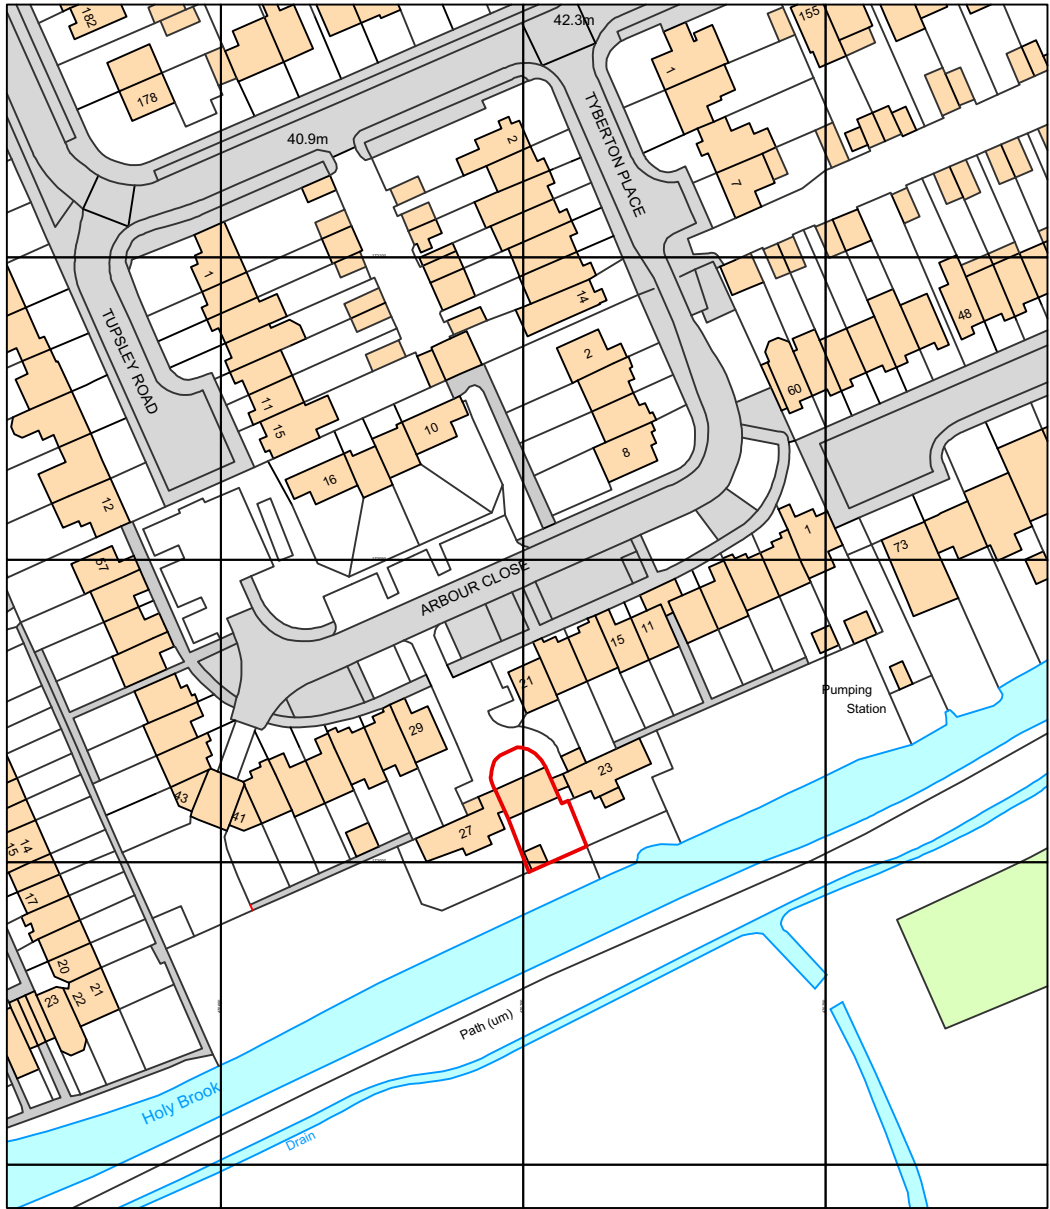

Ordnance Survey, (c) Crown Copyright 2021. All rights reserved. Licence number 100022432

Site Location Plan
Scale 1:1250 @ A3



Chartered Architects
Chartered Building Surveyors
Interior Designers
CDM Services

Glentworth Court, Lime Kiln Close
Stoke Gifford, Bristol BS34 8SR
+44 (0)117 931 2062
www.kendallkingscott.co.uk

Project
25 Arbour Close - Remedial Works

Client
Sanctuary Group

Scale Paper Size Filename
Shown ISO A3 210325 25 Arbour Close.vwx
© Copyright

P01 02/08/2021 GH JA
Rev Date By Ap Note

Drawing Title
Site & Block Plan

Project Number Drawing Number
210325 - 1001

Date Drawn Checked
02/08/2021 GH JA
Check all dimensions and levels on site

Revision
P01

Purpose/Status
PLANNING

Only to be used on the site for which designed. The electronic transmission of designs/information contained in this drawing is carried out entirely at the User's risk and Kendall Kingscott Ltd. will have no liability for any errors or inaccuracies arising therefrom. The production of amended or updated information from the said designs/information by the User is entirely the responsibility of the User and Kendall Kingscott Ltd. shall have no responsibility in respect thereof whatsoever.