


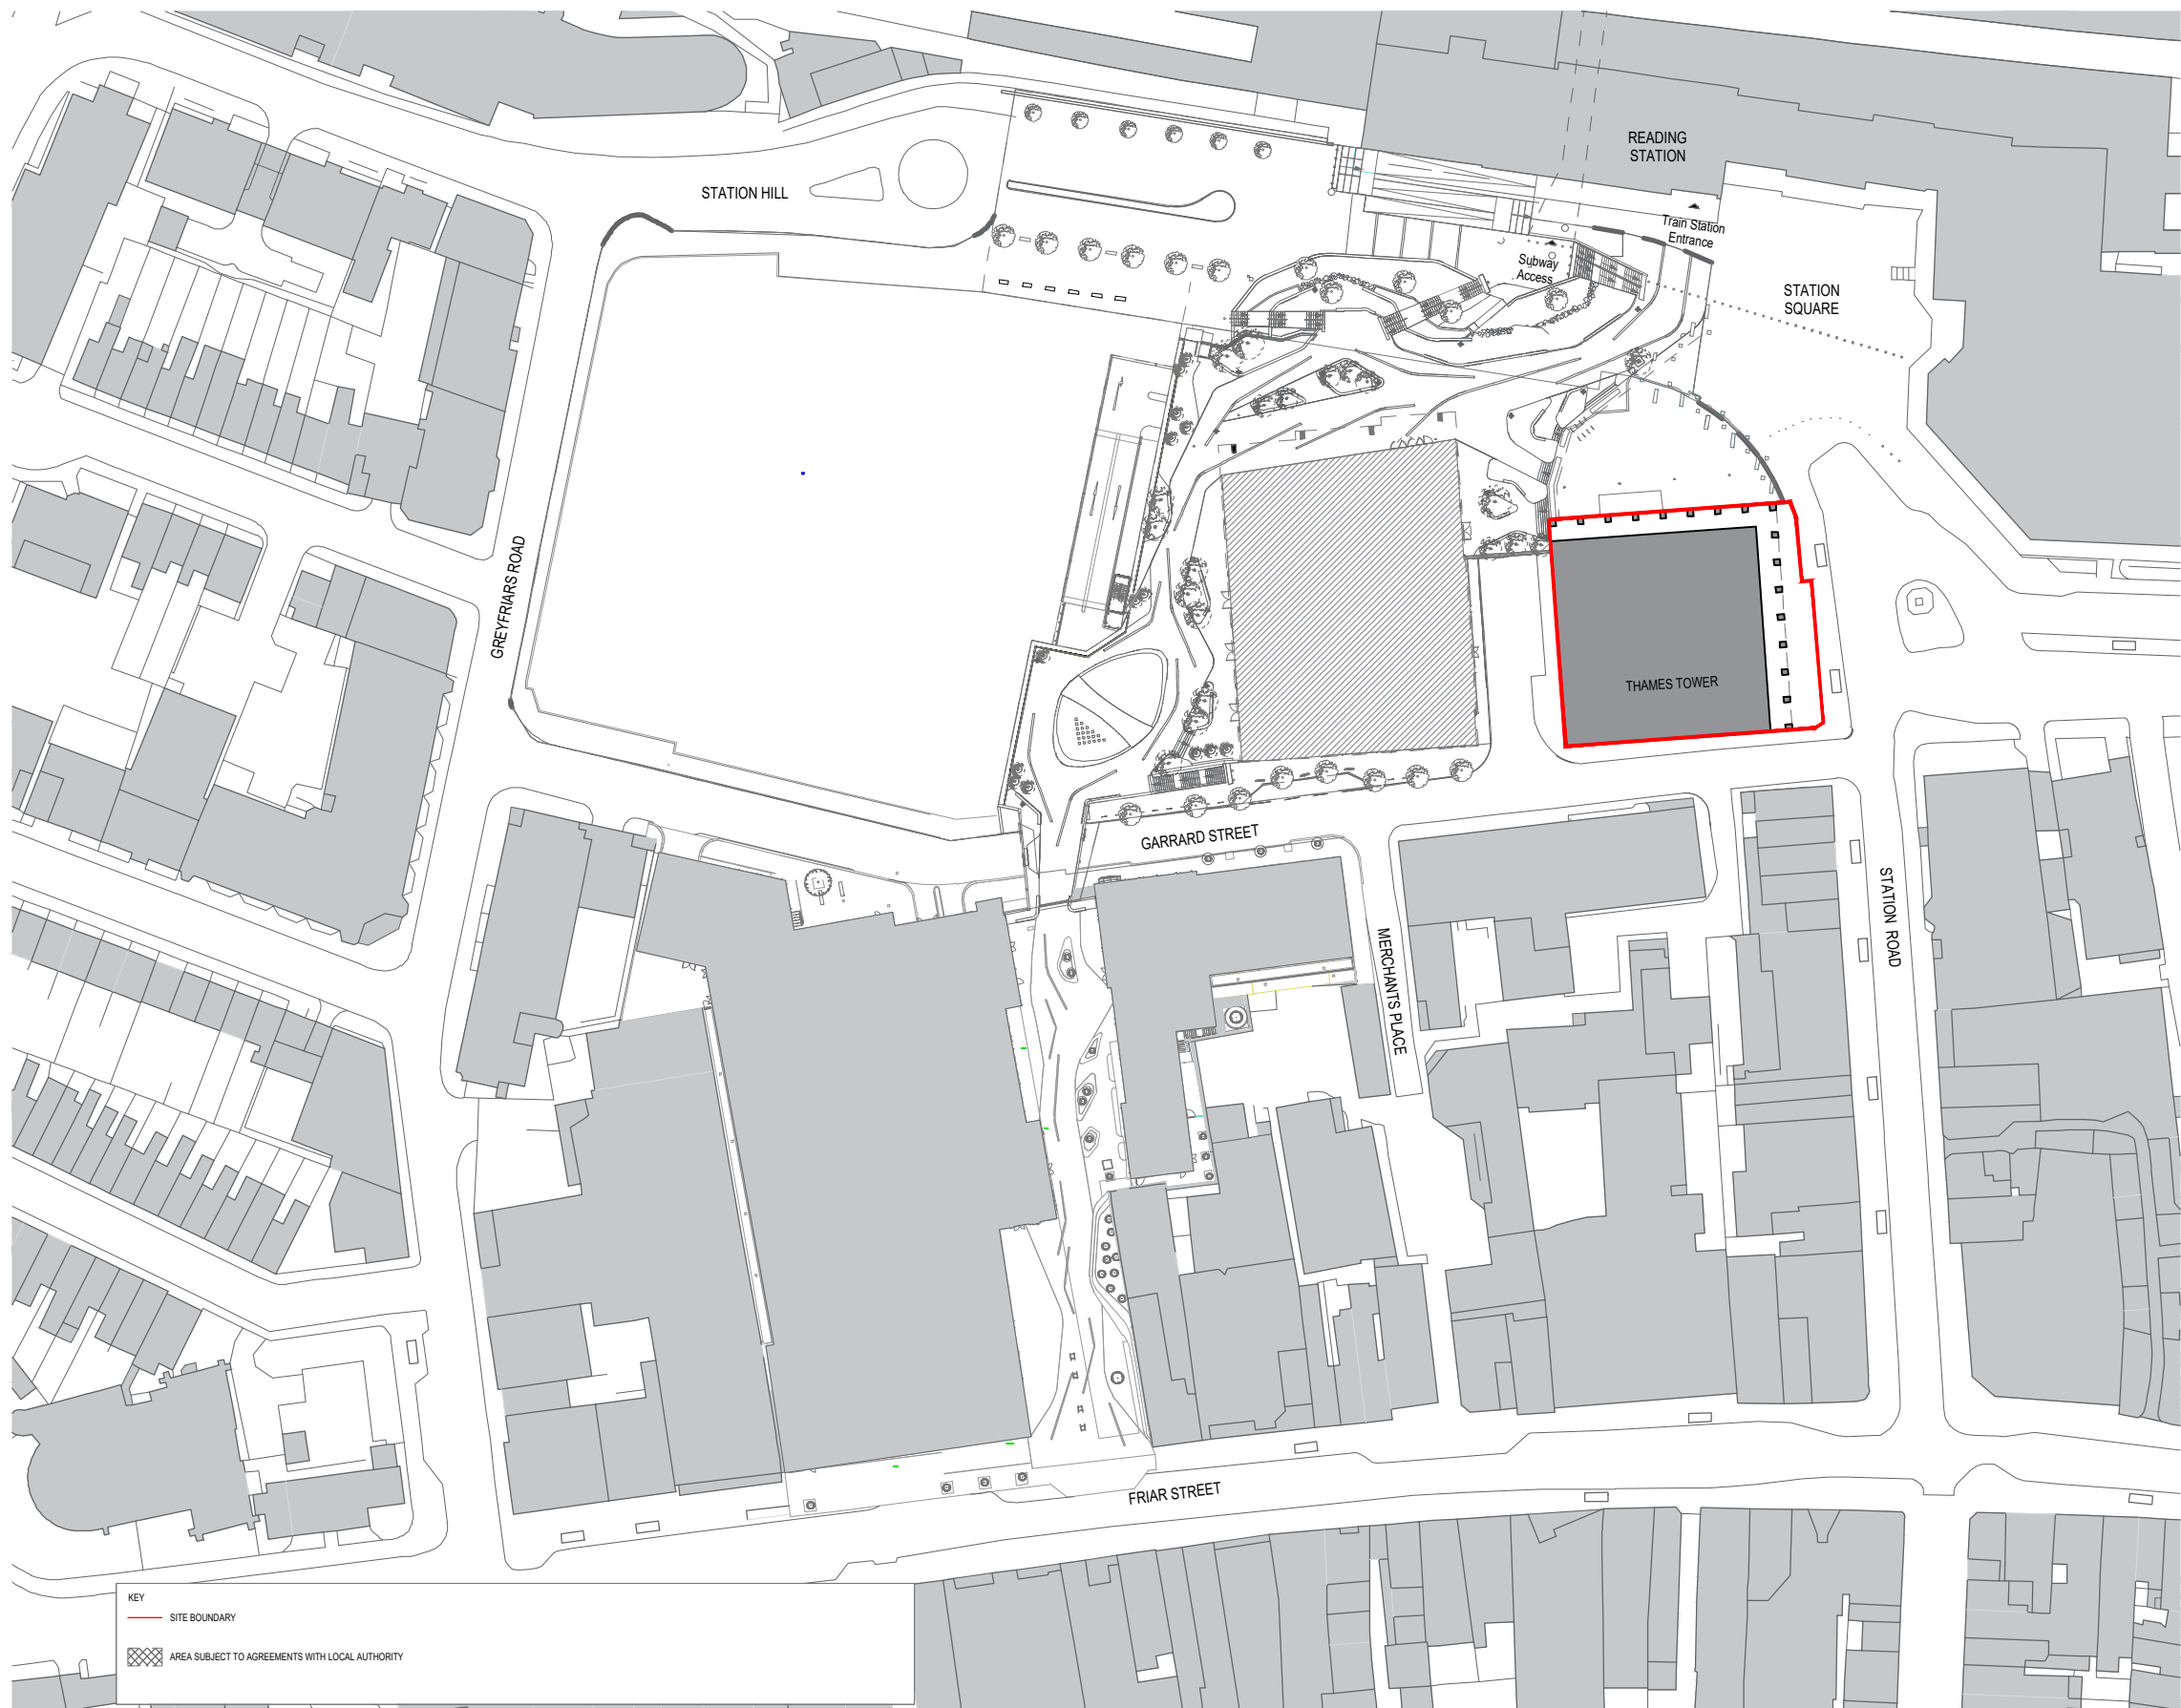

THAMES TOWER READING LIMITED

THAMES TOWER, READING

LOCATION PLAN

0 12.5 25 37.5 50 62.5m
1:1250

Drawn By:	Checked By:	Authorised By:	Revision By:	Rev Auth By:
DM	CG	JS		
Date:	Scale	Drawing No:	Rev date:	Rev:
14/01/2022	1:1250 @ A3	1179 / PL /S010		

1 Castle Yard Richmond
London TW10 6TF
t: +44 (0) 20 8332 3900
f: +44 (0) 20 8332 3901
www.mydn-a.com