


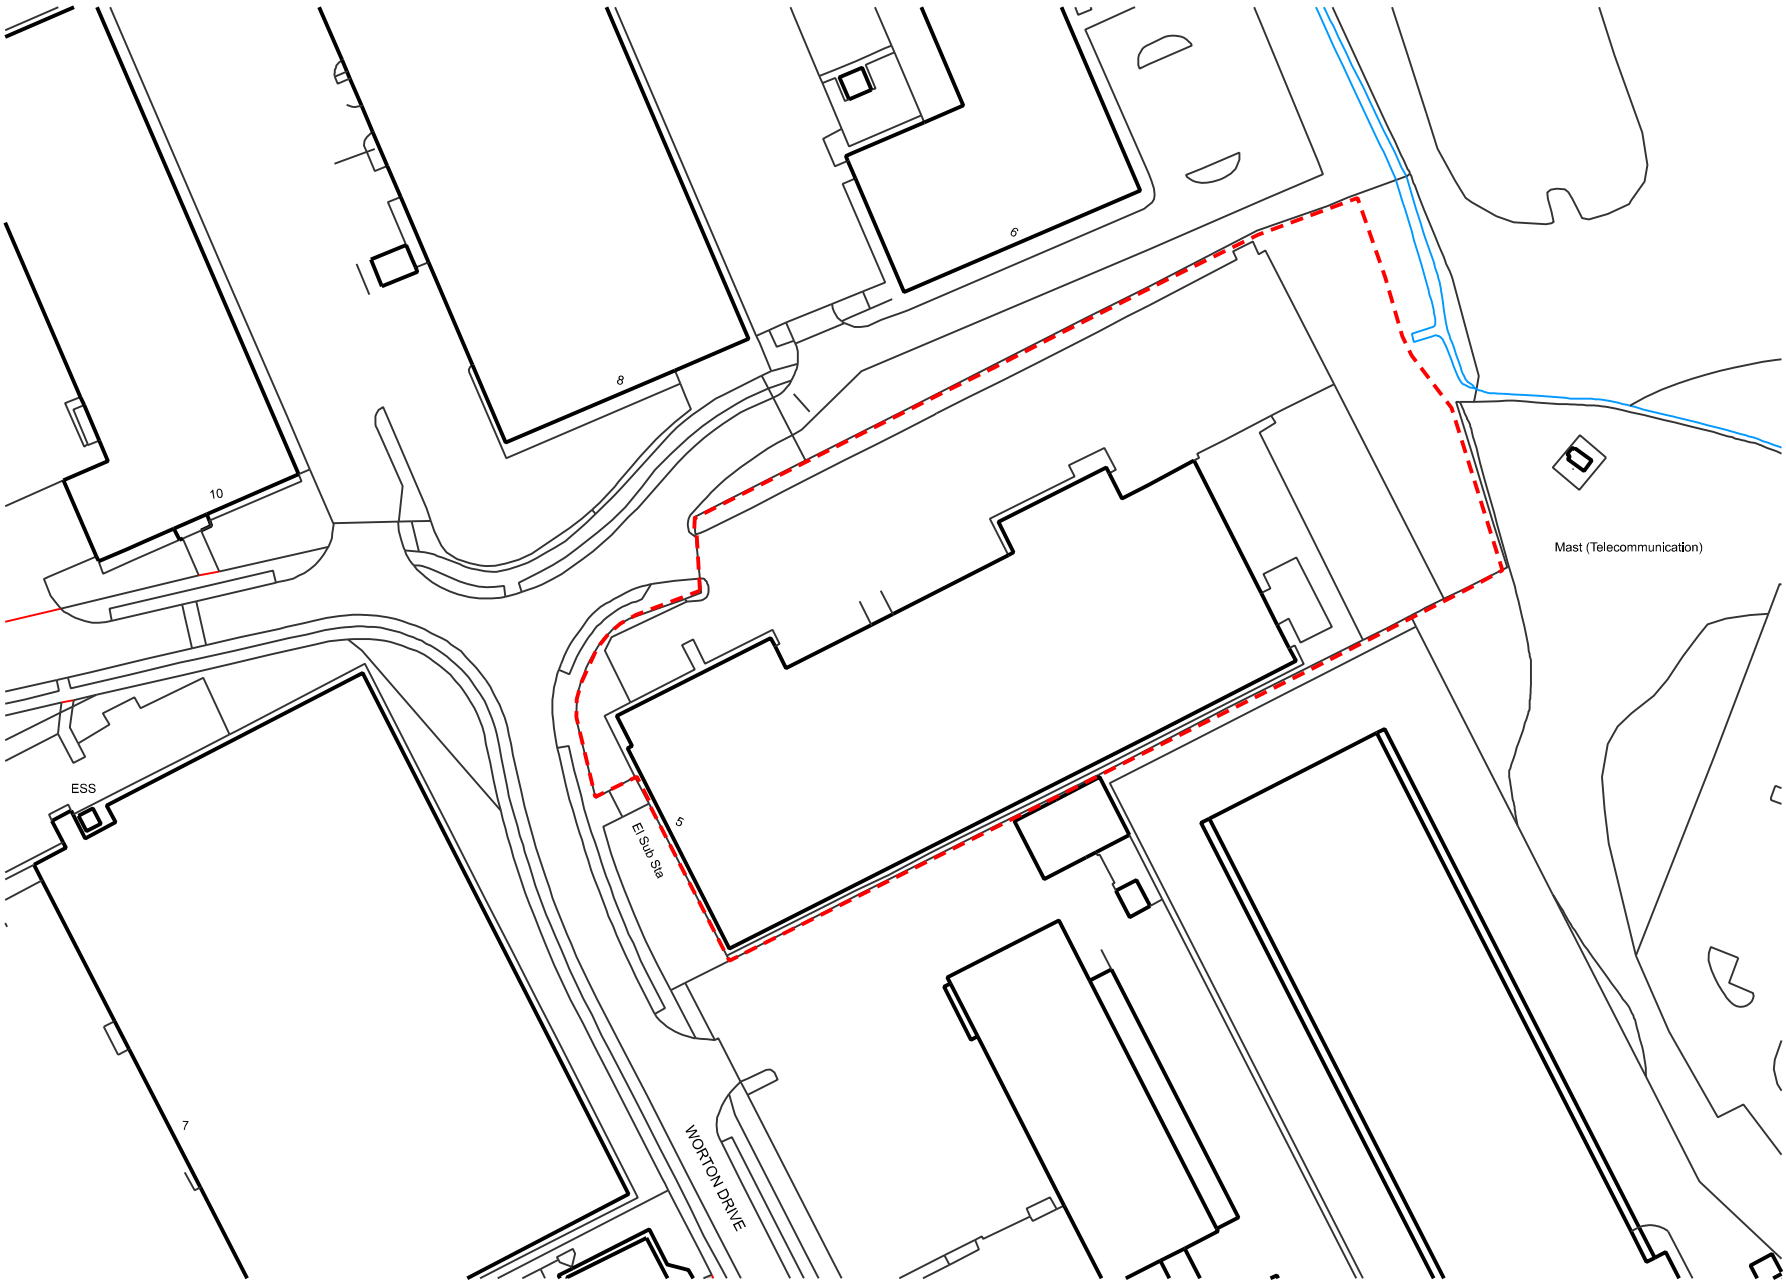

Ordnance Survey, (c) Crown Copyright 2021. All rights reserved. Licence number 100022432

Do not scale this drawing  
All given dimensions are in millimetres  
Architect to be notified of discrepancies in figured dimensions  
Contractors must check all dimensions from site

© Taylor Design 2021

This drawing is copyright and is for use on this site only

| Amendments |                  |      |          |
|------------|------------------|------|----------|
| No         |                  | Prep | Date     |
| P1         | PLANNING ISSUE   | JR   | 23.11.21 |
| P2         | PLANNING ISSUE 2 | JR   | 05.01.22 |

Project  
**Rygor Mercedes  
Benz Vans  
Reading**

Title  
**Location Plan**

|                        |                           |
|------------------------|---------------------------|
| Job No.<br><b>6074</b> | Drawing No.<br><b>001</b> |
| Amendment:             | Scale @A3, 1:1250         |
| P1                     | P2                        |

Status **PLANNING ISSUE**

Auth JR Date Nov 21

TAYLORDESIGN

architects ltd

30 Manchester Road, Wilmslow, Cheshire SK9 1BG

t 01625 528181  
e office@taylor-design.co.uk  
w www.taylor-design.co.uk