


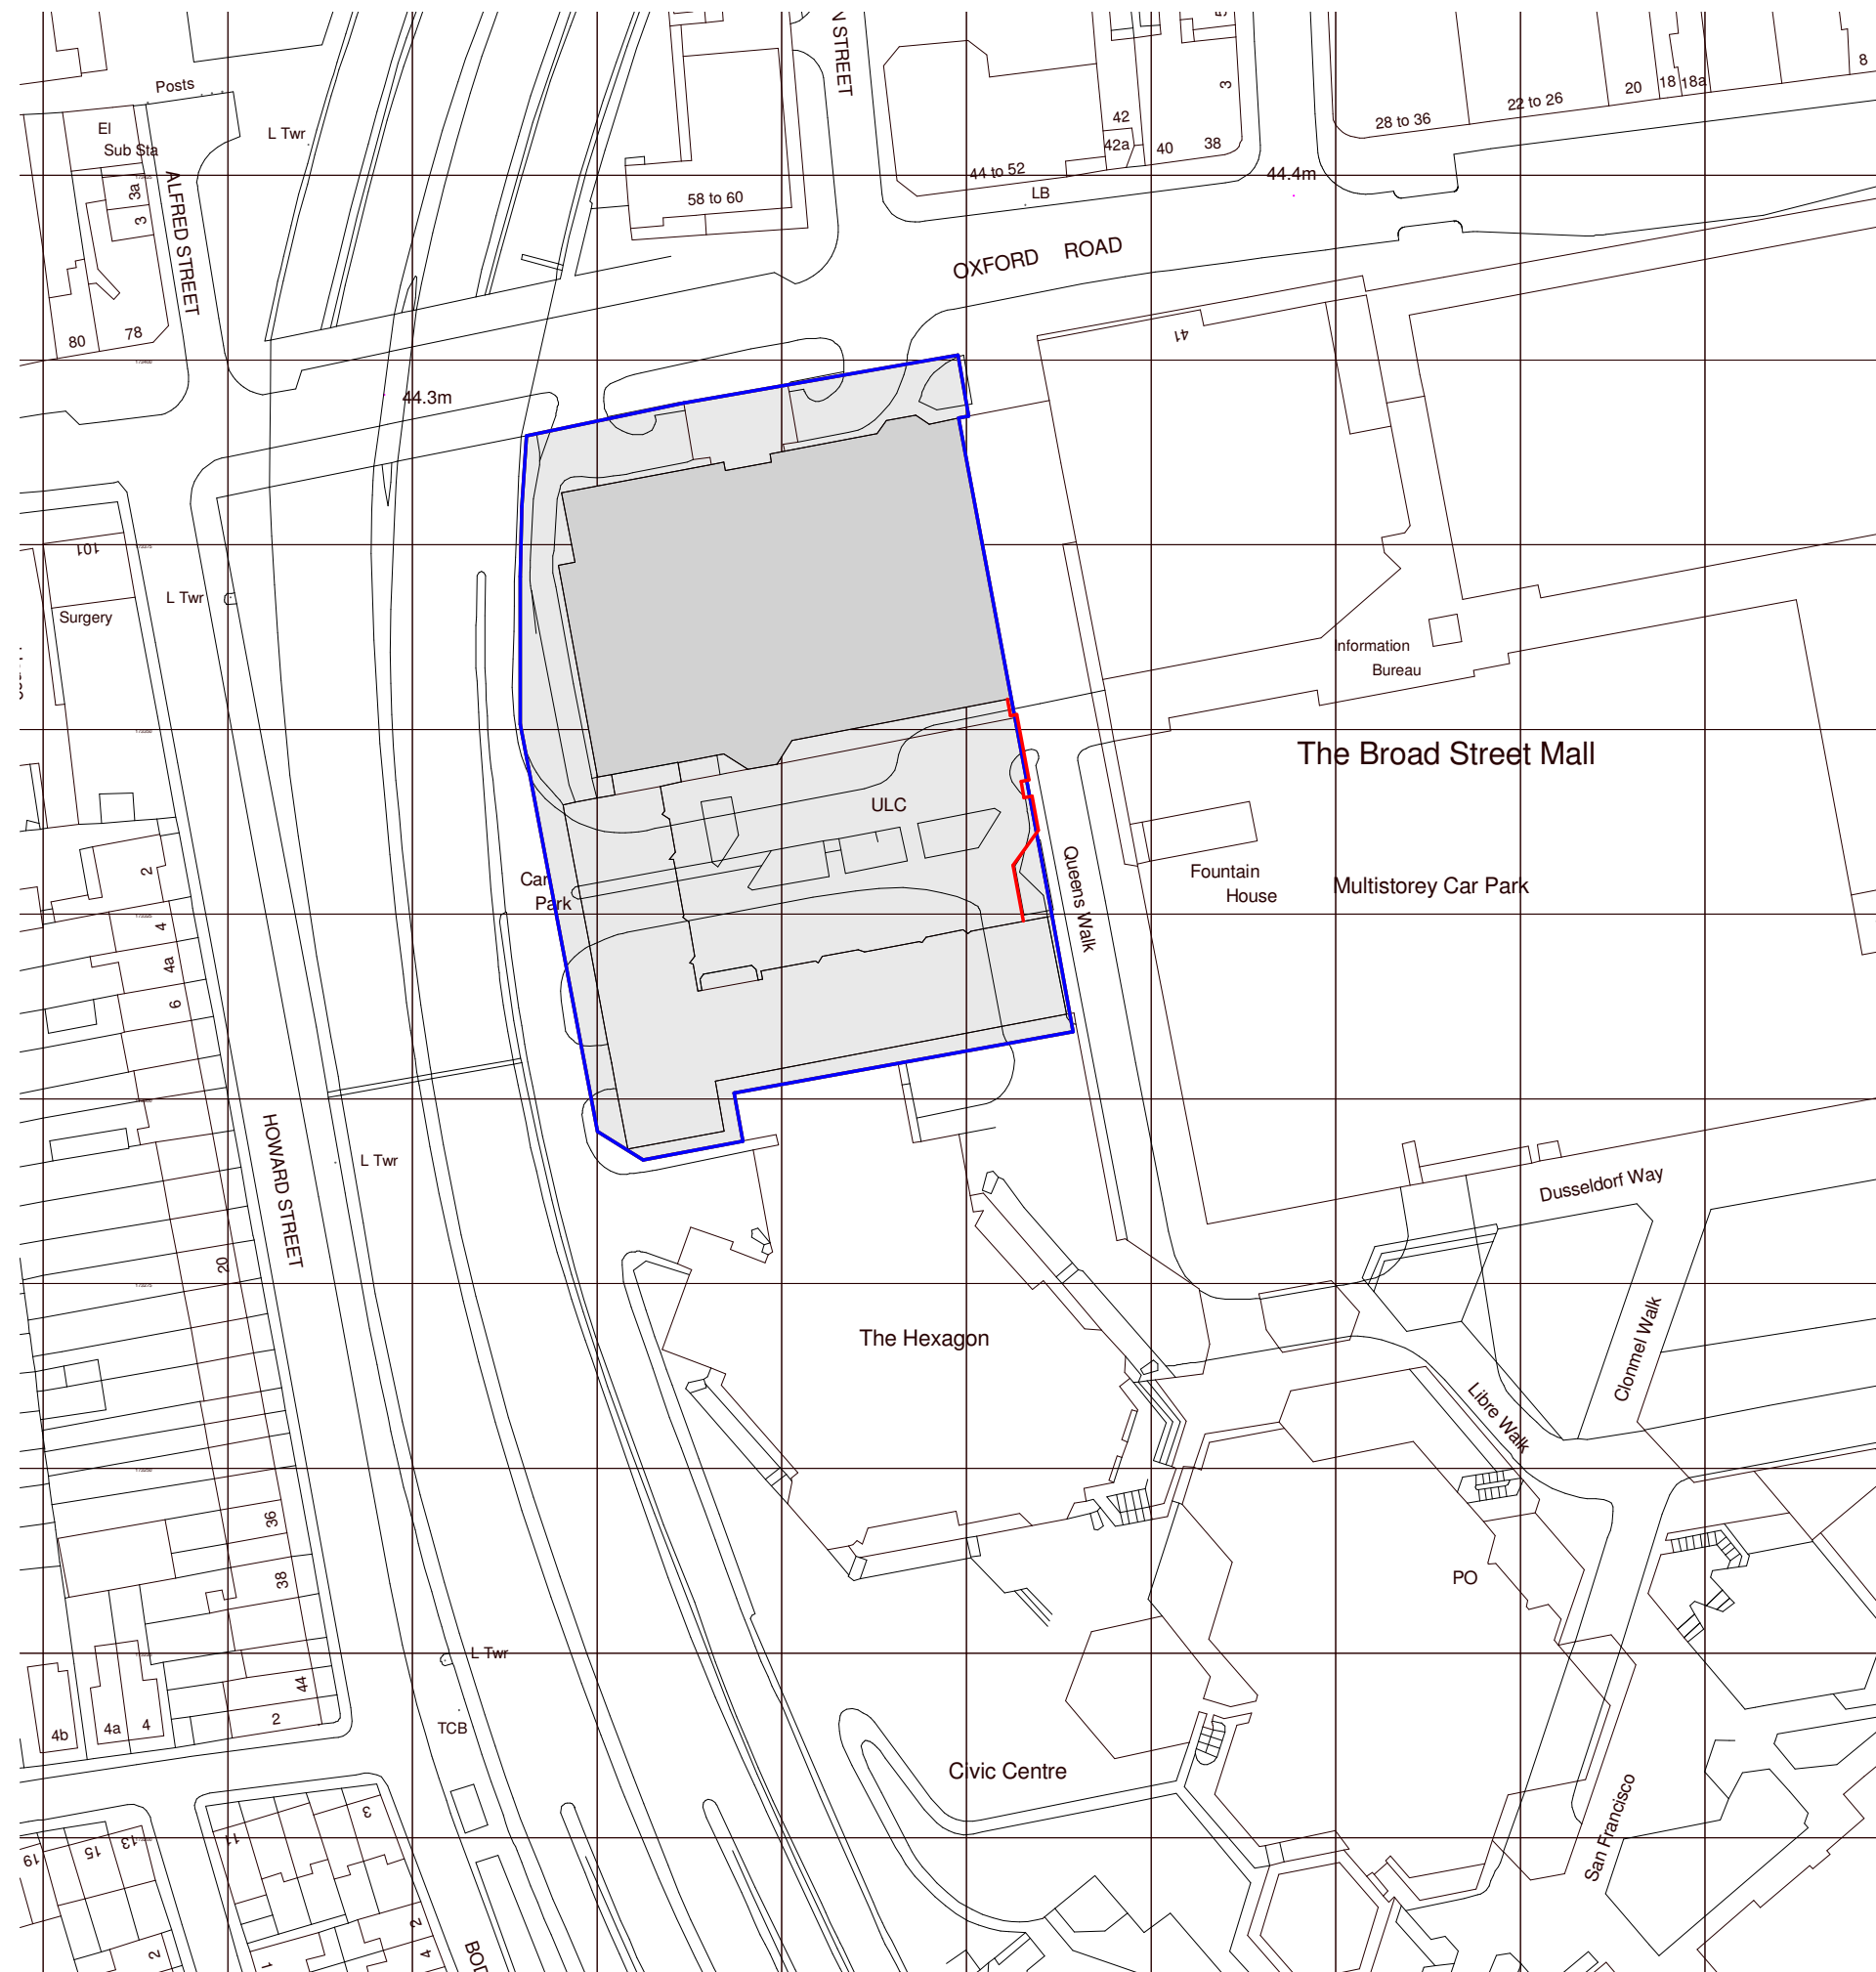


Notes

Do not scale from this document, unless for the purposes of planning applications where a scale bar is provided. Refer to figured dimensions only. All dimensions to be verified on site prior to construction. Report all discrepancies or ambiguities to the Document Originator immediately. This document is to be read in conjunction with relevant documents, drawings and standards.

 Existing boundary line

 Proposed fence line

Rev	Date	Notes	Drn	Chk'd
-----	------	-------	-----	-------

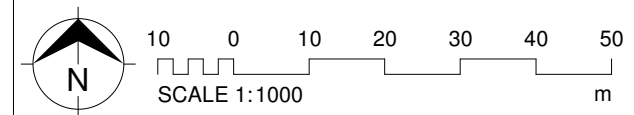

Document Originator

AWW

London - 106 Weston Street, SE1 3QB 020 7160 6000
Plymouth - East Quay House, PL4 0HX 0117 923 2535
Bristol - pivot + mark, 48 - 52 Baldwin Street, BS1 1QB 01752 261 282

RIBA Chartered Practice

www.aww-uk.com

Client
Hines

AWW Project Number	Project Stage
4538	3

Project Title
Queens Walk Student Housing
Reading

Title
External Fence - Site Location Plan

Scale @ A3 Document Status

1 : 1000

Project 4538	Origin. AWW	Volume ZZ	Level 00	Type DR	Role A	Number 1000	Rev
-----------------	----------------	--------------	-------------	------------	-----------	----------------	-----