


66 St Michael's Road

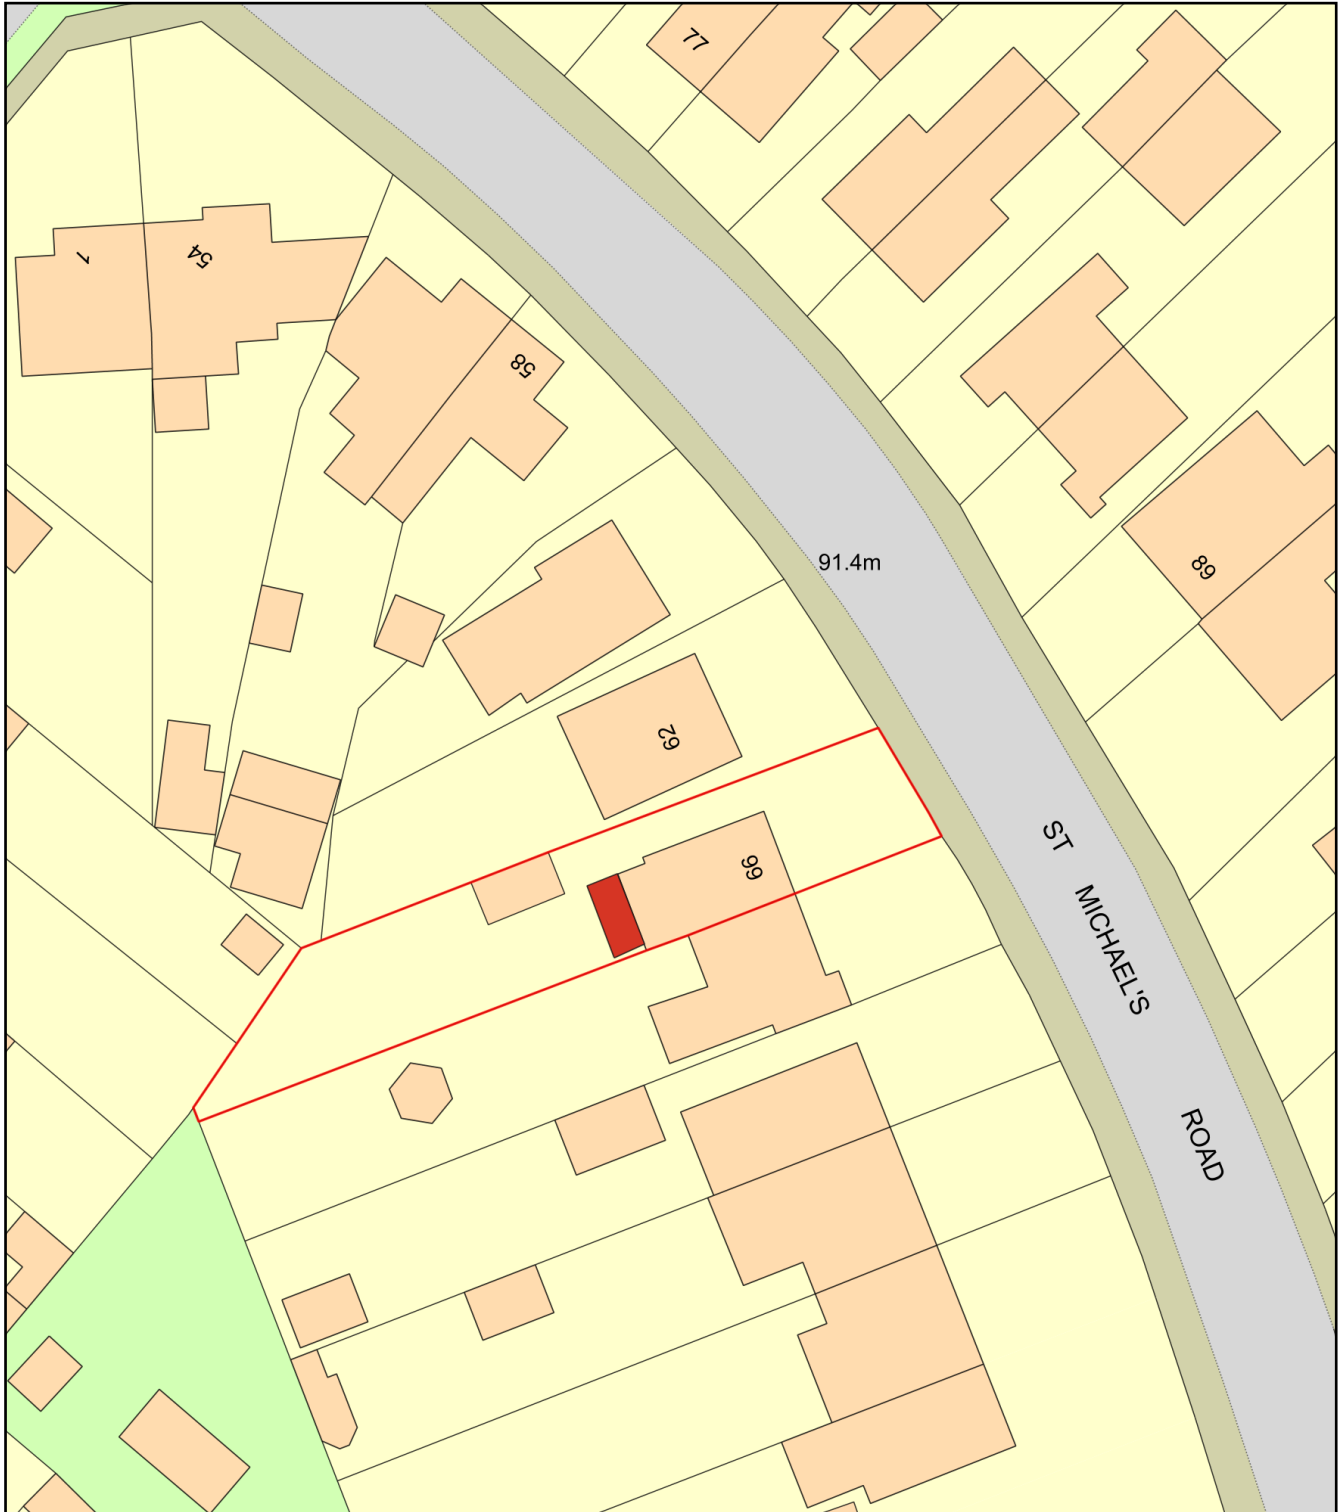

0 20
Metres



Plan Produced for: Mr and Mrs Tappin

Date Produced: 01 Mar 2022

Plan Reference Number: TQRQM22060195359201

Scale: 1:500 @ A4